
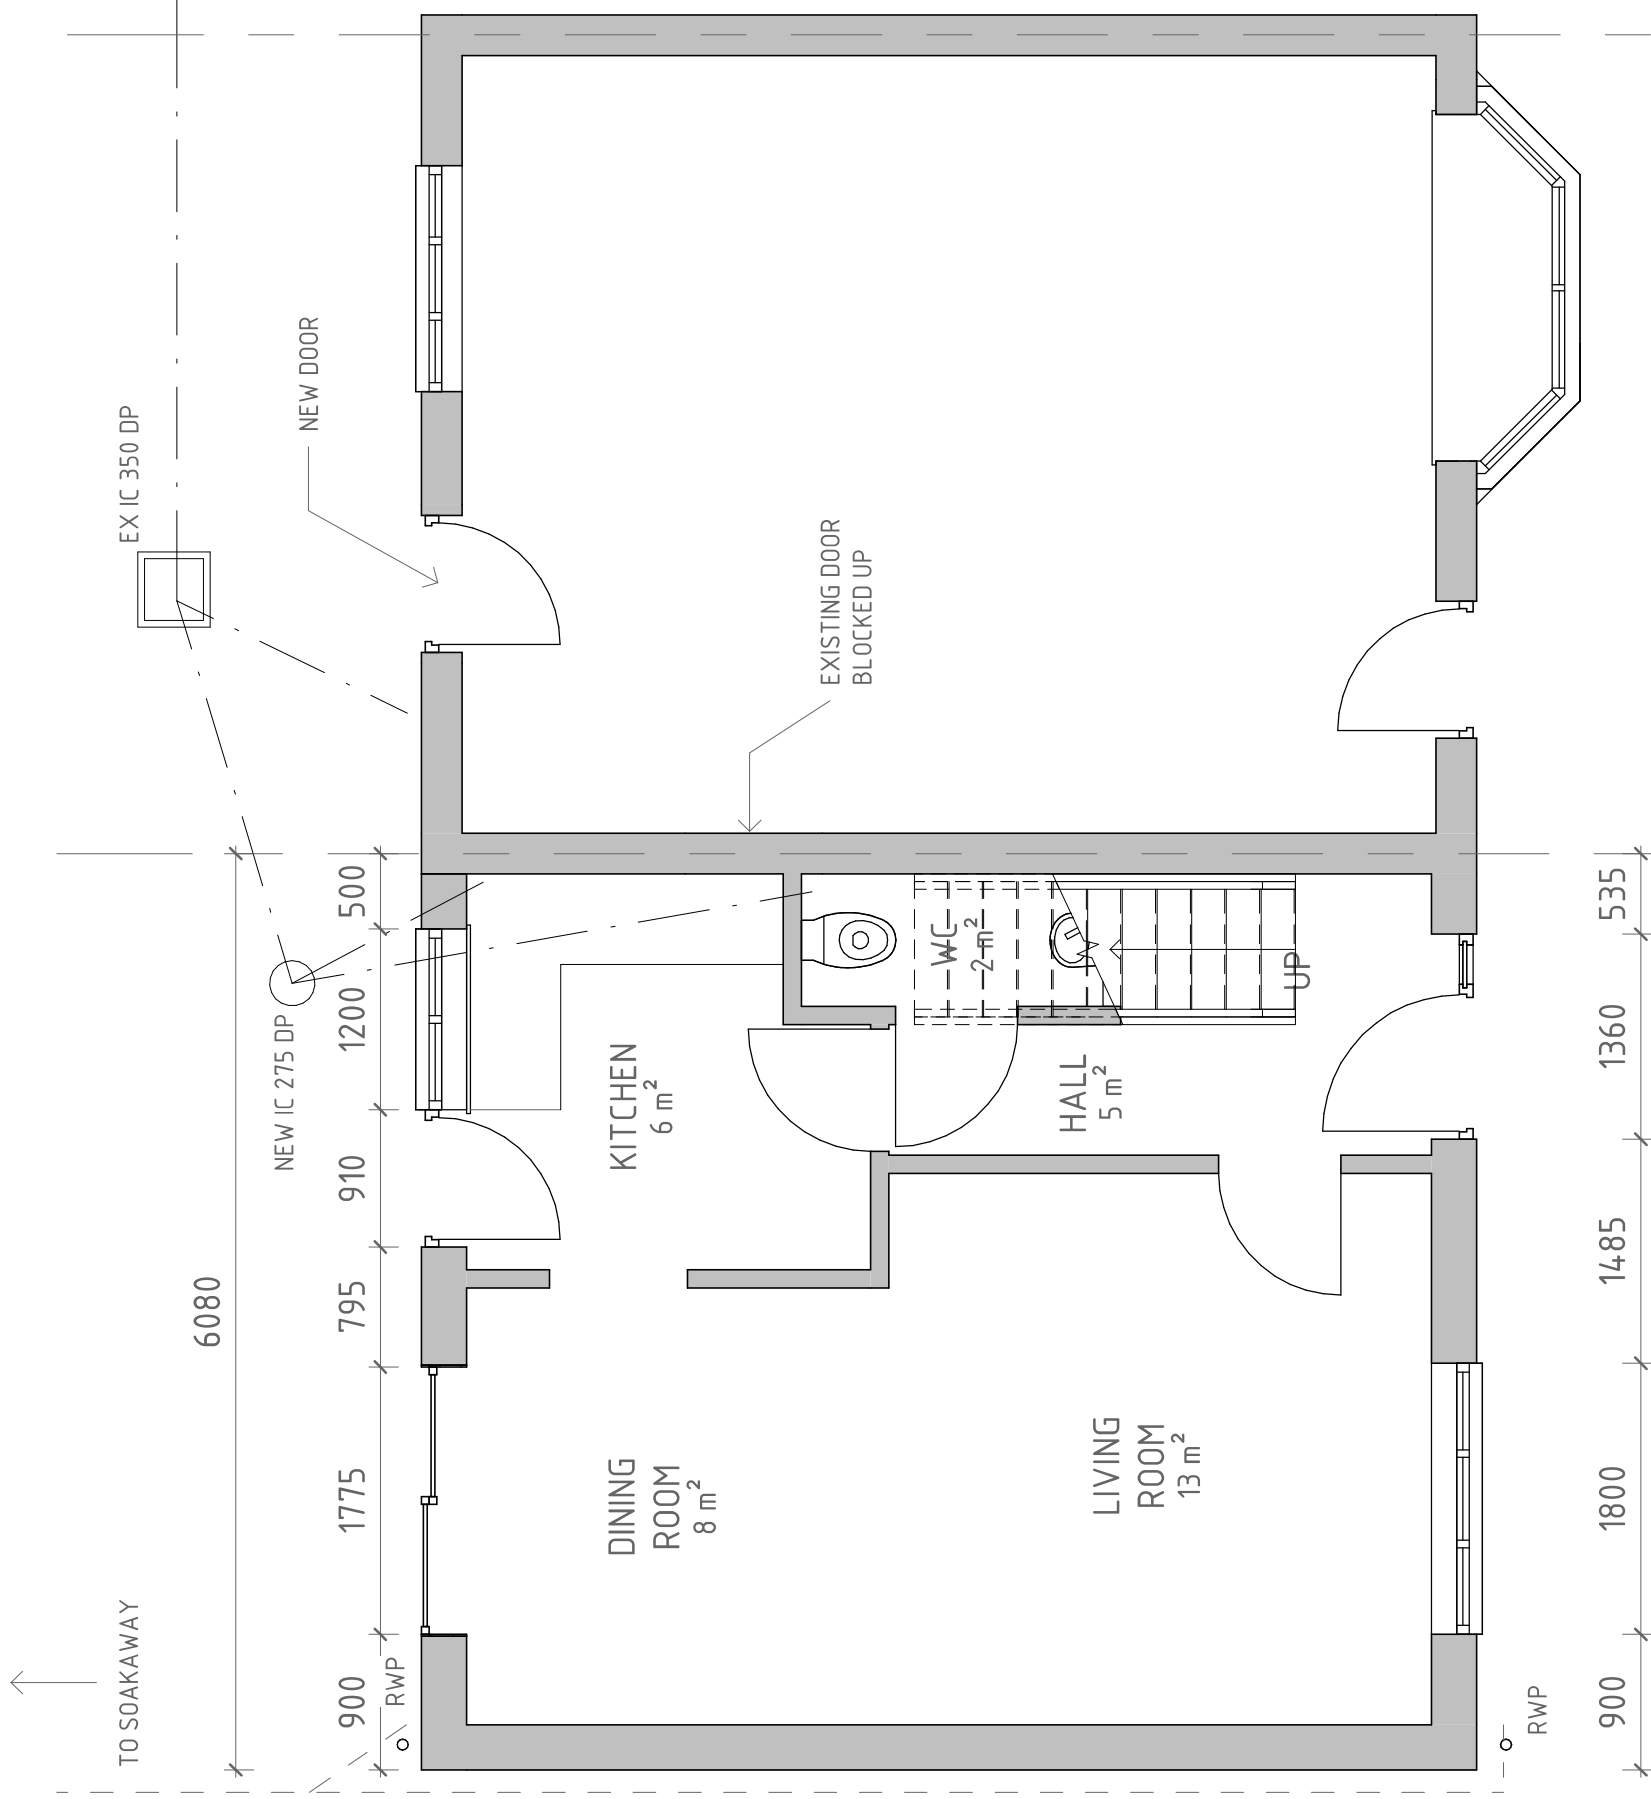


NOTE:
All measurements to be checked on site.
This drawing is prepared for planning purposes only.

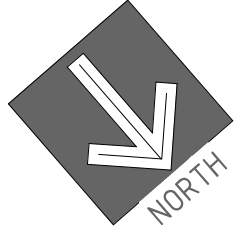

VISUAL SCALE 1:100 @ A3

601 – PROPOSED GROUND FLOOR PLAN
1 : 50

PROJECT NO: 213
PROJECT ADDRESS: 213 – 76 BARN CROFT WAY, HAVANT, P09 3AQ
SHEET NO: 213/ 07
SCALE: 1 : 50@A3
DRAWING TITLE: PROPOSED GROUND FLOOR
DATE: DEC 17
DRAWN BY: PW
CHECKED BY: Checker