




Front Elevation
(Rendered)

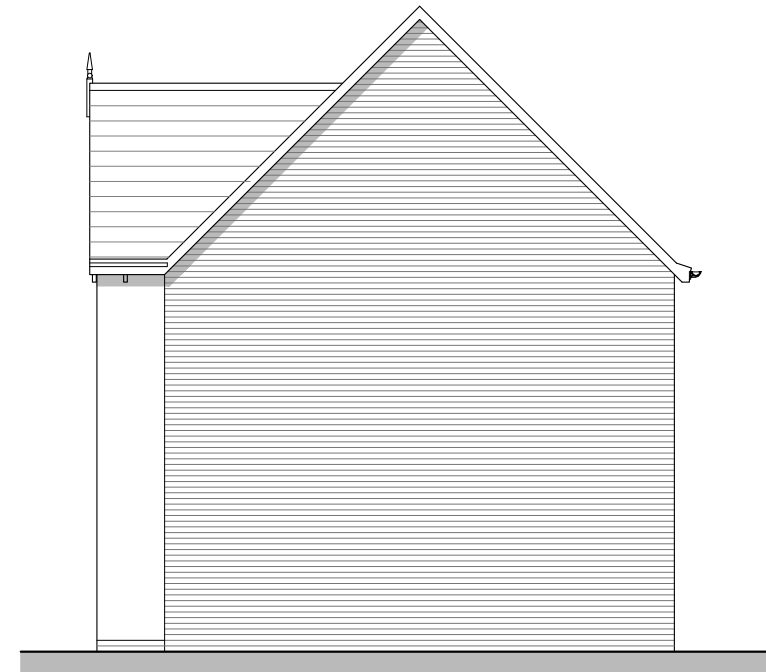


Side Elevation A



Rear Elevation



Side Elevation B

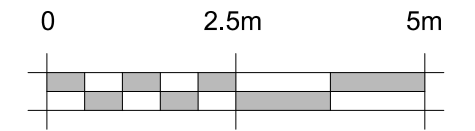

Plots
AS: 67
OPP: 66

Floor Area :
GF: 57.04 sqm 613.97 sq ft
FF: 57.04 sqm 613.97 sq ft
TOTAL: 114.08 sqm 1227.95 sq ft

REV. DATE		REVISIONS:		By XX		Planning	CLIENT: Bellway Homes LTD (Wessex)		PROJECT: Bartons Road, Havant		Broadmede House Farnham Business Park Weydon Lane Farnham Surrey GU9 8QT Tel. 01252 267878 info@osparchitecture.com www.osparchitecture.com  O'KEEFE SCANLON LIMITED
X	xx/xx/xx	xxxxx					SCALE: 1:100 (A3 ORIGINAL)	DRAWING: Aspen - 4 Bedroom House Green Lane Elevations			
© COPYRIGHT EXISTS ON THE DESIGNS AND INFORMATION SHOWN ON THIS DRAWING This drawing may be scaled or cross referenced to the scale bar for planning application purposes only. Do not scale for any other purpose, use figured dimensions only. Subject to site survey and all necessary consents. All dimensions to be checked by user and any discrepancies, errors or omissions to be reported to the Architect before work commences. This drawing is to be read in conjunction with all other relevant materials.							DRAWN: GE	17300	P117	-	
						DATE: Jan 2018					