


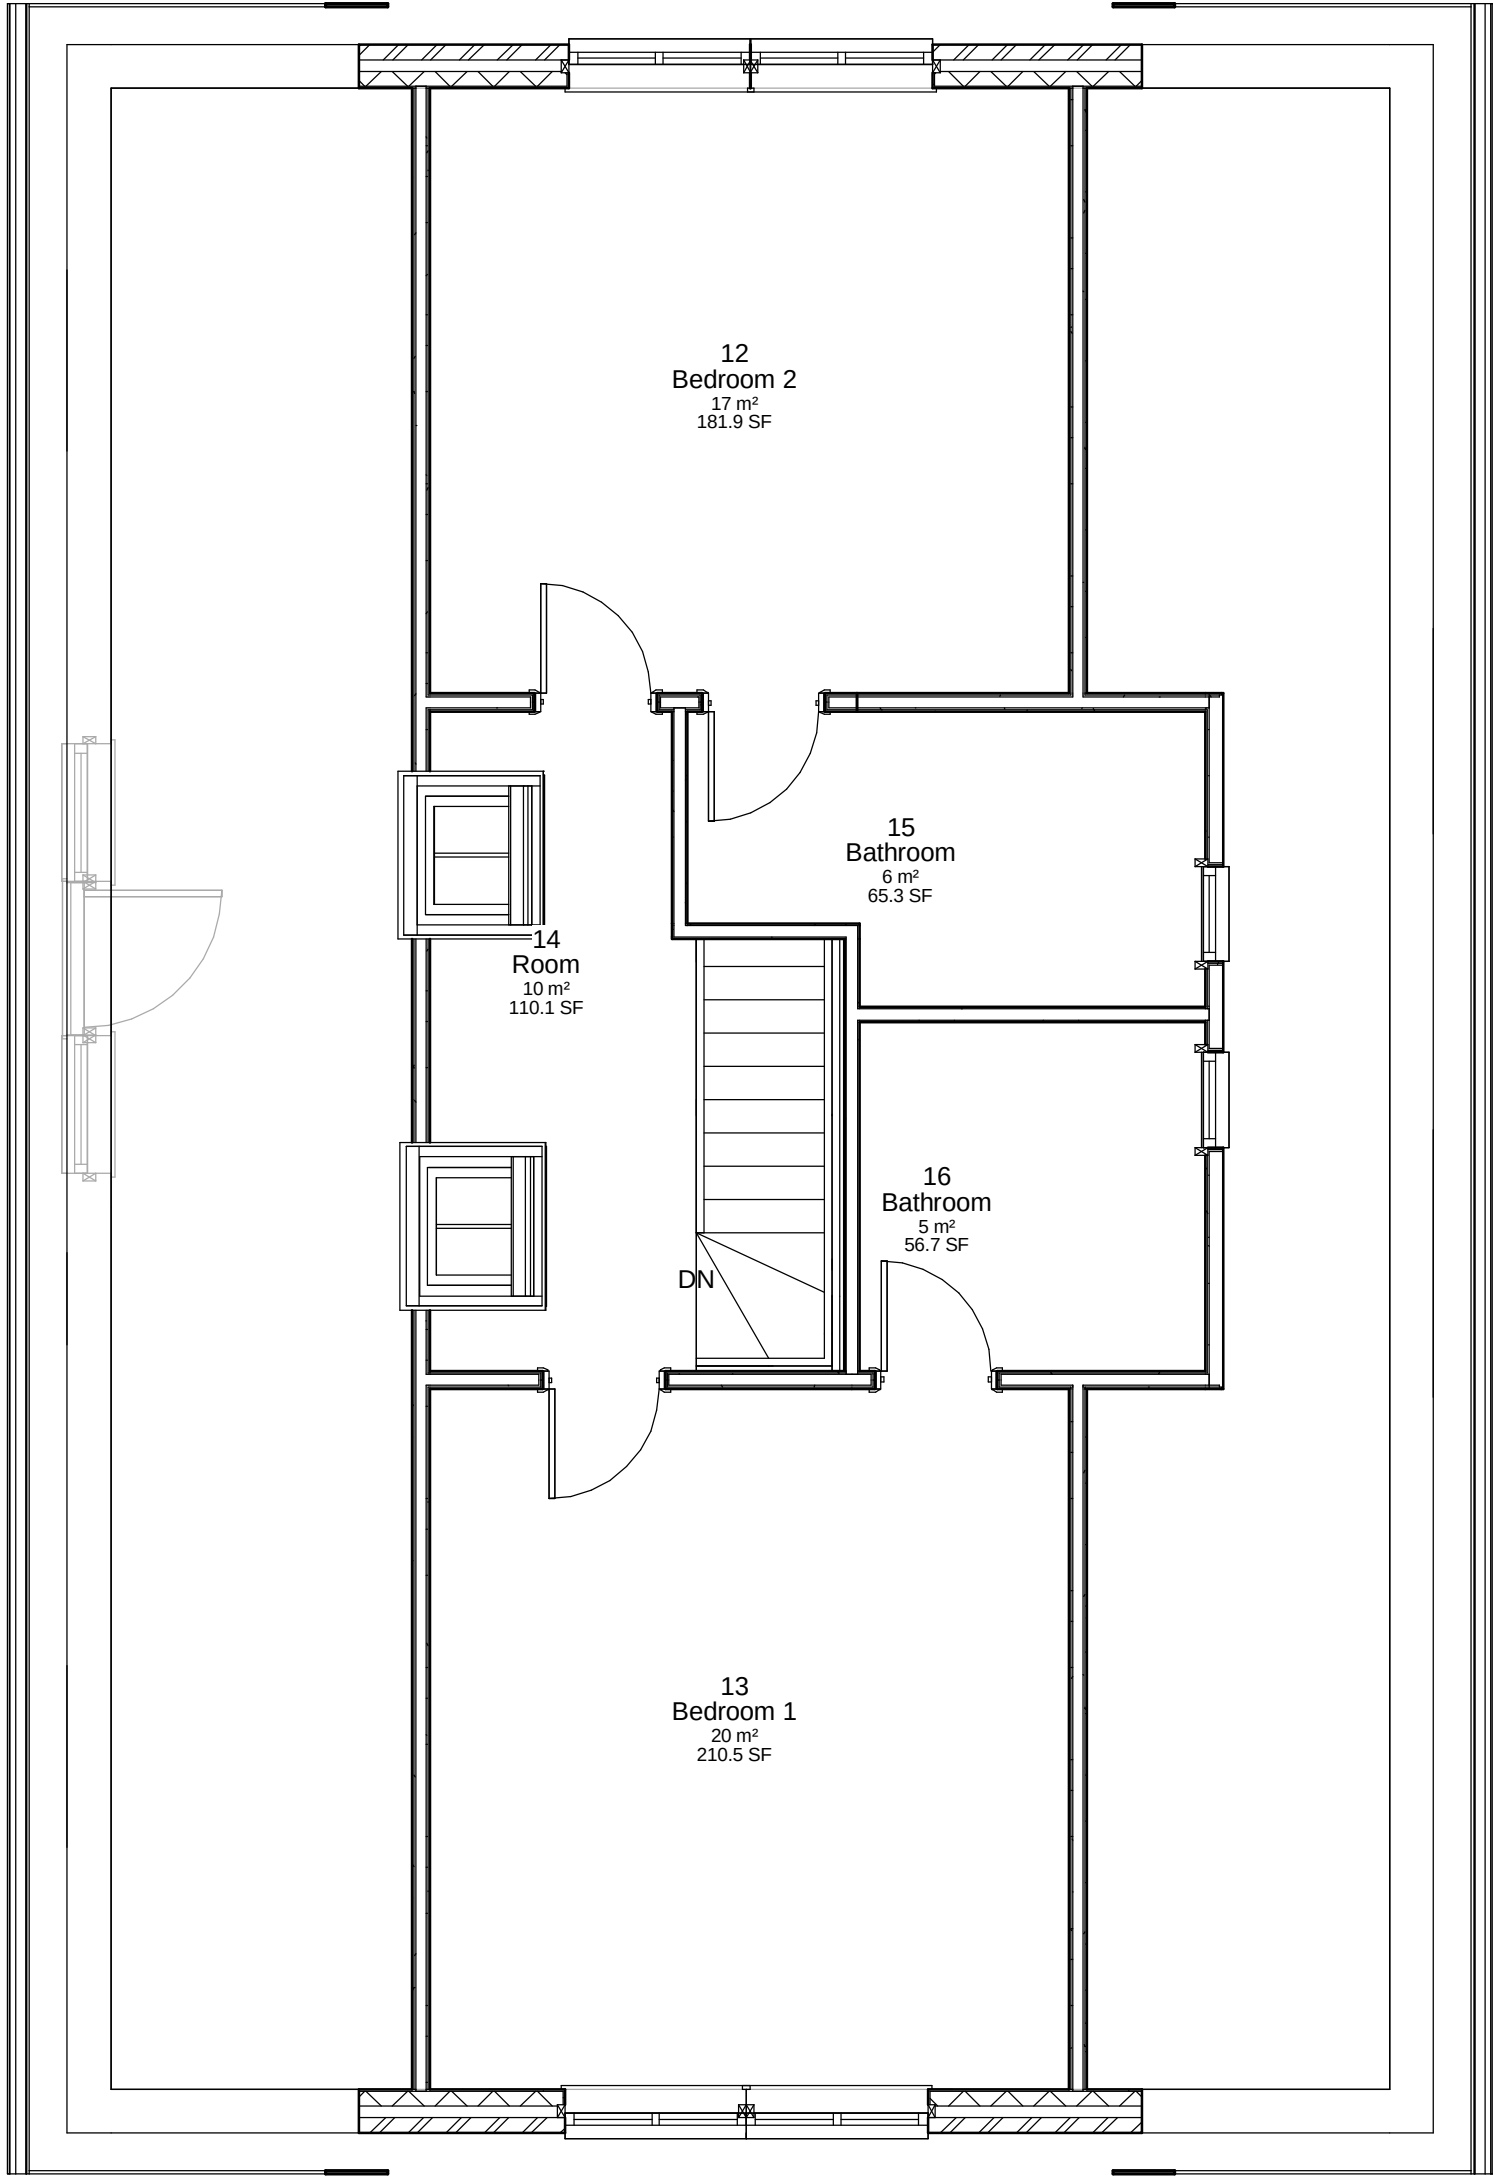

First Floor Plan Scale 1:50

IJ Murray Associates

www.ijma.co.uk

No.	Description	Date

Jeff Mould

7 Hart Plain Ave

Waterlooville

Proposed First Floor Plan				
Project number	Project Number		A107 v2	
Date	Issue Date			
Drawn by	Author			
Checked by	Checker		Scale	1 : 50