


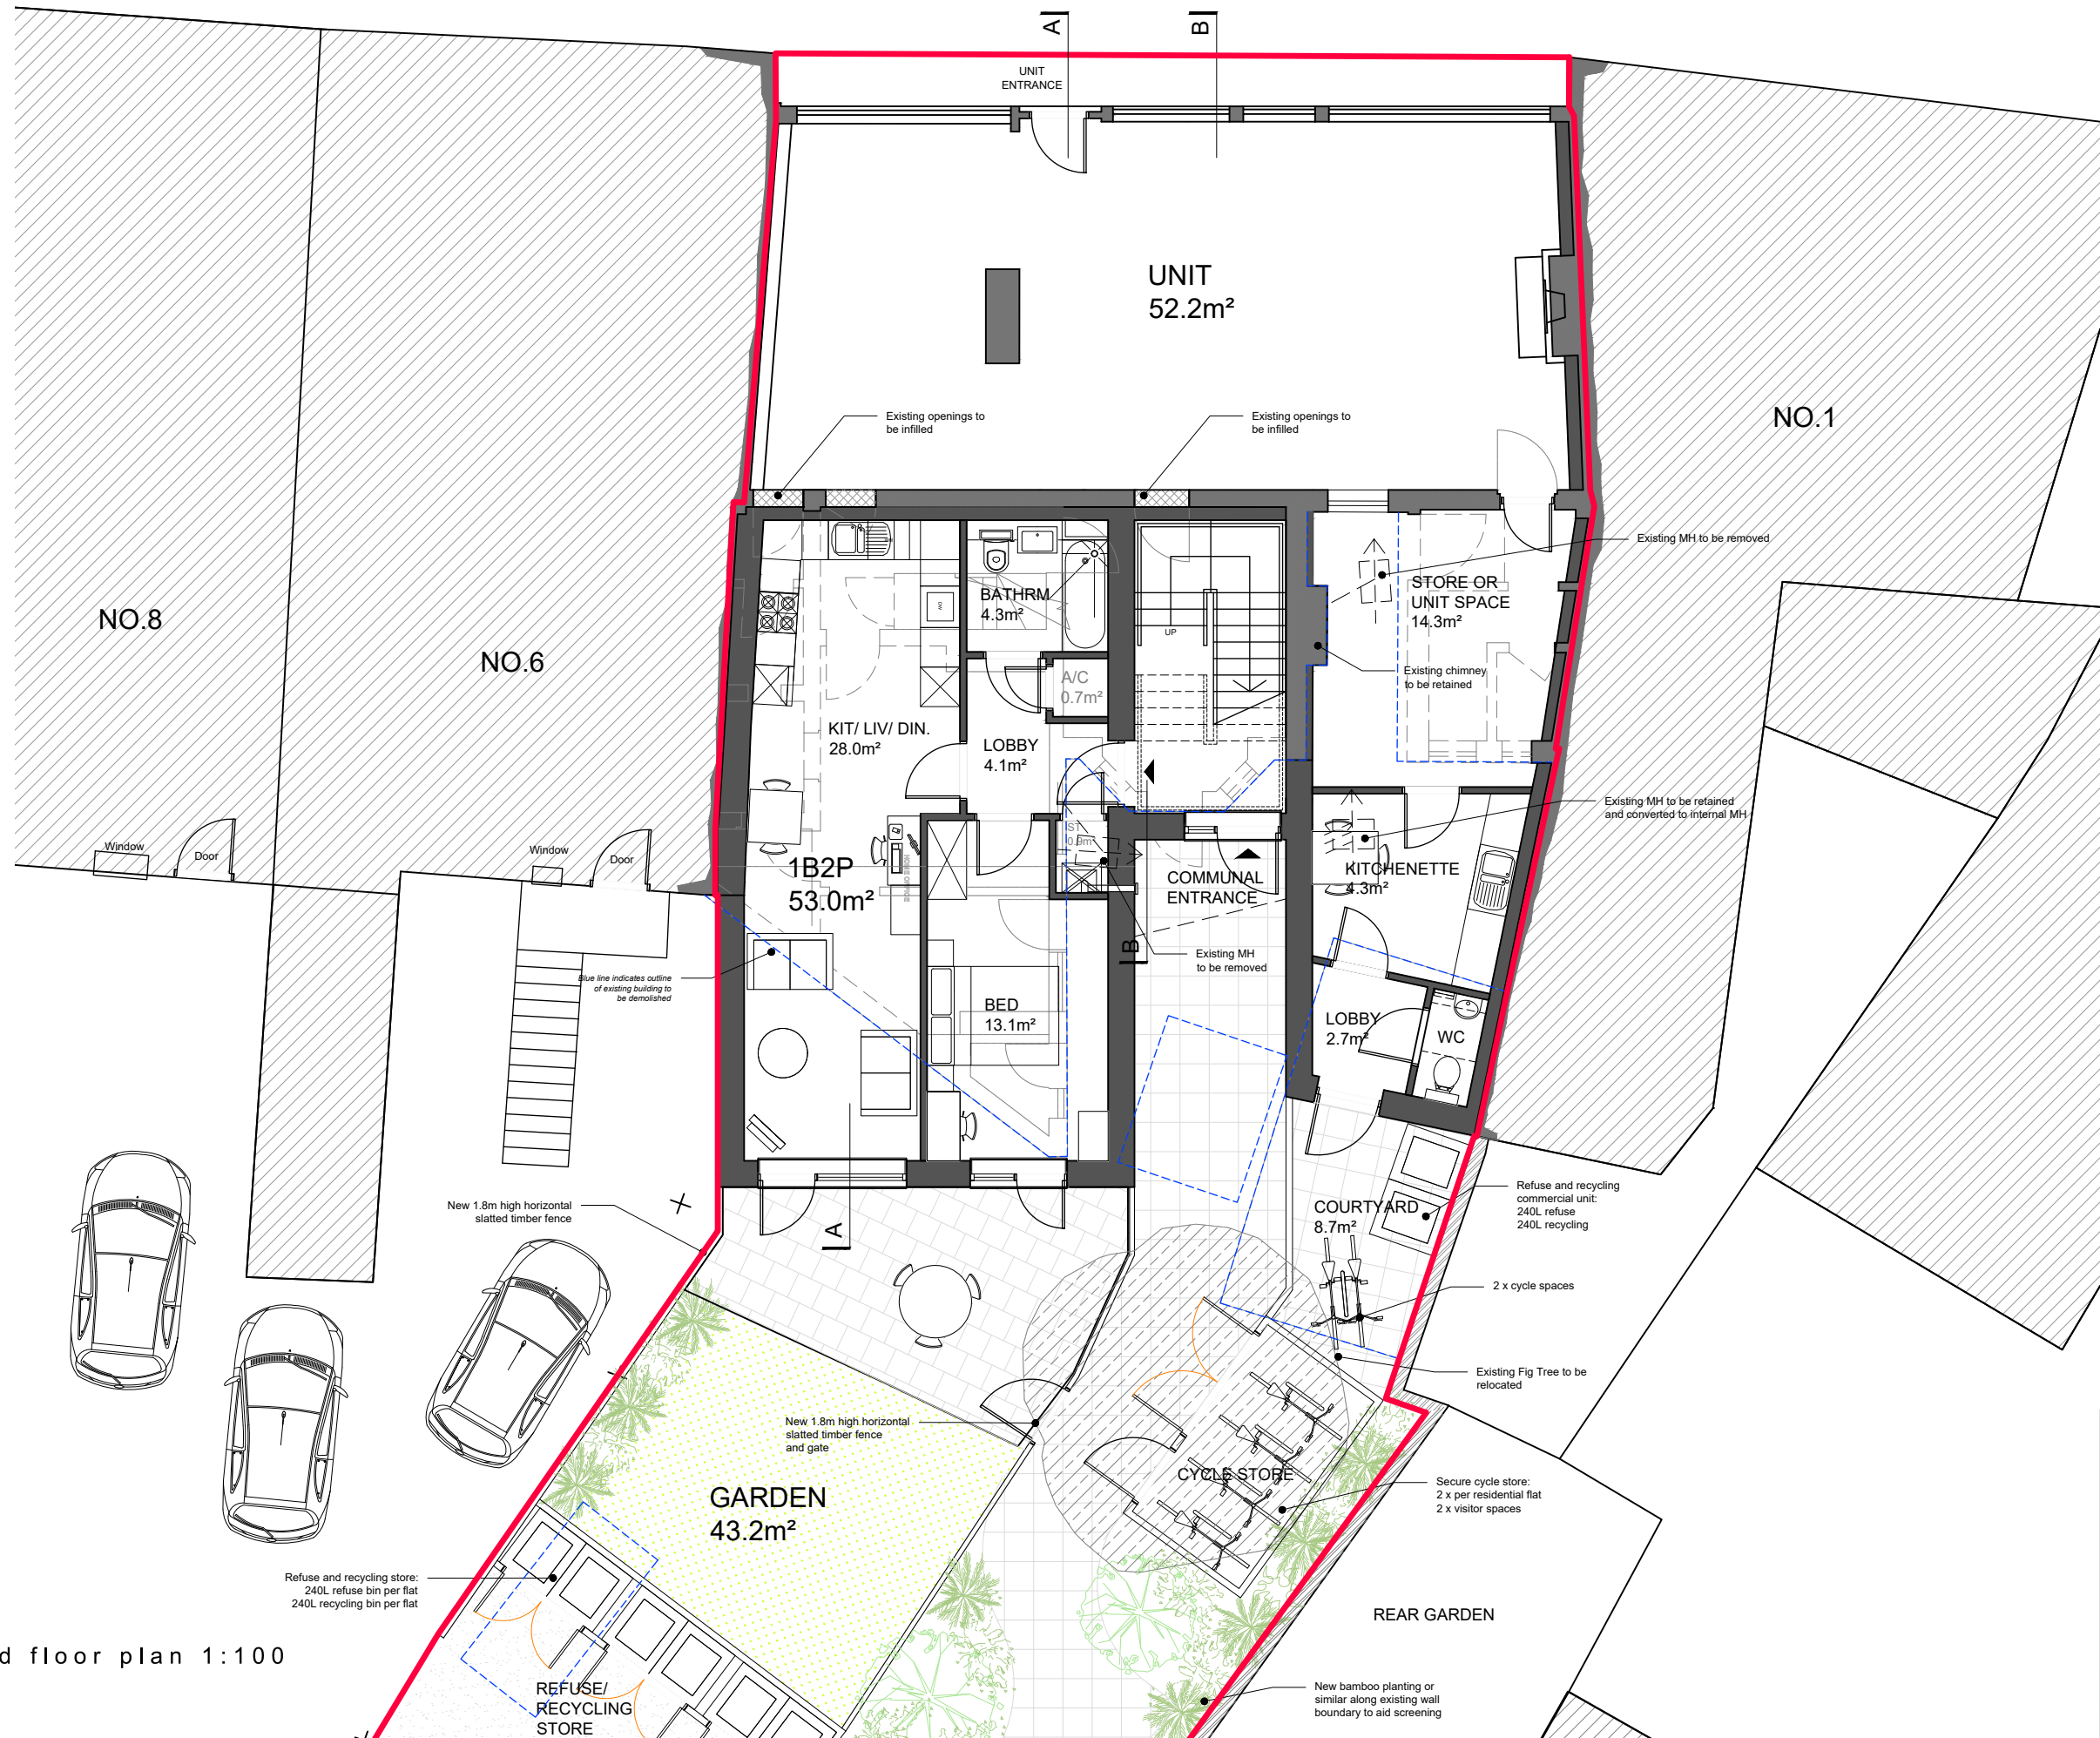

ground floor plan 1:100

Project name: The Town Brewery, 2 West Street, Emsworth PO10 7DY	Project no.: 17031	Drawing no.: PL101	Revision: -	Status: PLANNING	This drawing is copyright of Cover Storey Architects LLP
Drawing name: Proposed Ground Floor Plan	Scale @ A3 1:100	Drawn by JB	Checked by DJS	Date AUGUST 2018	All dimensions must be verified on site prior to construction
					Do not scale this drawing except for planning application purposes

Rev.	Description	by	check	date
REVISIONS				

Cover Storey

Architects

Cover Storey Architects LLP
Tel. 02392 006266

The Studio, 18 St Georges Avenue, Havant
info@coverstorey.co.uk

PO9 2RX
www.coverstorey.co.uk