




SIDE ELEVATION

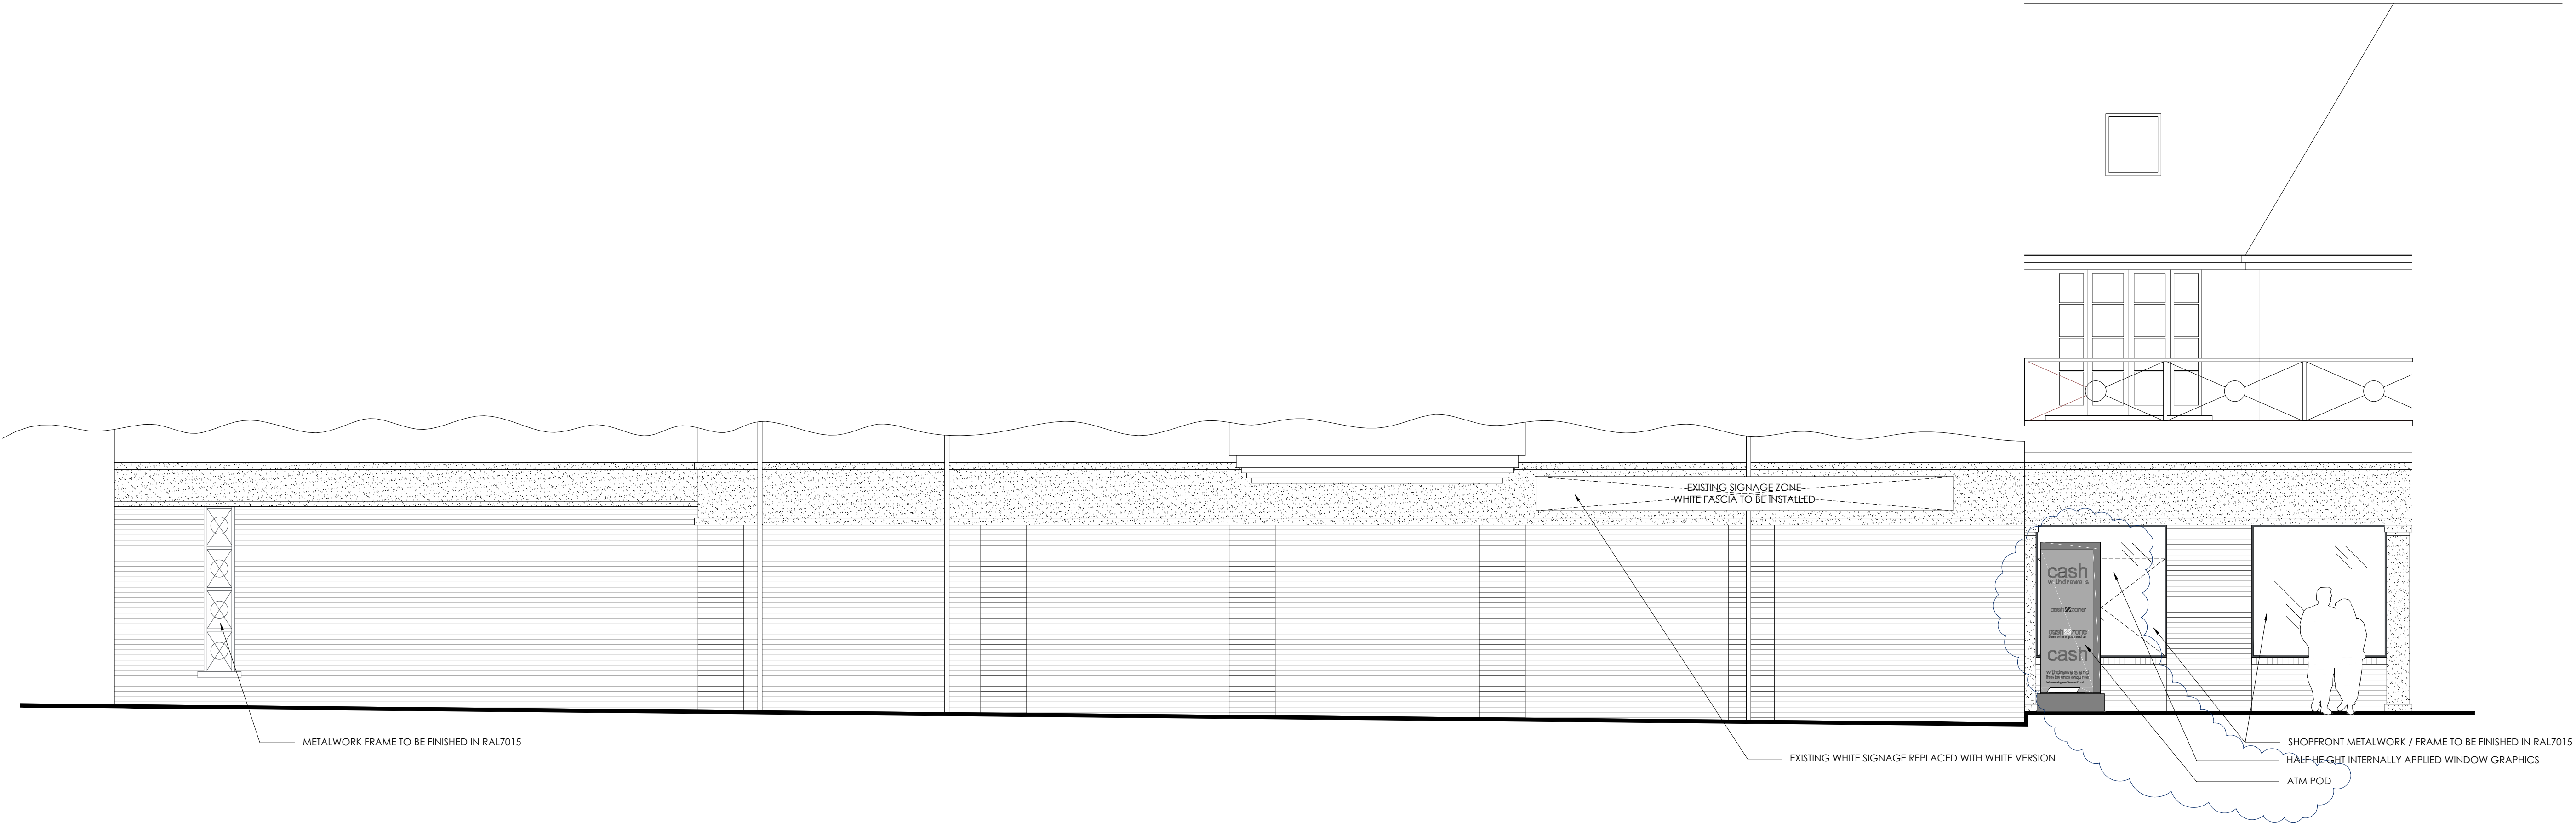

FRONT ELEVATION

THIS DRAWING IS THE COPYRIGHT OF THE SOUTHERN CO-OPERATIVE AND MAY NOT BE COPIED, ALTERED OR REPRODUCED IN ANY FORM, OR PASSED TO A THIRD PARTY WITHOUT THE WRITTEN CONSENT OF THE SOUTHERN CO-OPERATIVE.

DO NOT SCALE FROM THIS DRAWING, EXCEPT FOR PLANNING PURPOSES. USE FIGURED DIMENSIONS ONLY.

DIMENSIONS SHOULD BE CHECKED AND VERIFIED ON SITE AND ANY DISCREPANCIES SHOULD BE REPORTED TO THE DESIGNER.

IF IN DOUBT ASK FOR CONFIRMATION.

AREAS	M ²	FT ²
SALES	278	2992
BOH	212	2282
GROSS	500	5382
FIRST	NA	NA
SUB-LET	NA	NA
MOTHBALLED	NA	NA

REVISIONS

REV	DESCRIPTION	DRAWN	CHKD	DATE
-	1ST ISSUE	ML	**	13/06/18
A	RAL7015 COLOUR ADDED TO SHOPFRONT FRAMES	ML	**	13/07/18
B	WINDOW VINYL ADDED TO RHS WINDOW	SL	**	30/07/18
C	ATM POD ADDED	ML	**	20/08/18

ISSUED FOR

CONSTRUCTION

southern coop

Property Department

1000 Lakeside, Western Road, Portsmouth, PO6 3FE

T: 023 9222 2500 | F: 023 9222 2650

PROJECT

2 HIGH STREET

EMSWORTH

HAMPSHIRE

SO14 2EA

DRAWING TITLE

EXTERNAL ELEVATIONS

PROGRESS FORMAT

DRAWING SCALE	SHEET SIZE	SHEET No.	DRAWN	CHKD	DATE
1:50	A1	1 of 1	ML	ML	21/05/18

DRAWING NUMBER

SC-079-V1-GF-DR-K-0004

REVISION

C