



26 Bound Lane, Hayling Island _ Proposed


NOTES:
Dimensions to be checked on site before commencing work. Any discrepancies shall be reported to the architect immediately.
Do not scale from these drawings except for planning purposes.
Use figured dimensions only.
Where applicable this drawing is to be read in conjunction with other consultants' drawings.
All drawings to be read in conjunction with specification and all other drawings including structural engineer and mechanical and electrical drawings / specification

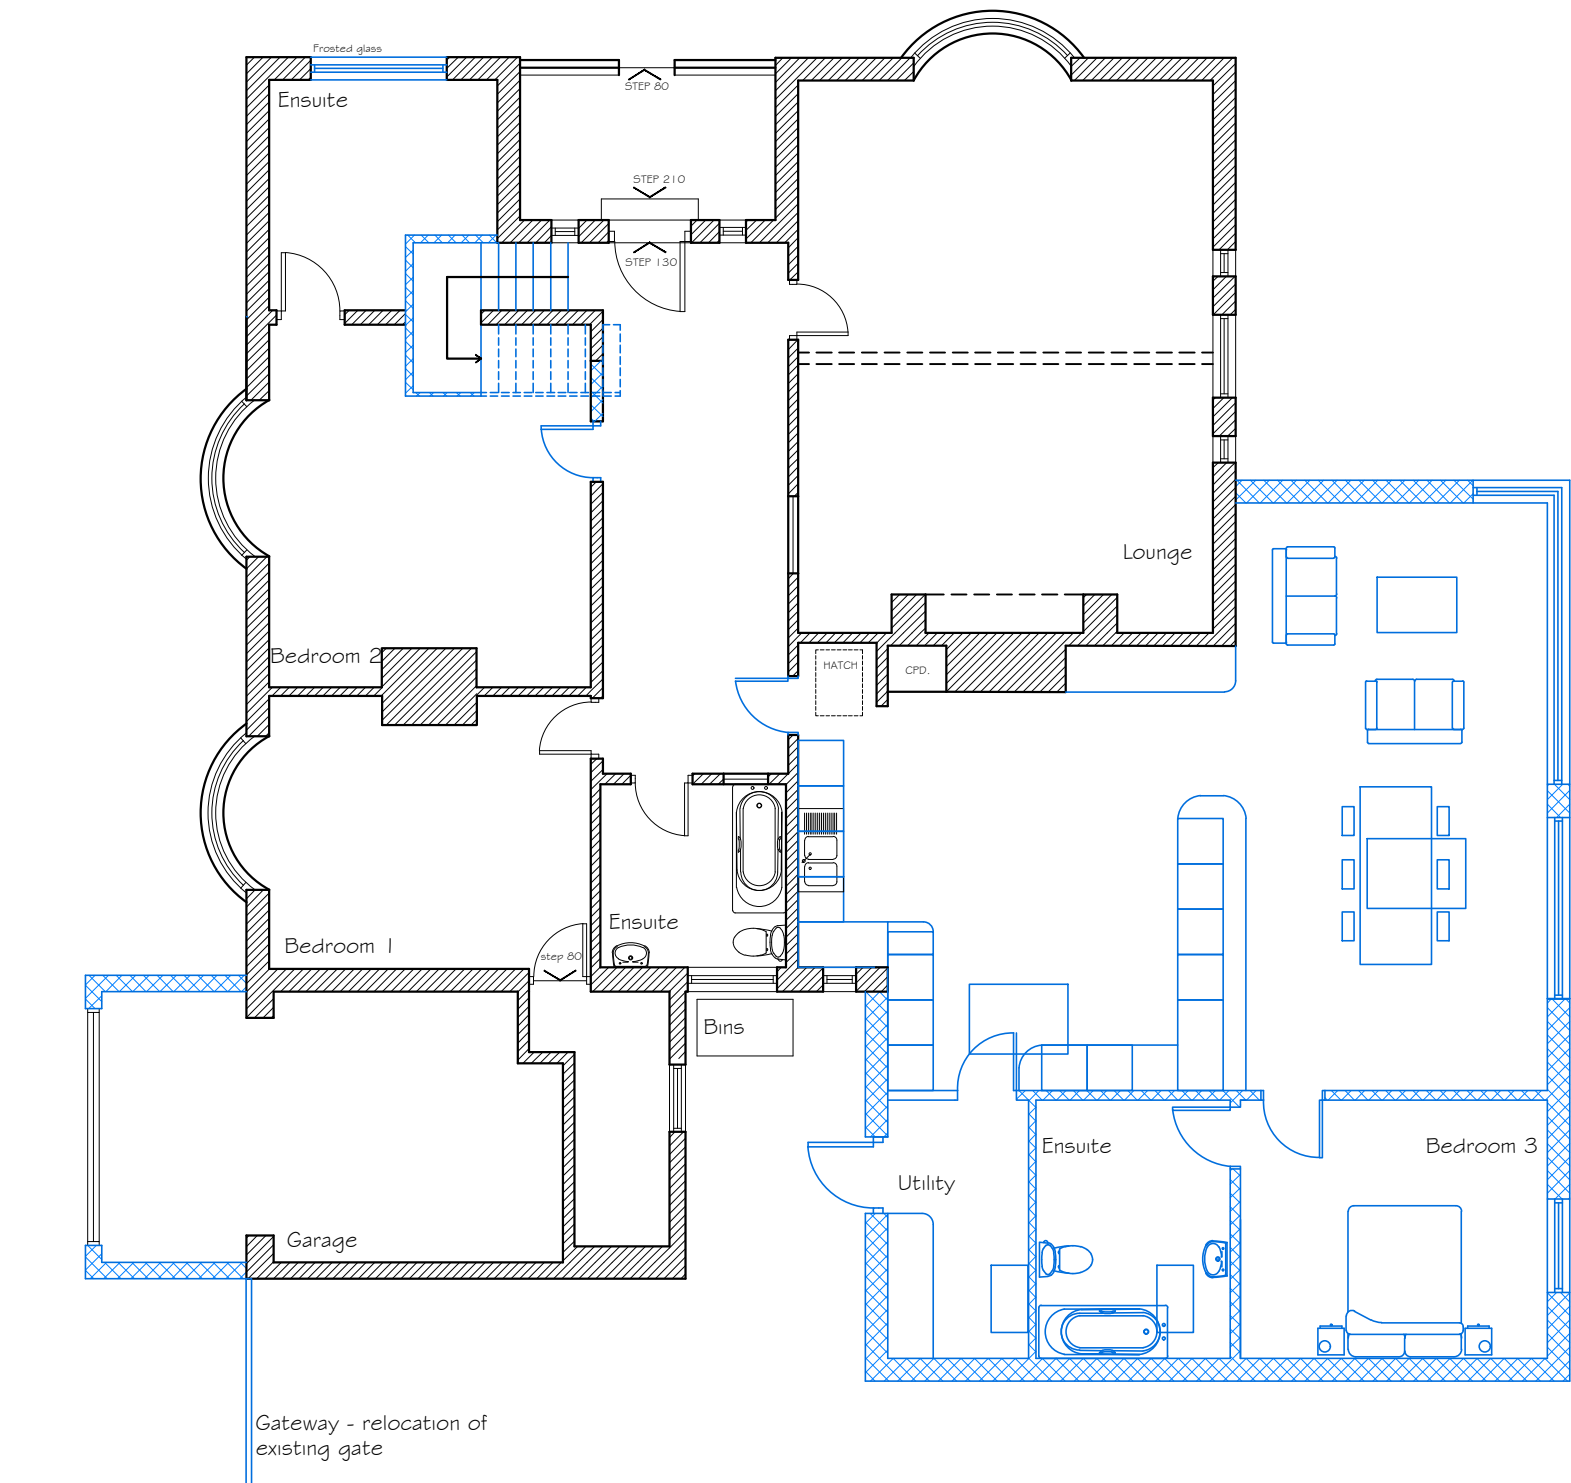

Proposed Ground Floor Plan
1:100

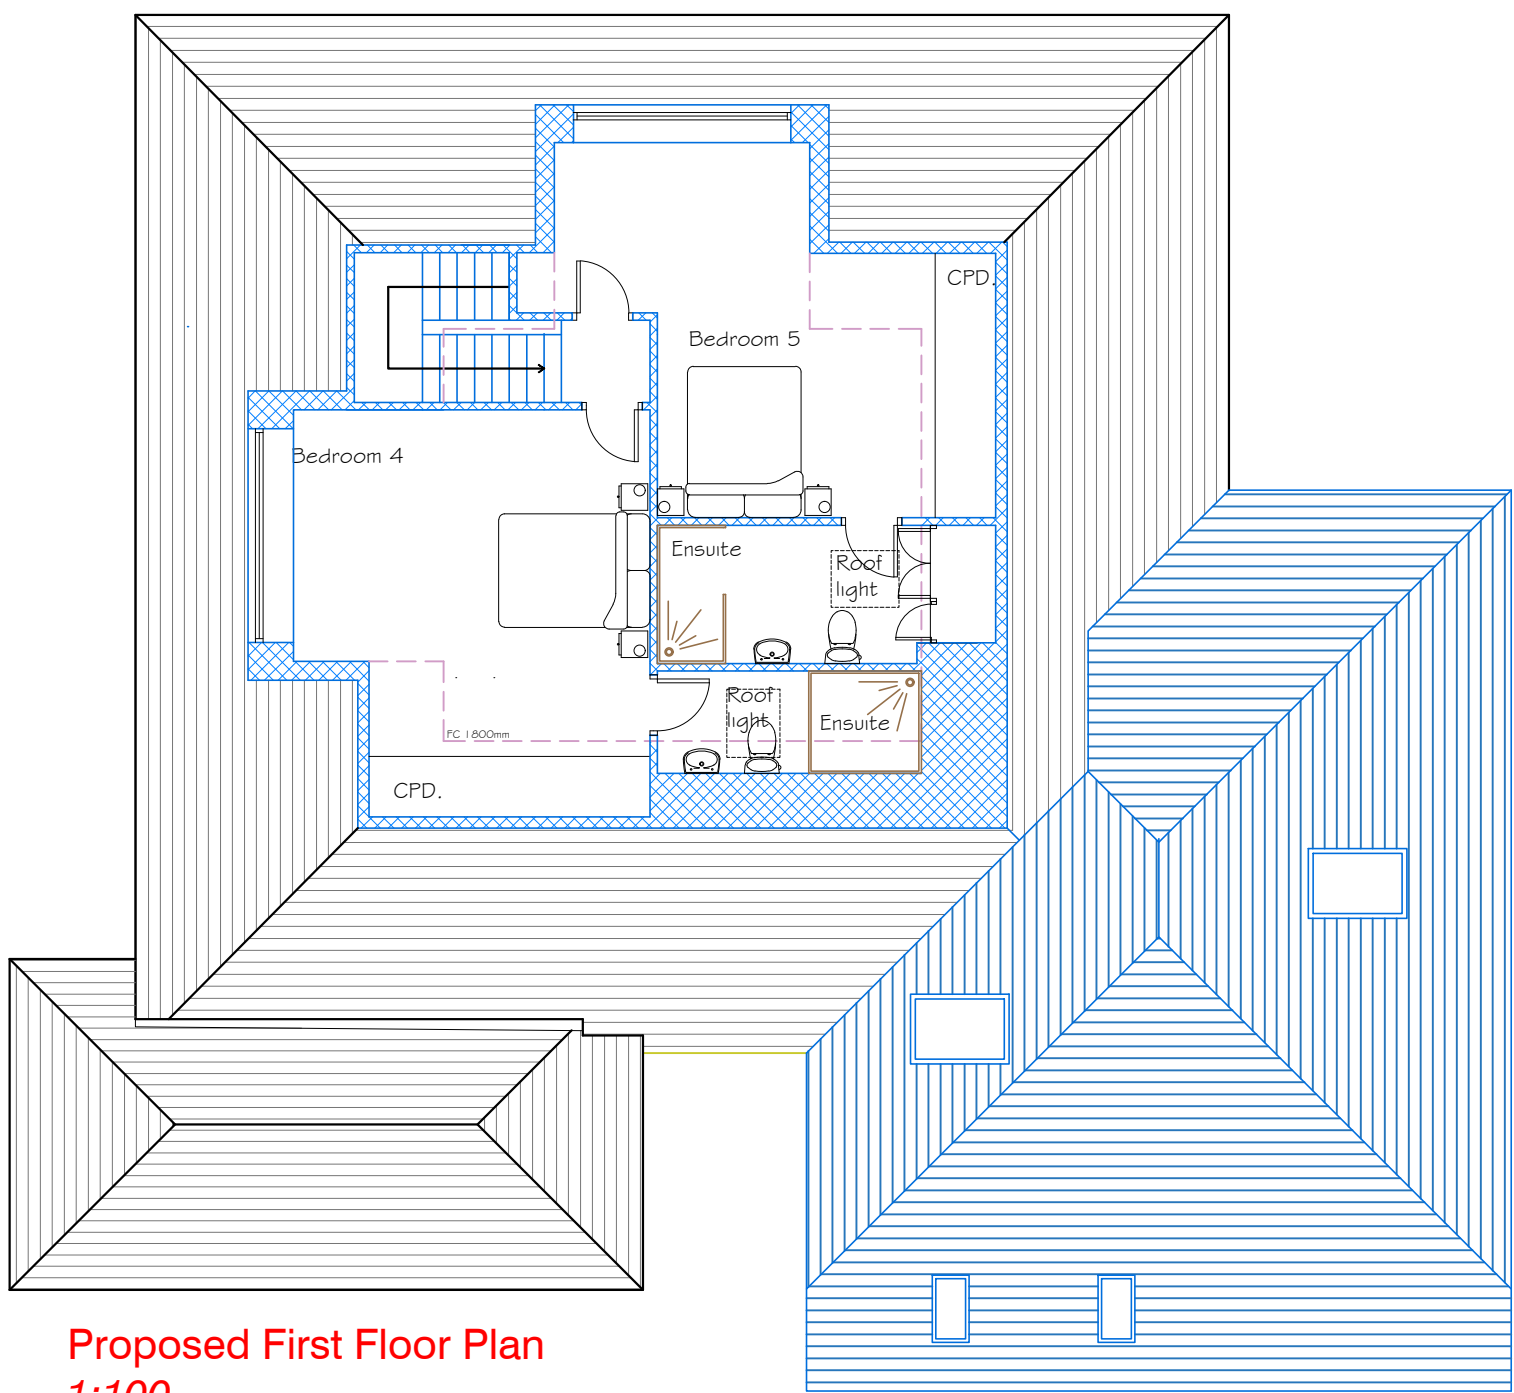


Proposed First Floor Plan
1:100

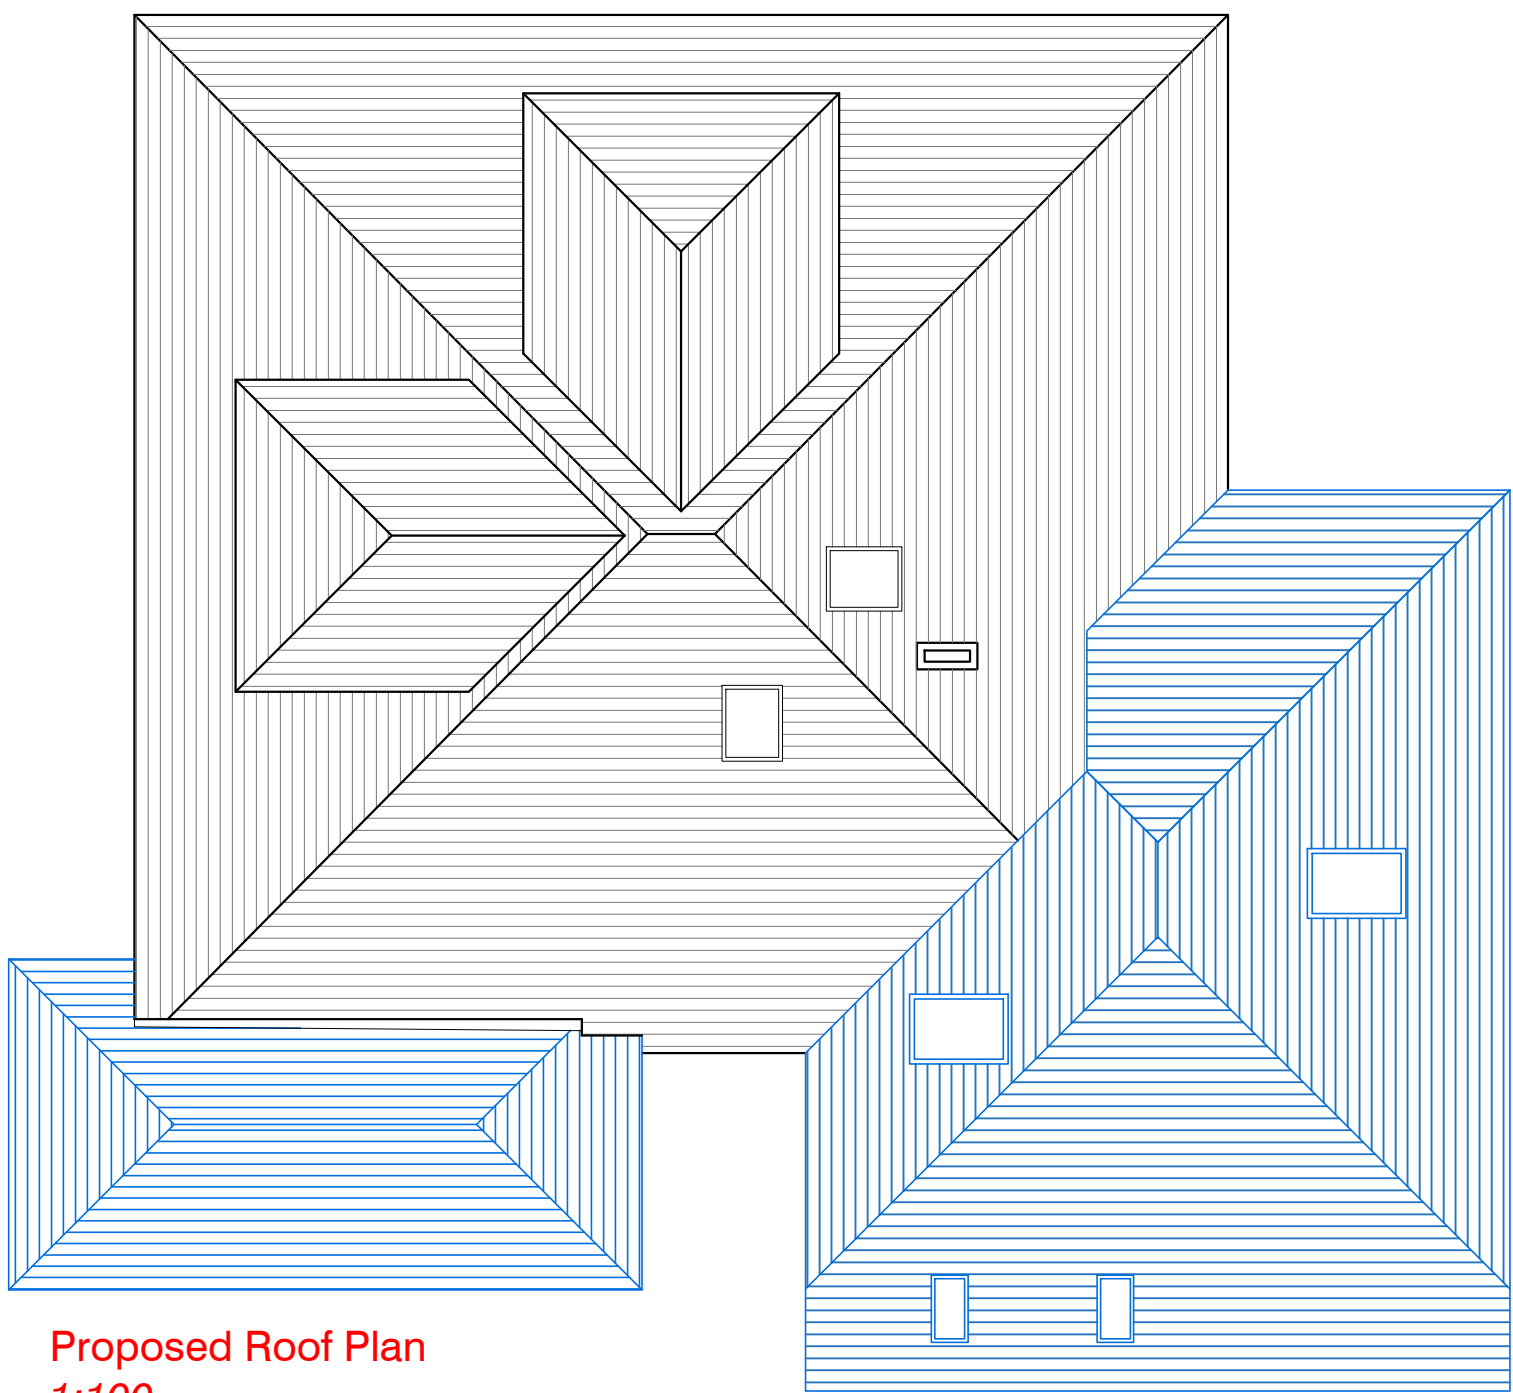

Proposed Roof Plan
1:100



Proposed North Elevation
1:100

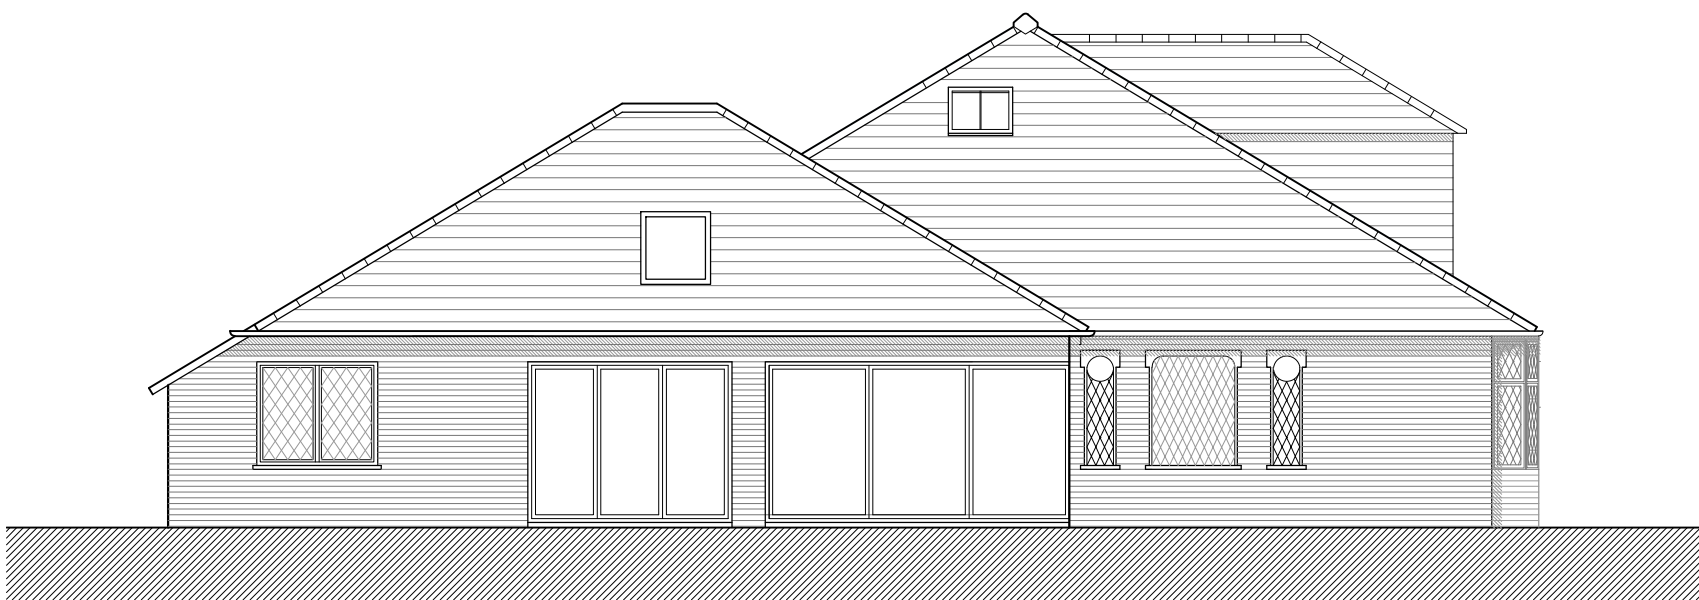


Proposed West Elevation
1:100




Proposed South Elevation
1:100





Proposed East Elevation
1:100

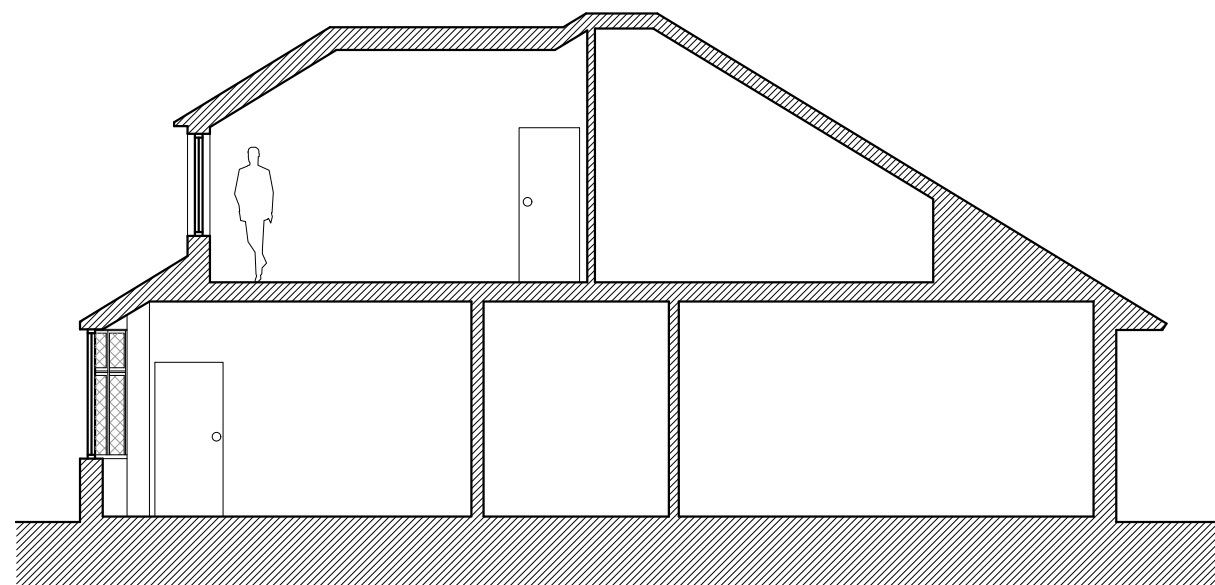


Proposed Section A - A
1:100

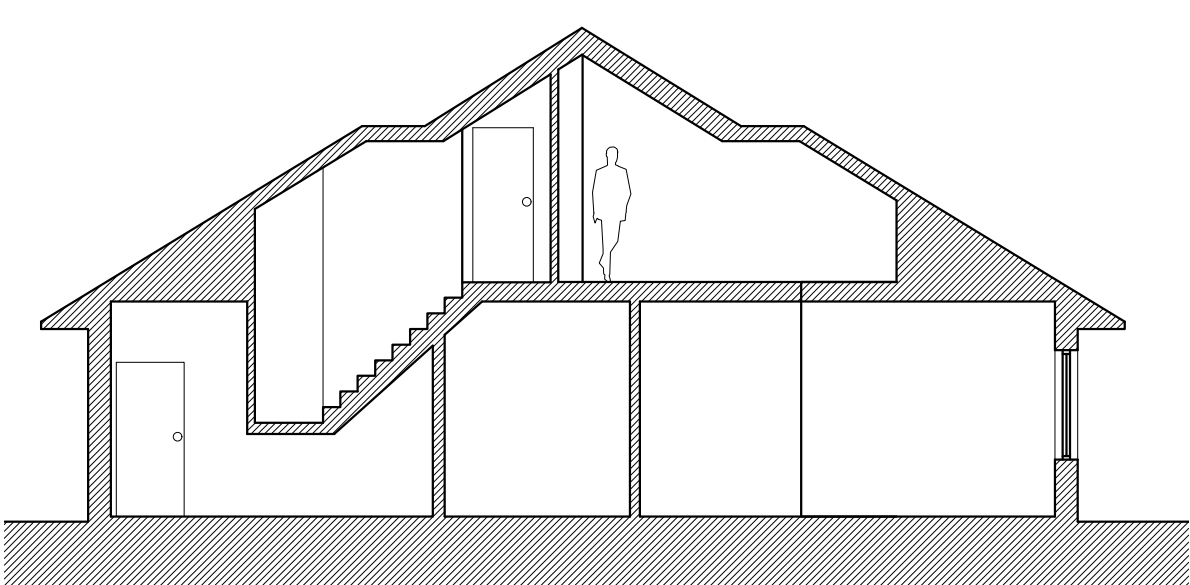

Proposed Section B - B through staircase and dormer
1:100

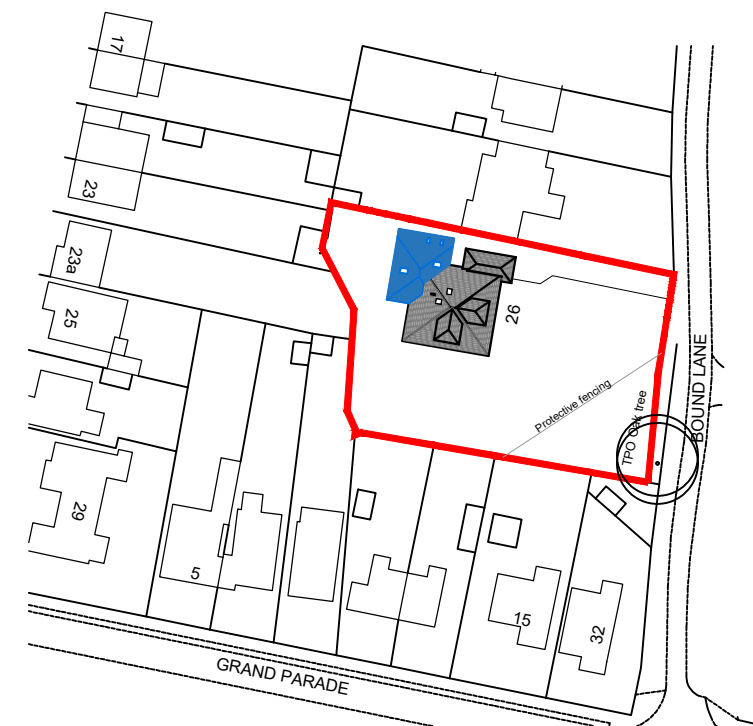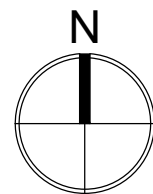

Proposed Location Plan
1:1250
Ordnance Survey (c) Crown Copyright 2017. All rights reserved.
Licence number 100022432

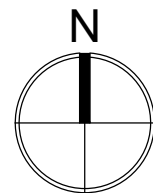

Proposed Block Plan
1:500
Ordnance Survey (c) Crown Copyright 2017. All rights reserved.
Licence number 100022432

REV	DATE	AMENDMENT	DRAWN

hd
architects
Helyer Davies Architects Ltd
1 The Old Flour Mill,
Emsworth, PO10 7BT
01243 370 715
www.hdarchitects.co.uk mail@hdarchitects.co.uk

CLIENT
Mr Tony Johns

PROJECT
26 Bound Lane
Hayling Island
Hampshire
PO13 9HU

DRAWING	SCALE
Proposed Plans	1:100 at A1
Elevations & Section	1:100 at A1
Block Plan	1:500 at A1
Location Plan	1:1250 at A1

DATE	February 2018	DRAWN	JF
DRAWING NUMBER	17001-202	REVISION	E