


NOTES:


Dimensions to be checked on site before commencing work. Any discrepancies shall be reported to the architect immediately.

Do not scale from these drawings except for planning purposes. Use figured dimensions only.


Where applicable this drawing is to be read in conjunction with other consultants' drawings.

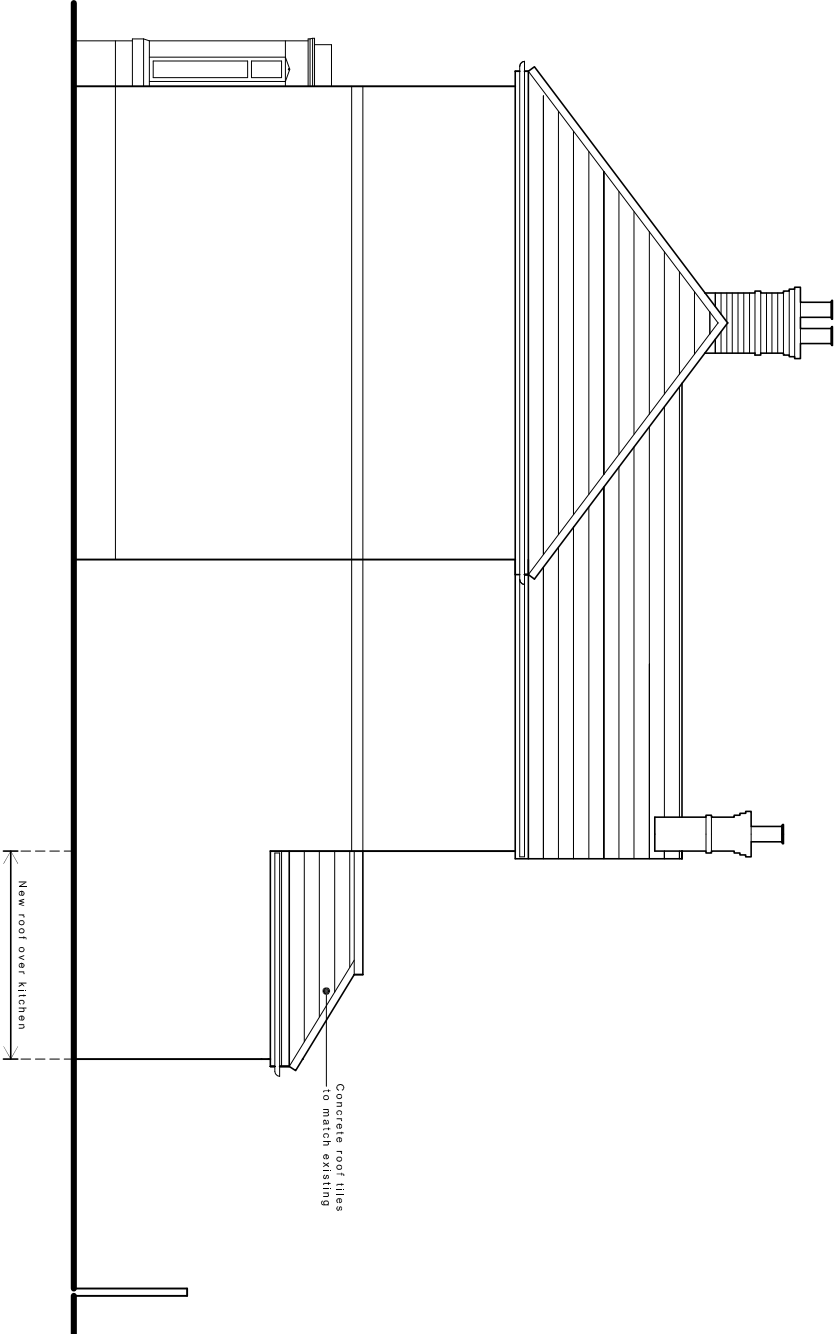


North (rear) elevation

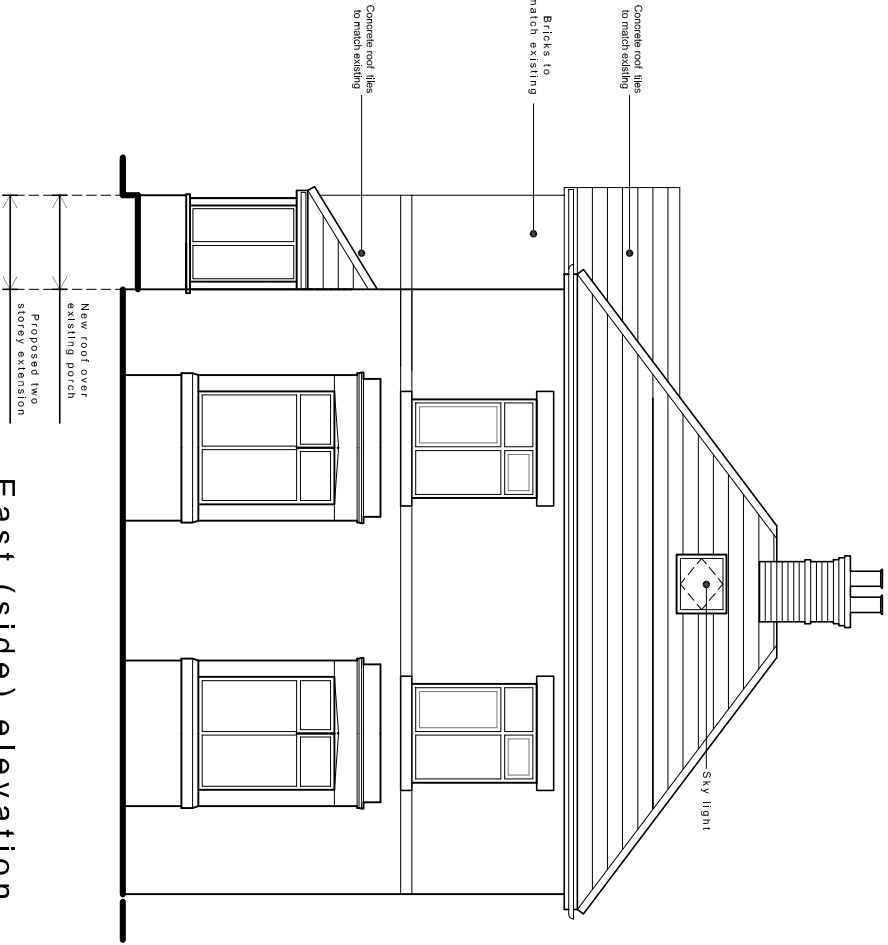


East (side) elevation

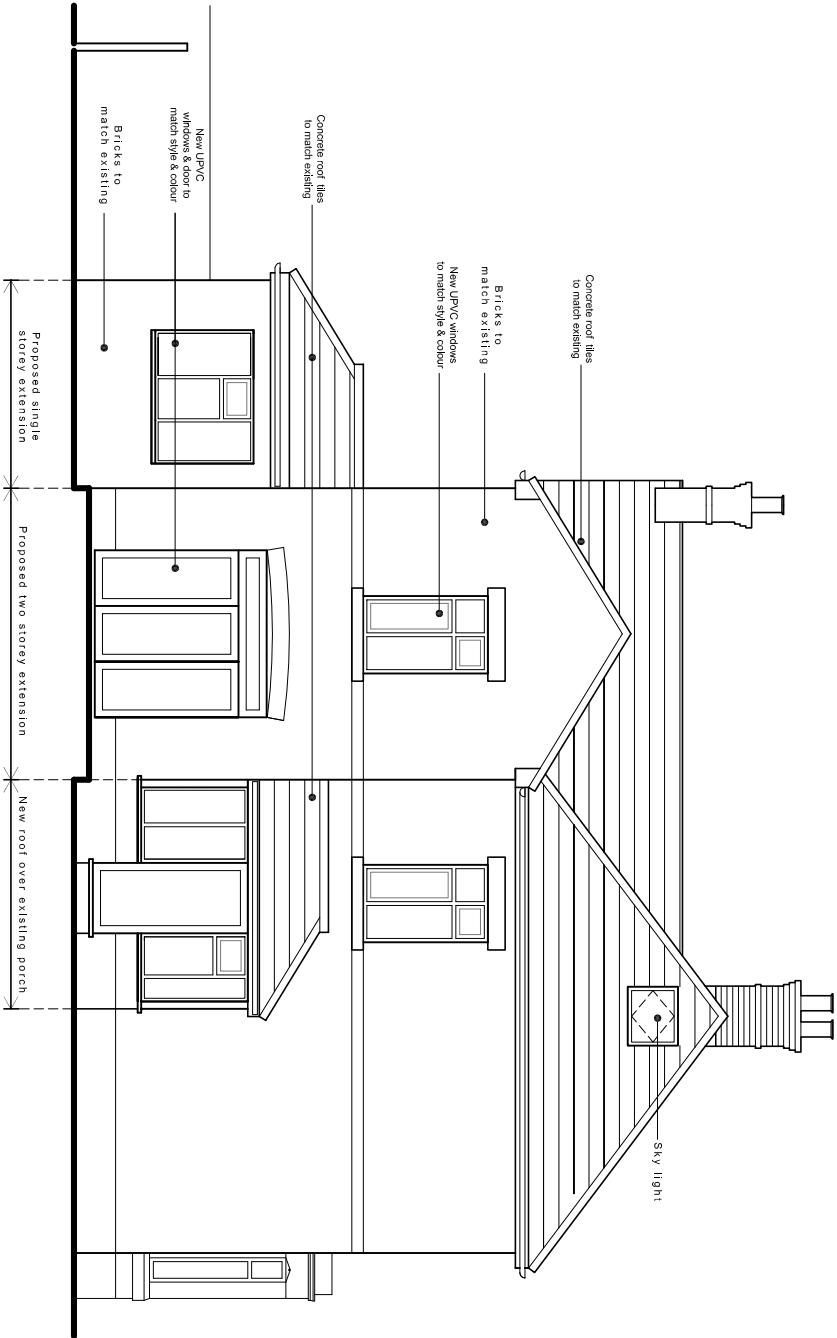

South (front) elevation

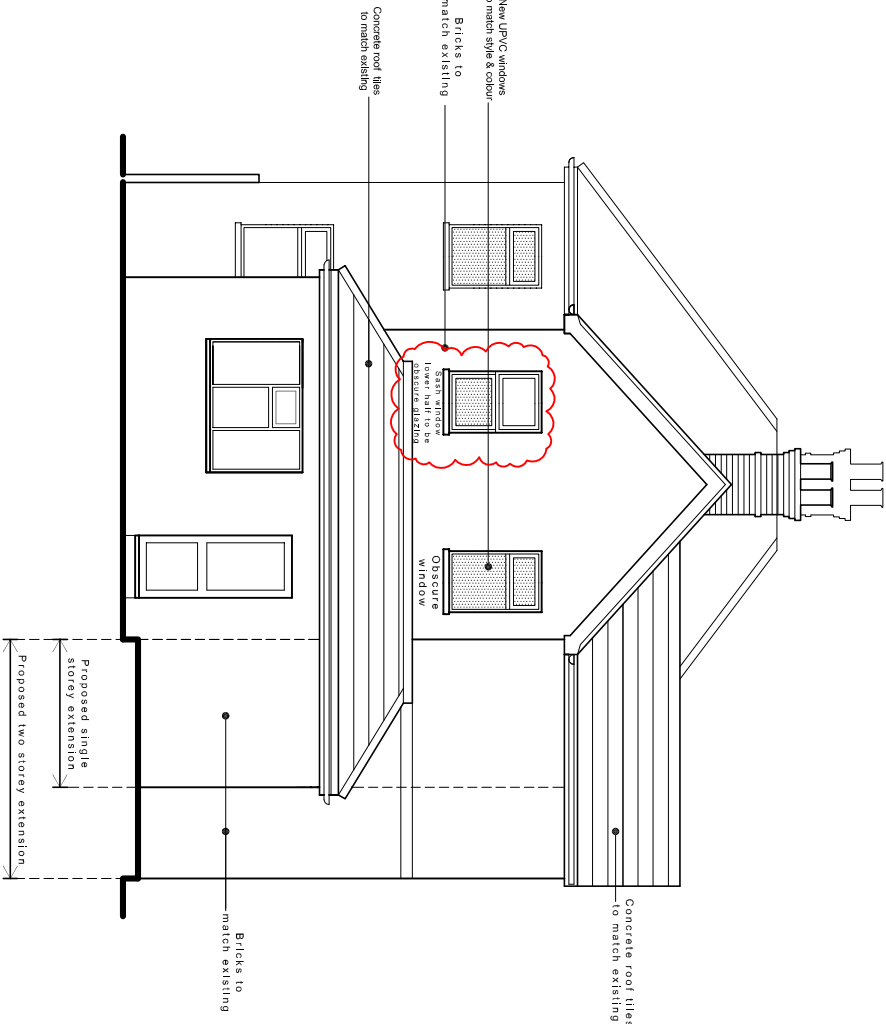

West (side) elevation

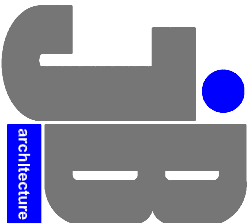

JIMMY BESSANT ARCHITECTURE
TEL.: 01243 373620 M: 07769904282
E: jimmy@jb-architecture.co.uk
Web: www.jb-architecture.co.uk

Rev.	Notes	Date
A	Amendment to west elevation window (see revision cloud in red)	28.11.17

For
MR & MRS HORTER

Project
**PROPOSED EXTENSION AT
2 FOURTH AVENUE
DENVILLES
PO9 2QX**

Title
PROPOSED ELEVATIONS

Date	Drawn	Scale	Checked
SEPT 2017	JB	1:100 @ A3	-
Job Number	Drawing Number	Revision	
PL10017	44	A	

Existing elevations scale 1:100

