



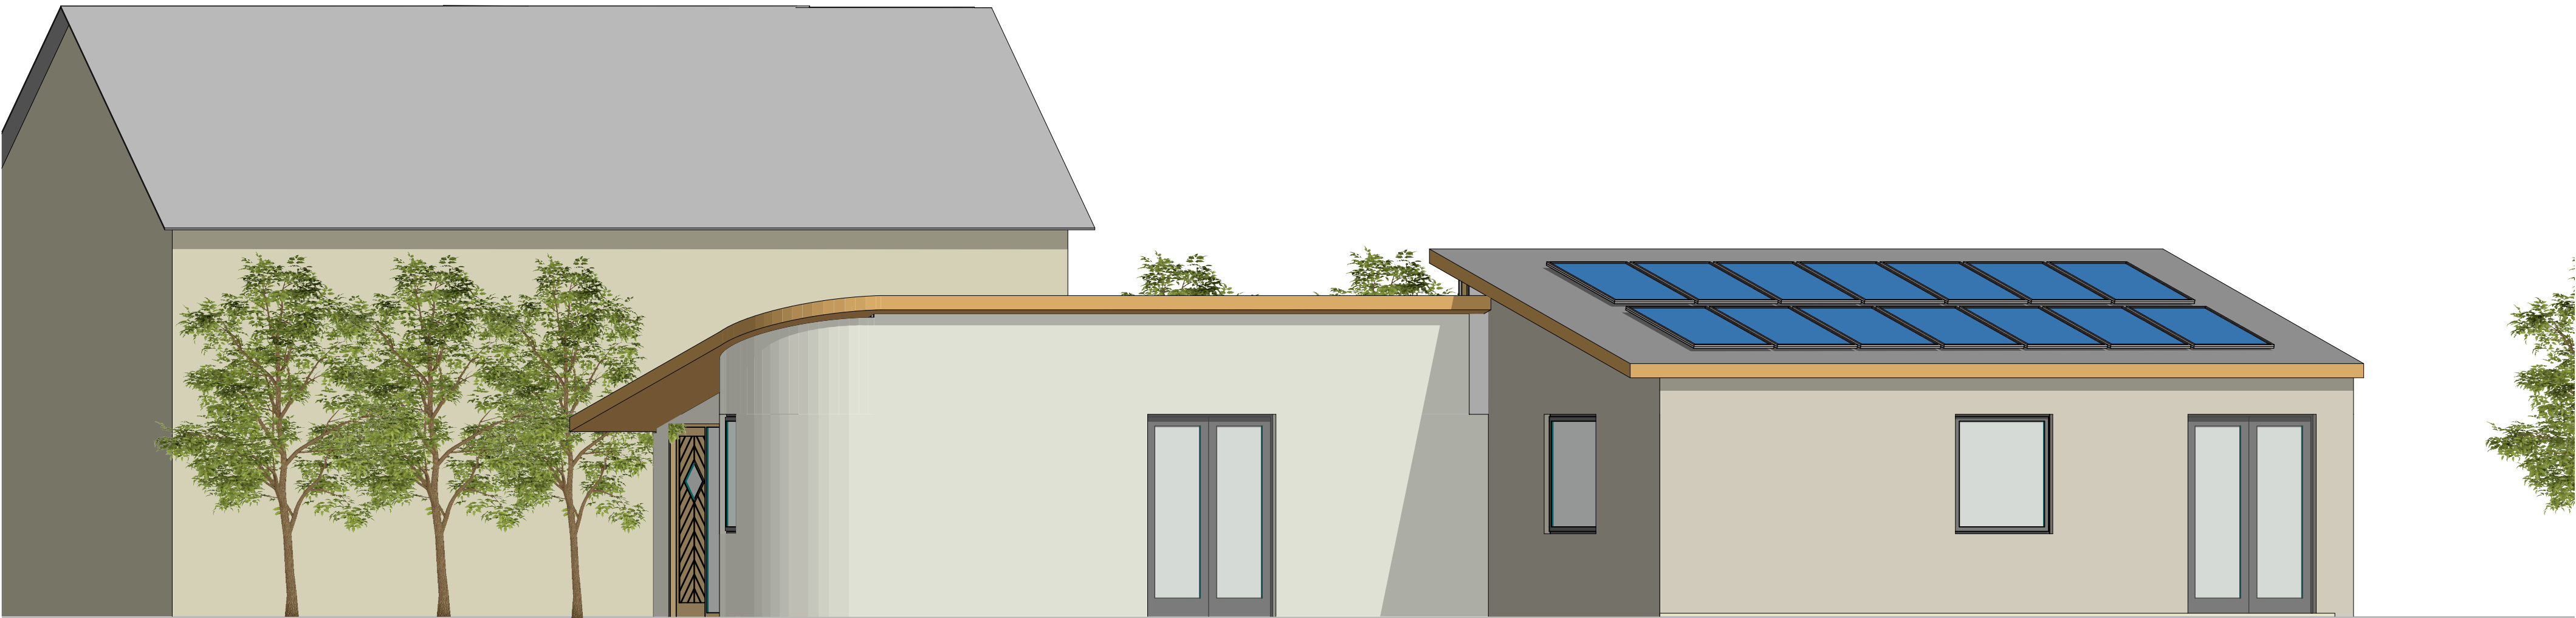

South Elevation (without boundary fence)

1:50

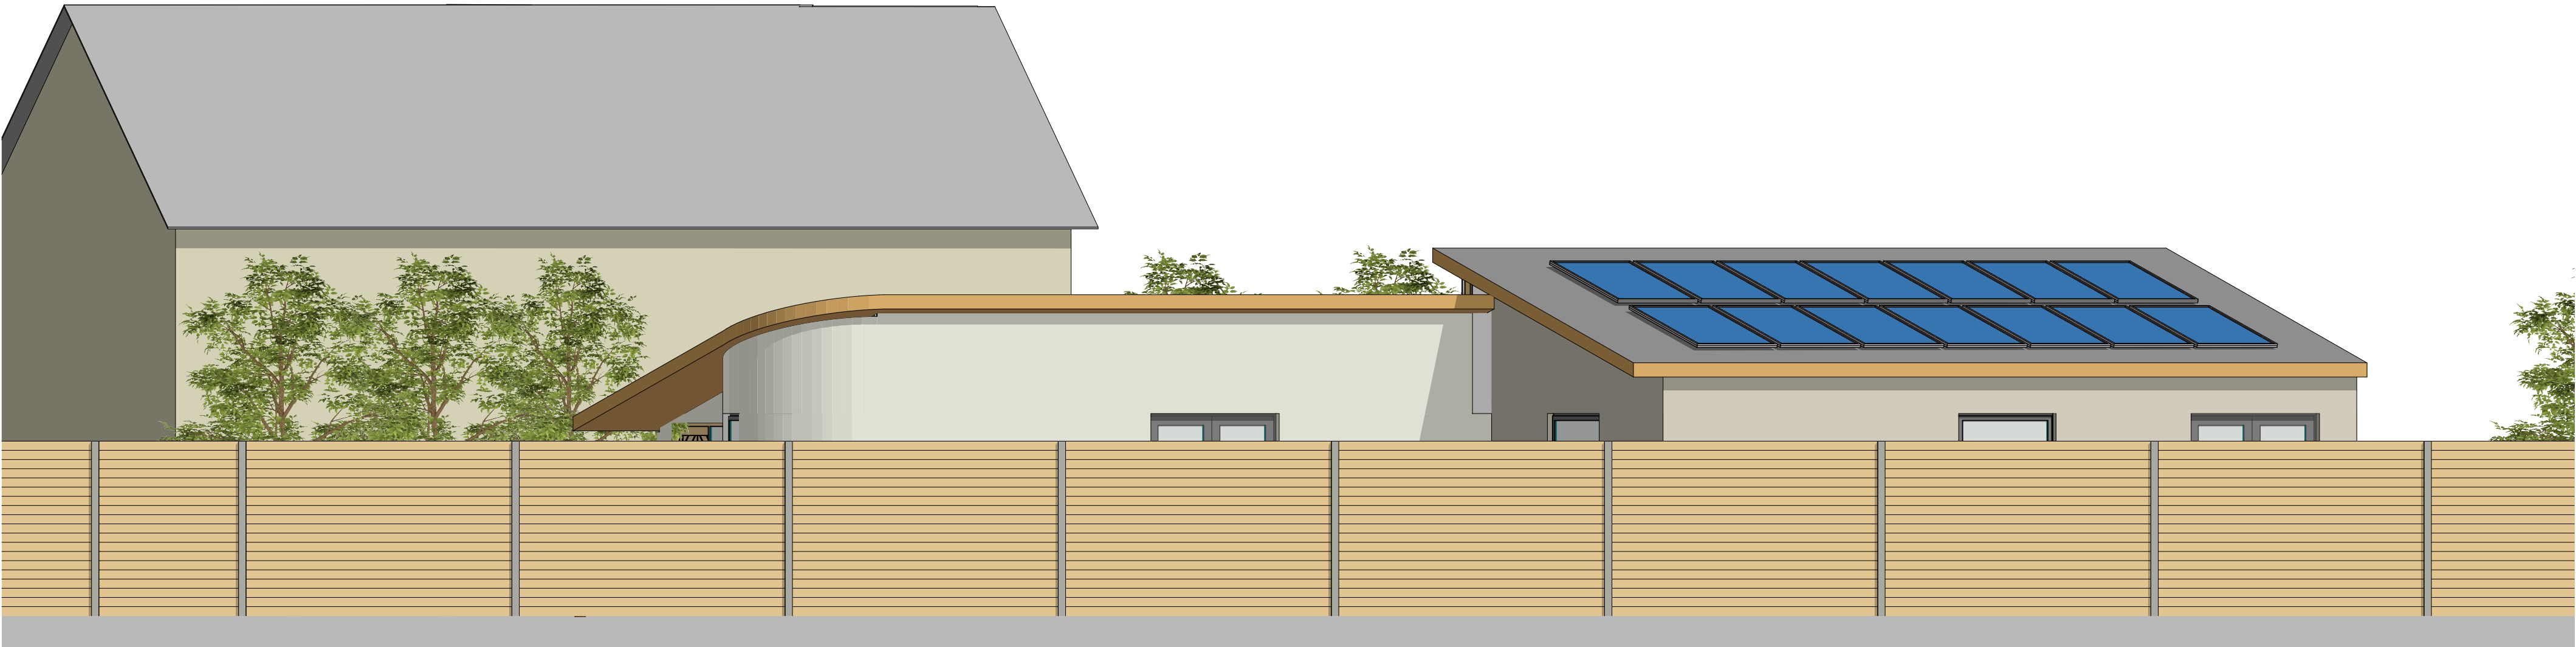

South Elevation (with boundary fence)

1:50

N

0

100mm @A2

revisions & notes:

A

09.06.17

NWM

Issued to Client

B

30.06.17

AM

Final Pre Application

C

23.08.17

SB

Final After Survey

D

02.11.17

LMW

Issued to HBC

project:

Mrs Wrixon
New Dwelling
Land Adjacent to 48 Station
Road Hayling Island

drawing name:

South Elevations

status:

Planning

date:

June 2017

scale:

1:50 @ A2

drawn:

LMW

61 South Street, Havant, Hampshire PO9 1BZ
t: 023 9248 2494
e: design@pwp-architects.com

f: 023 9248 1152
w: www.pwp-architects.com

Project No.

4443

drawing No.

1201

rev

D

Note: All dimensions to be checked on site by the contractor before fabrication and erection. Figured dimensions to be taken in preference to scaled dimensions. This drawing is the copyright of the architects and must not be reproduced or used without their express consent, except for the purposes of a planning application. Electronic issue of this drawing to be confirmed by paper hard copy only.