





REAR (NORTH) ELEVATION

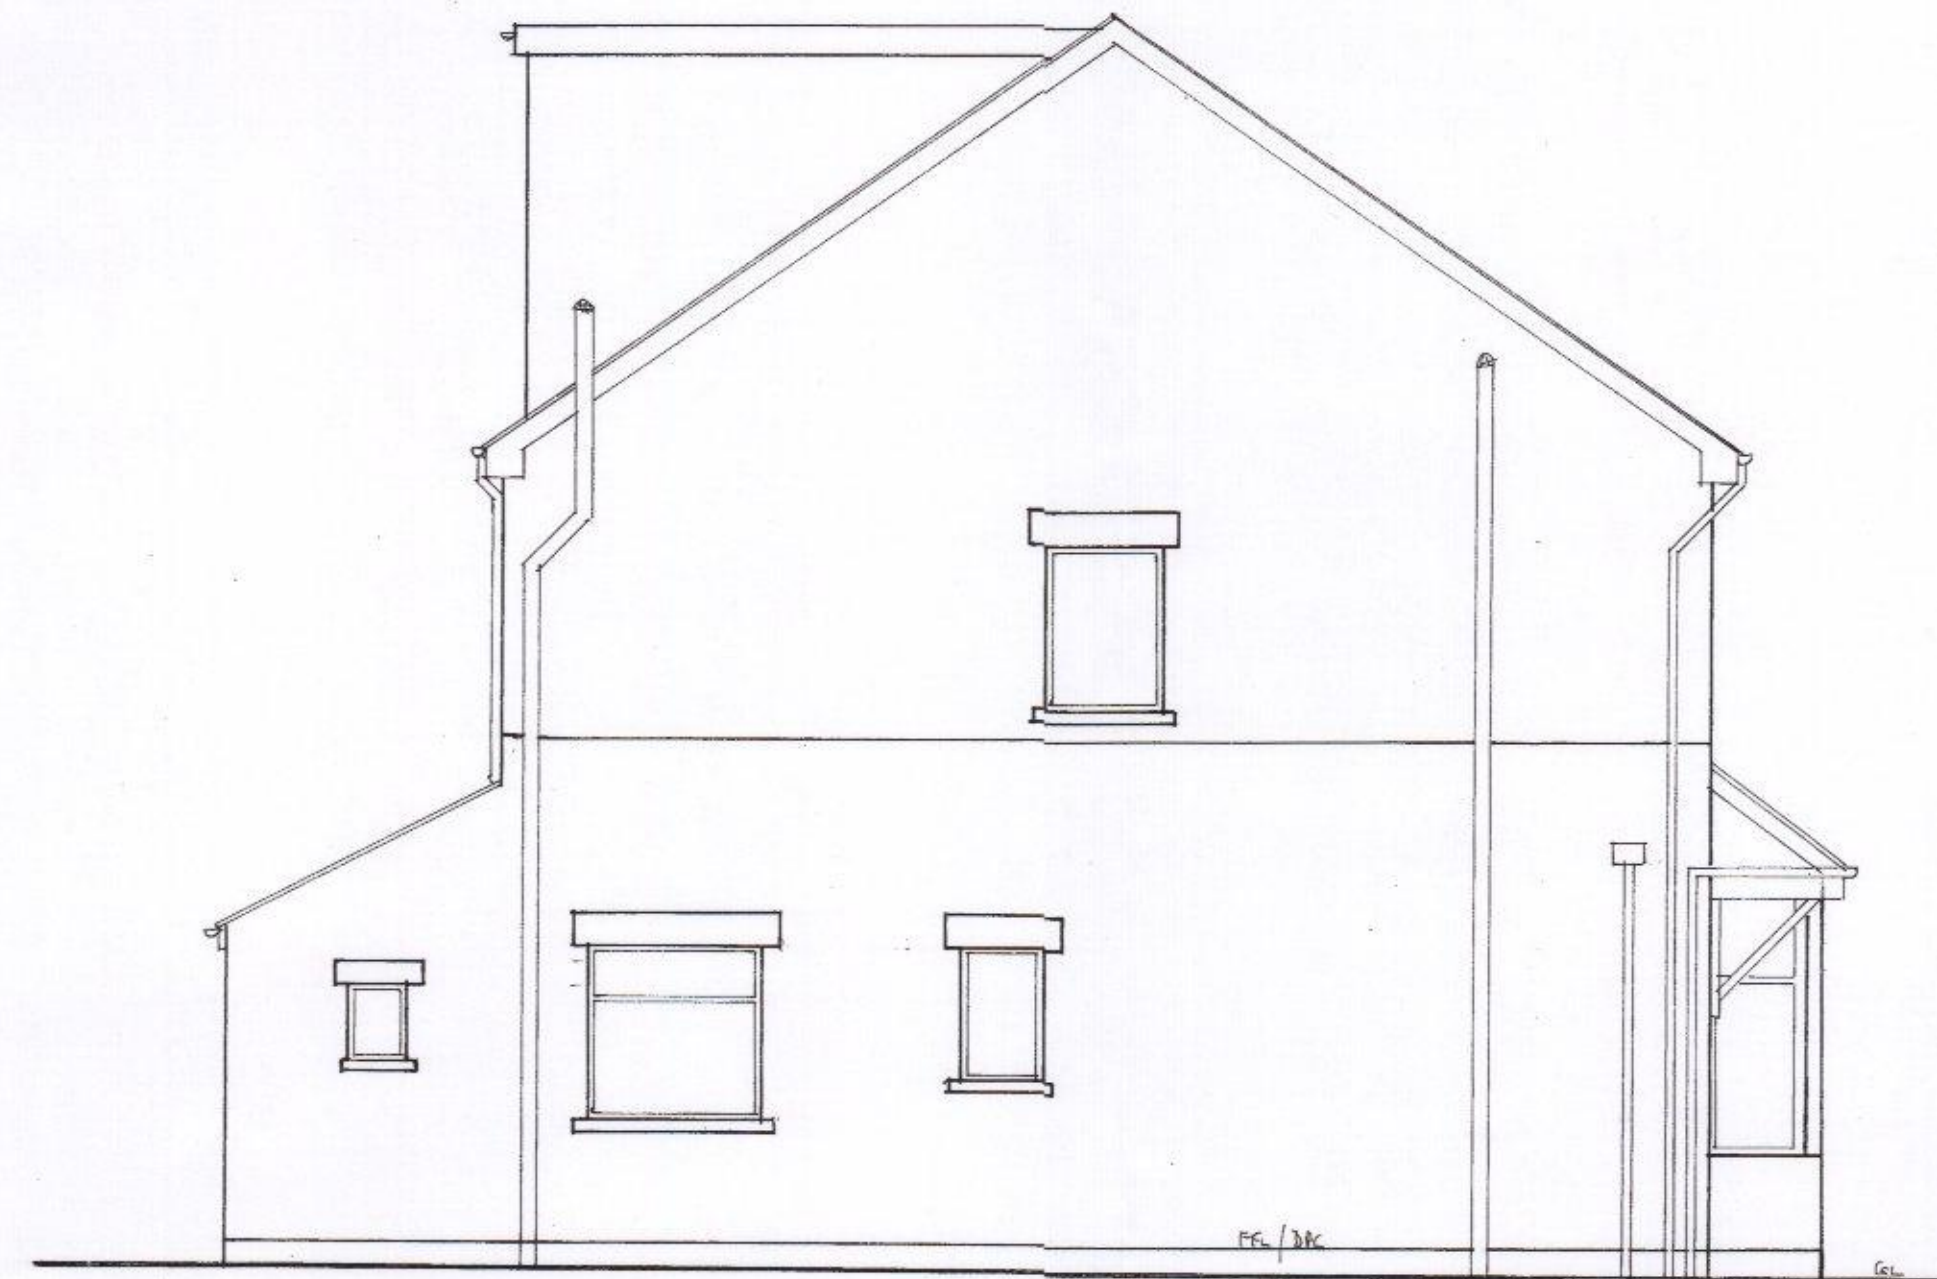


SIDE (WEST) ELEVATION




FRONT (SOUTH) ELEVATION

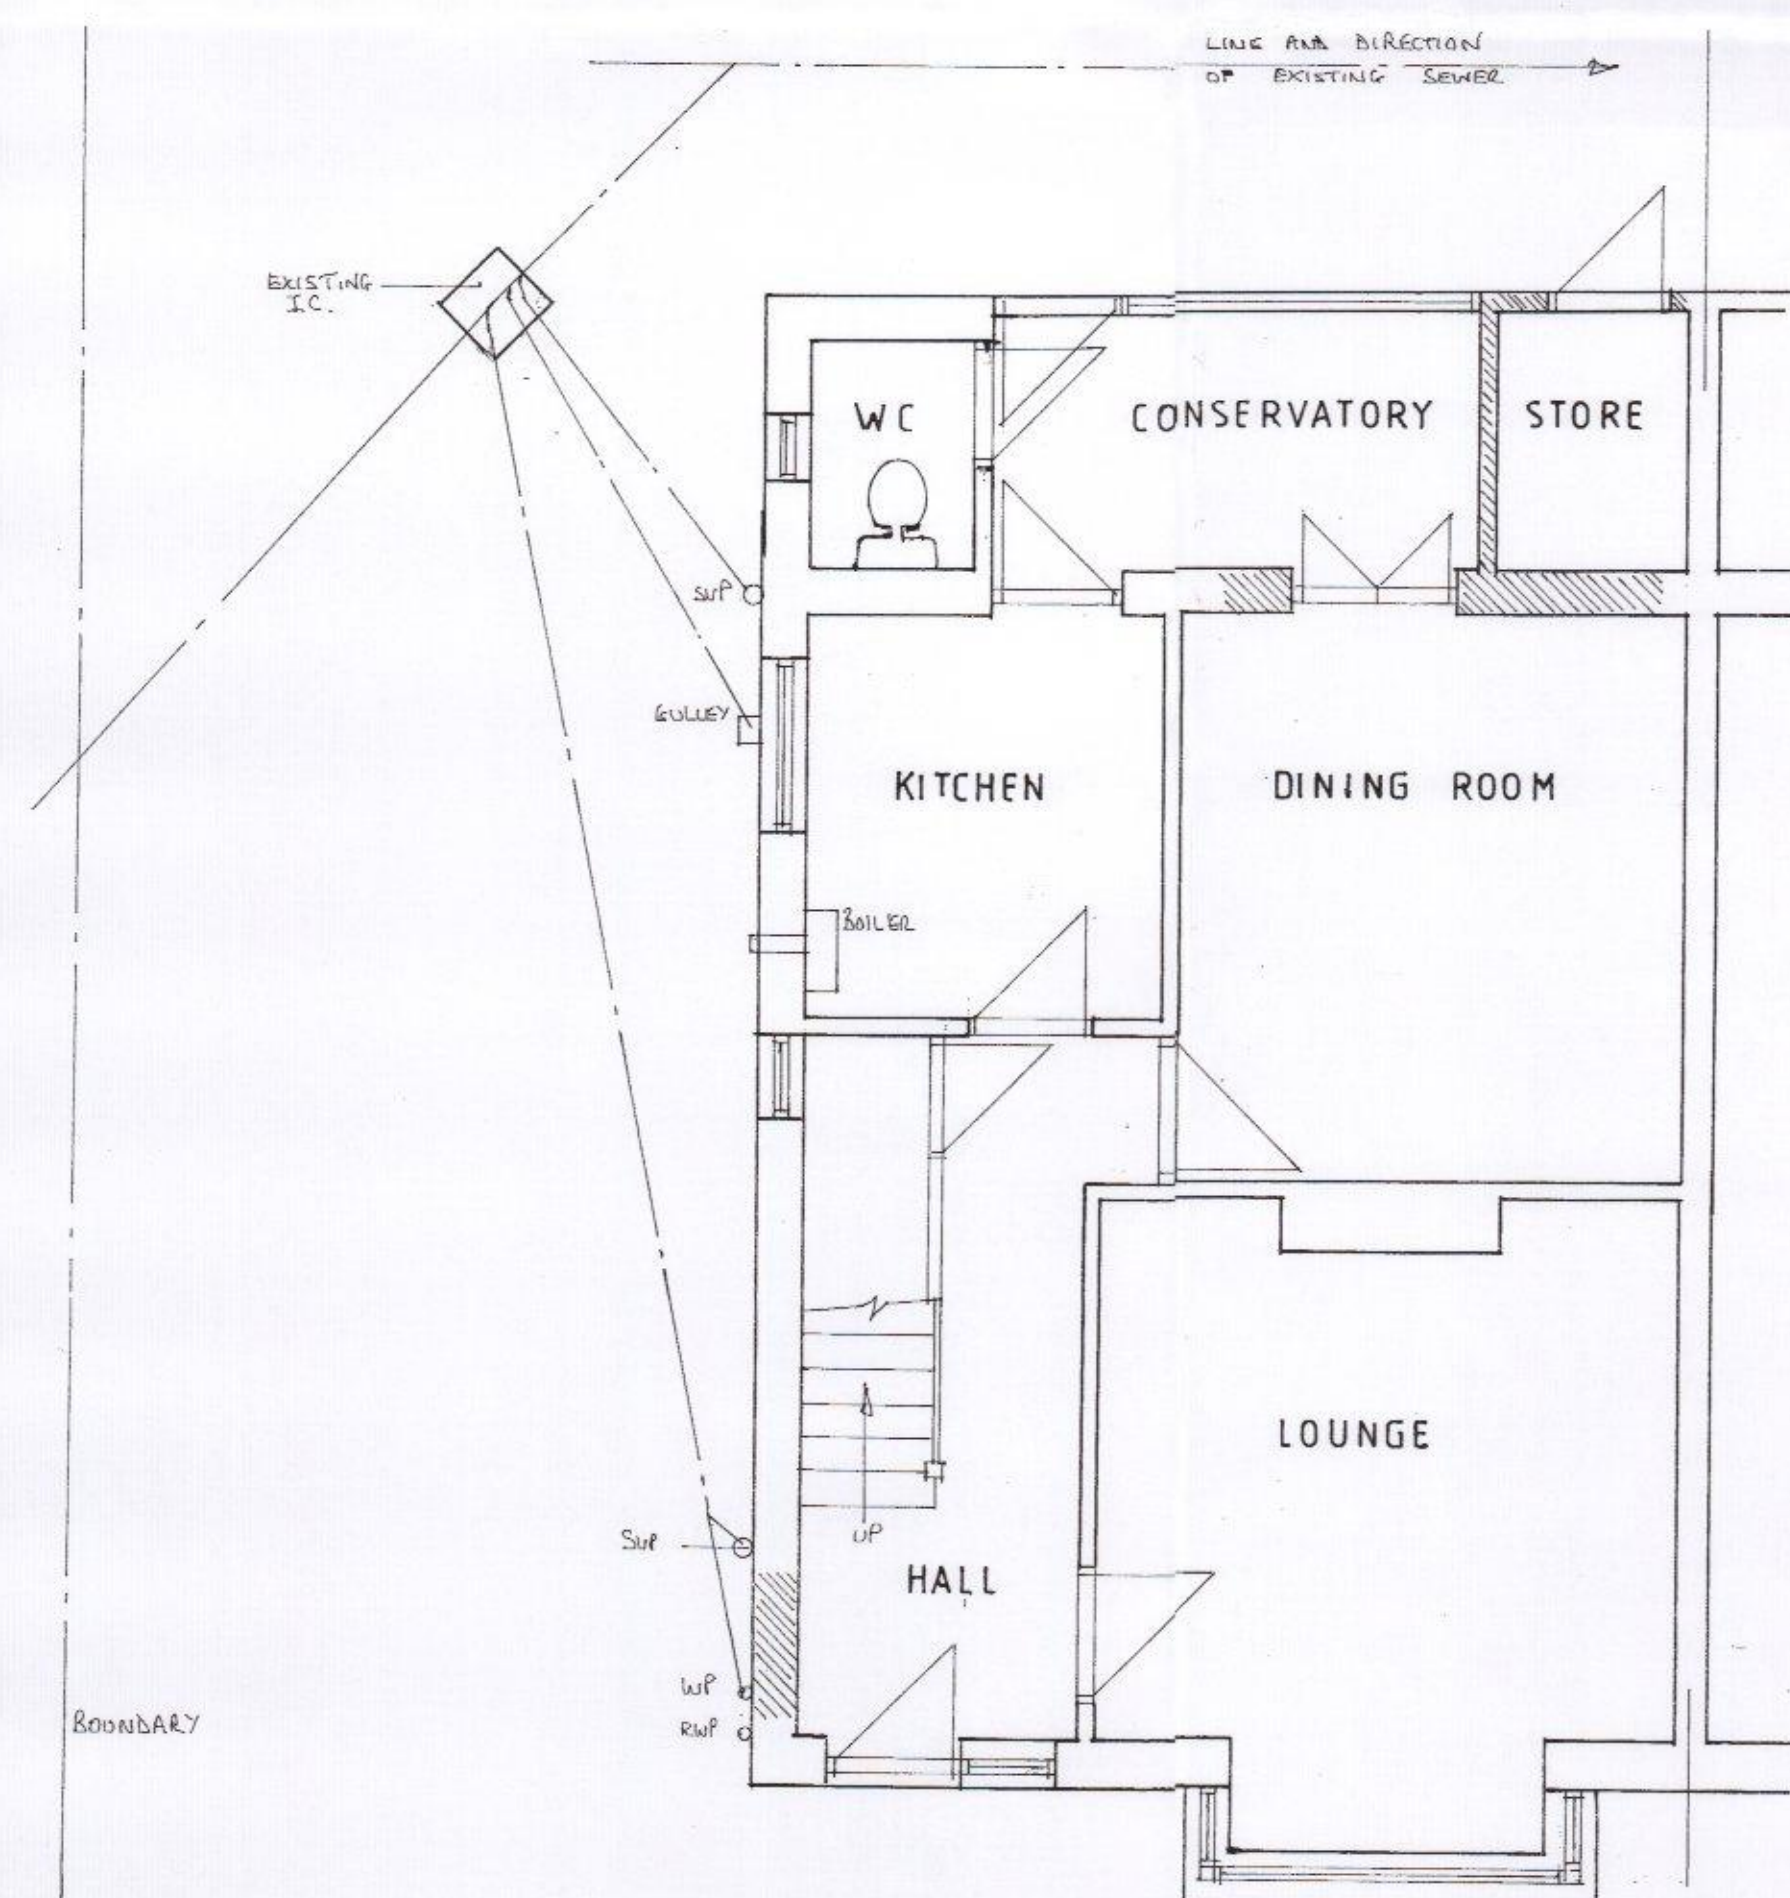

GROUND FLOOR PLAN

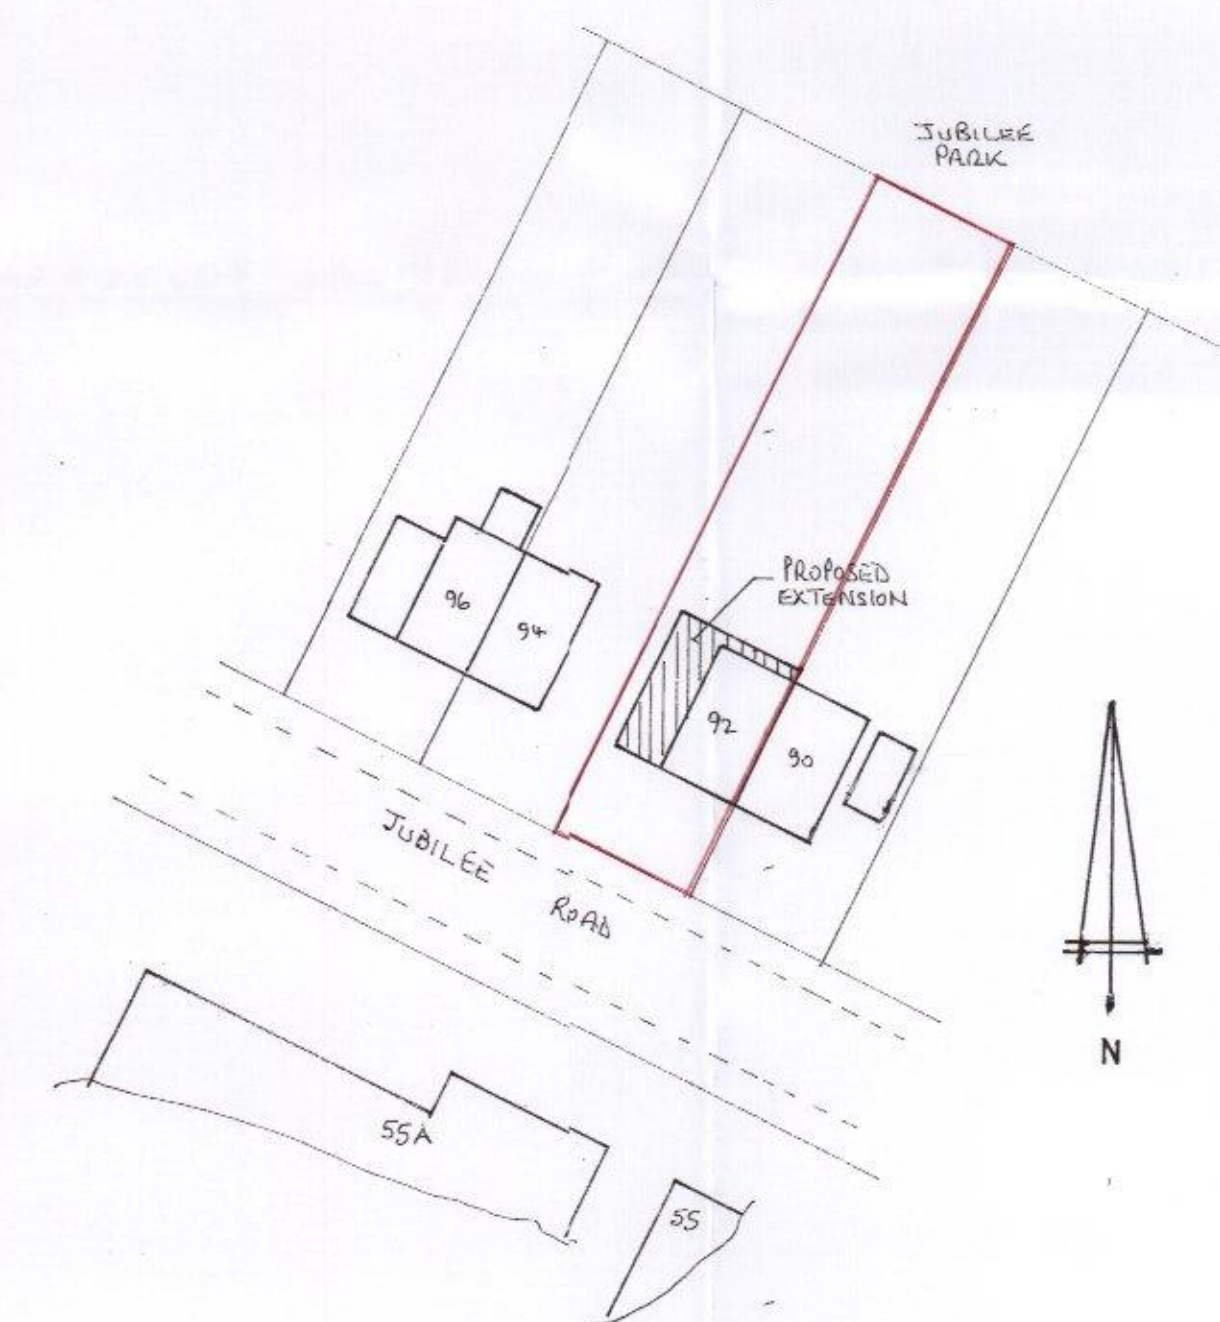

SITE PLAN
SCALE 1:500

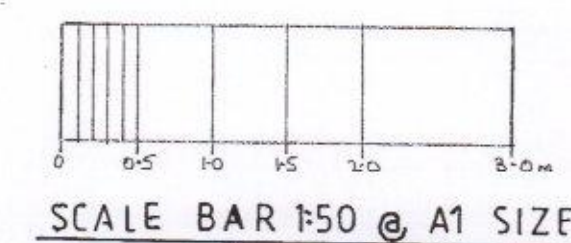

HAVANT BOROUGH COUNCIL
12 SEP 2017
RECEIVED

PROPOSED SIDE AND REAR EXTENSION 92 JUBILEE ROAD WATERLOOVILLE	
FOR: MRS WARREN	EXISTING LAYOUT
SCALE 1:50	JOB No. 09/17 (01)
DATE 6-9-17	DRAWN BY MS
REVISIONS:	