


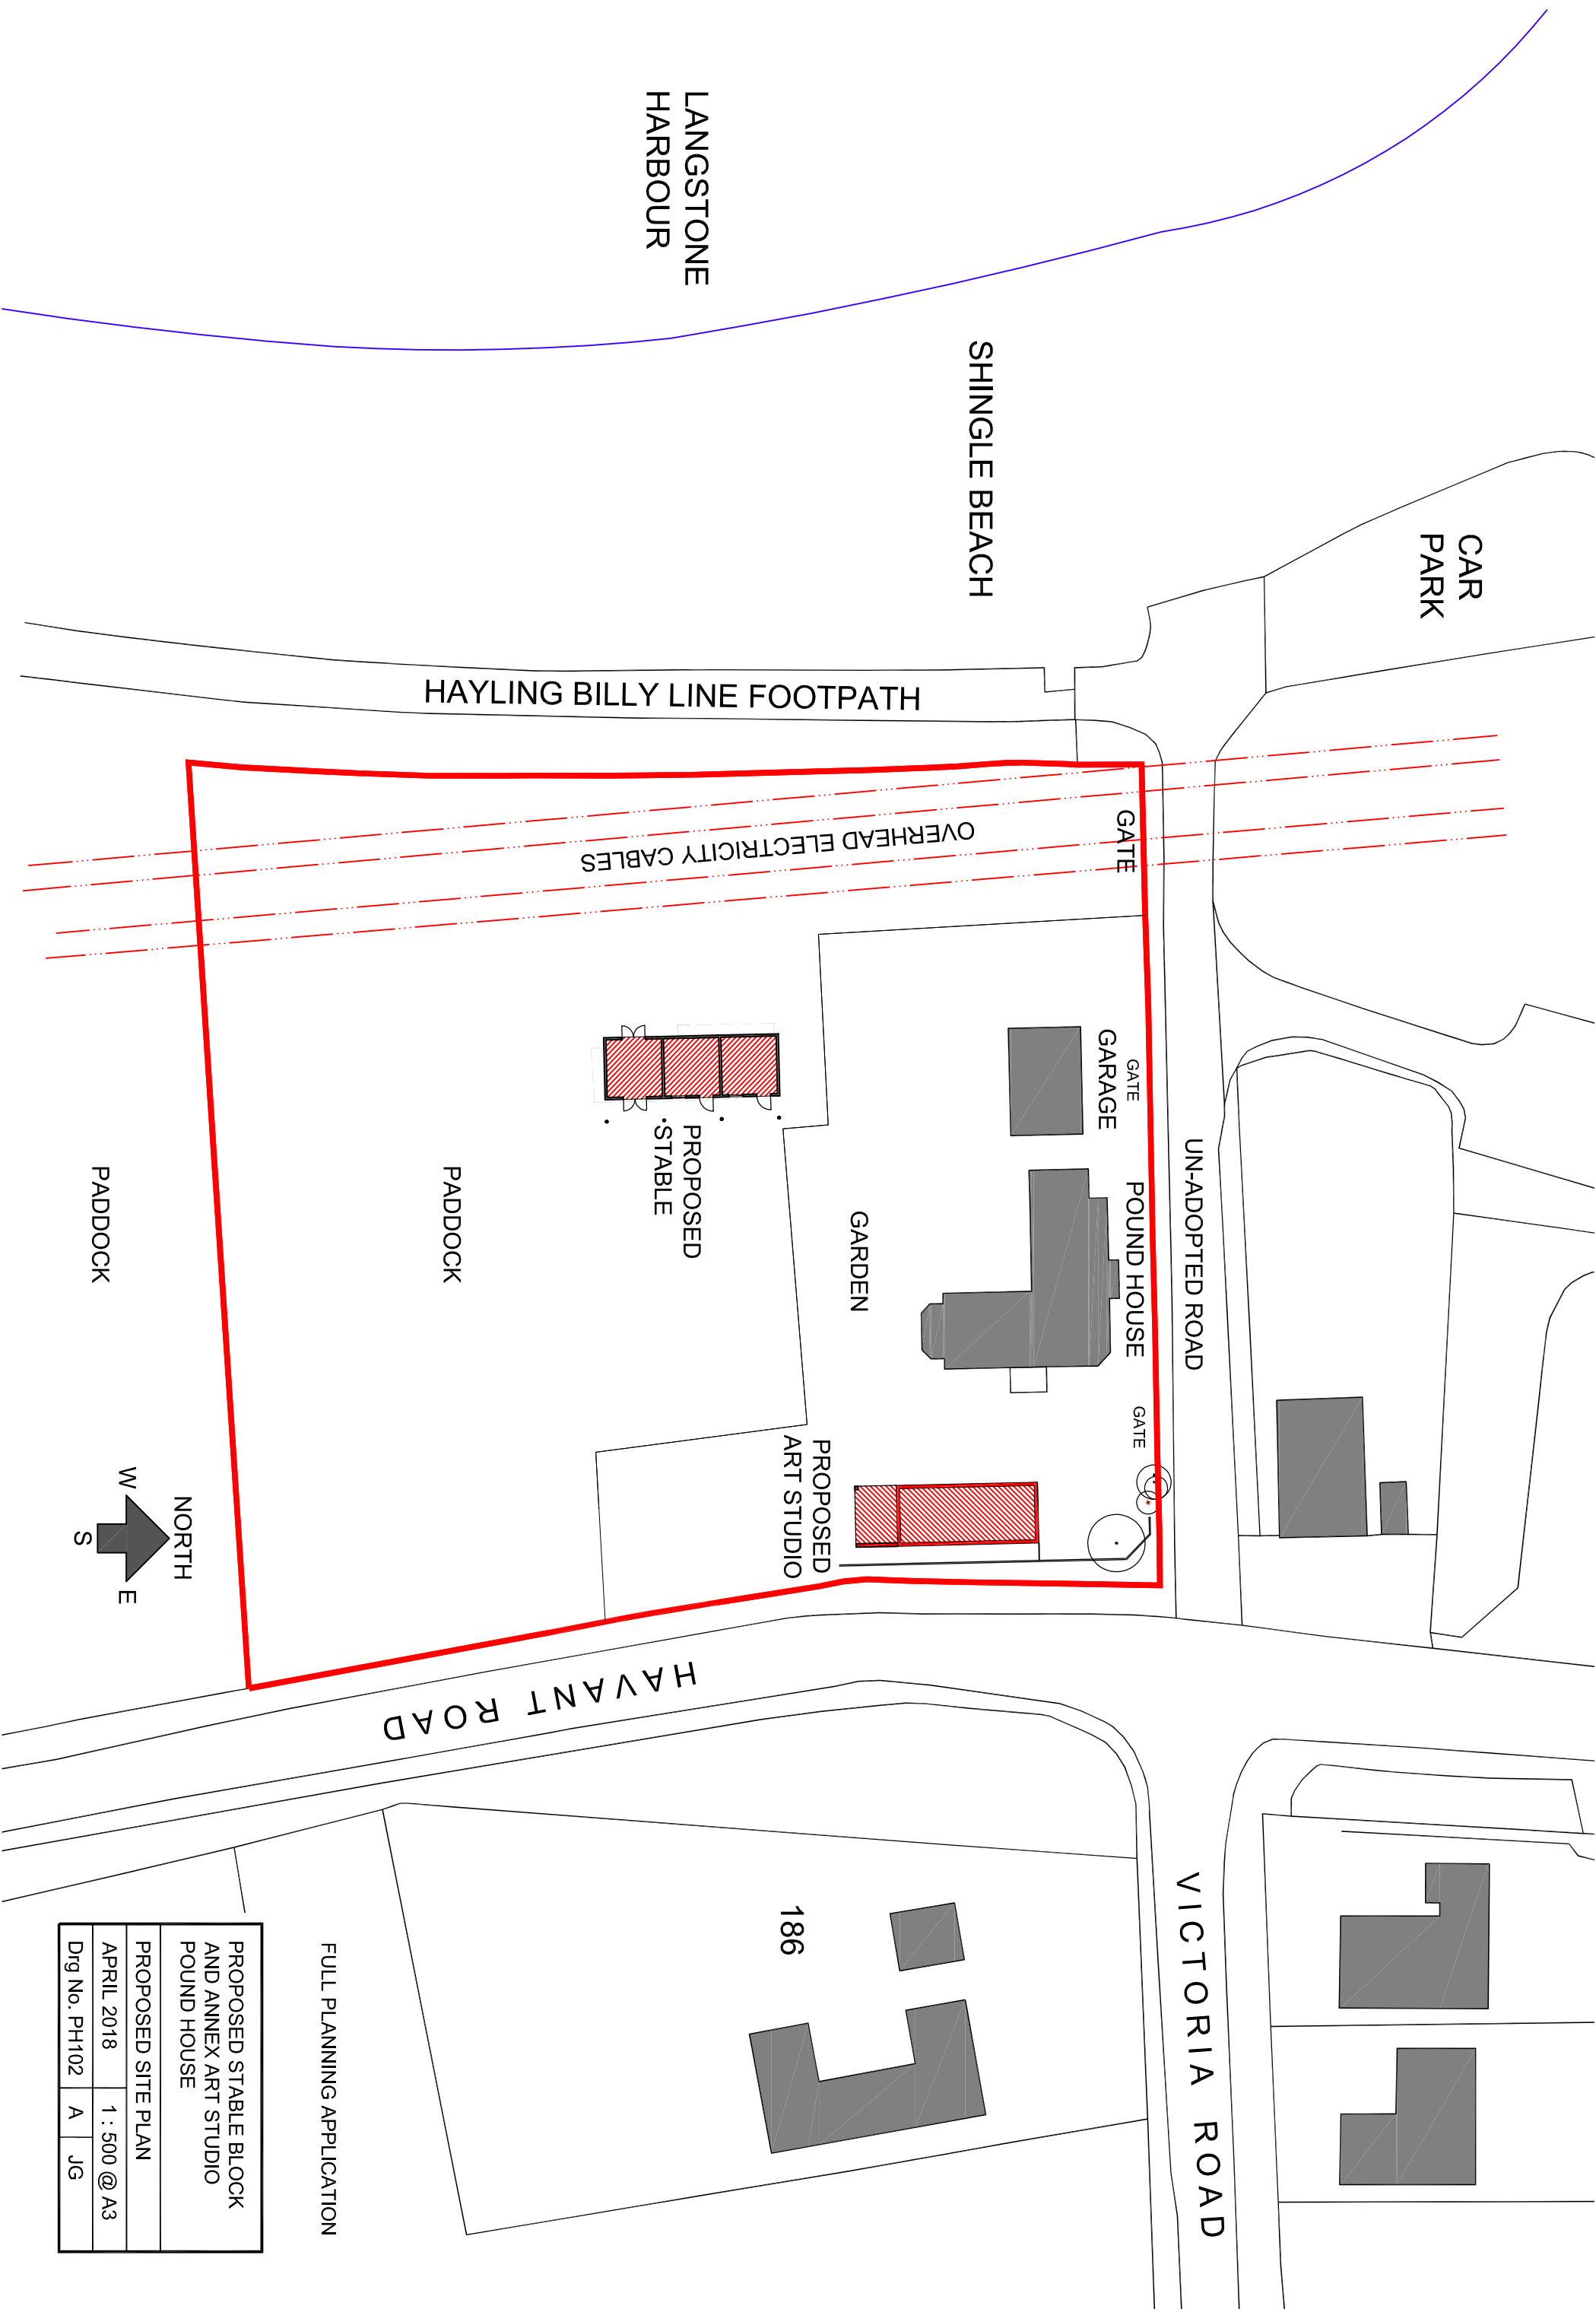

LANGSTONE
HARBOUR

SHINGLE BEACH

CAR
PARK

HAYLING BILLY LINE FOOTPATH

OVERHEAD ELECTRICITY CABLES

GATE

GATE
GARAGE

POUND HOUSE

GATE


GARDEN

PROPOSED
STABLE

PROPOSED
ART STUDIO

PADDOCK

PADDOCK

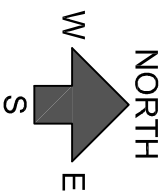

HAVANT ROAD

UN-ADOPTED ROAD

VICTORIA ROAD

186

FULL PLANNING APPLICATION

PROPOSED STABLE BLOCK AND ANNEX ART STUDIO POUND HOUSE			
PROPOSED SITE PLAN			
APRIL 2018	1 : 500 @ A3		
Dwg No. PH102	A	JG	