



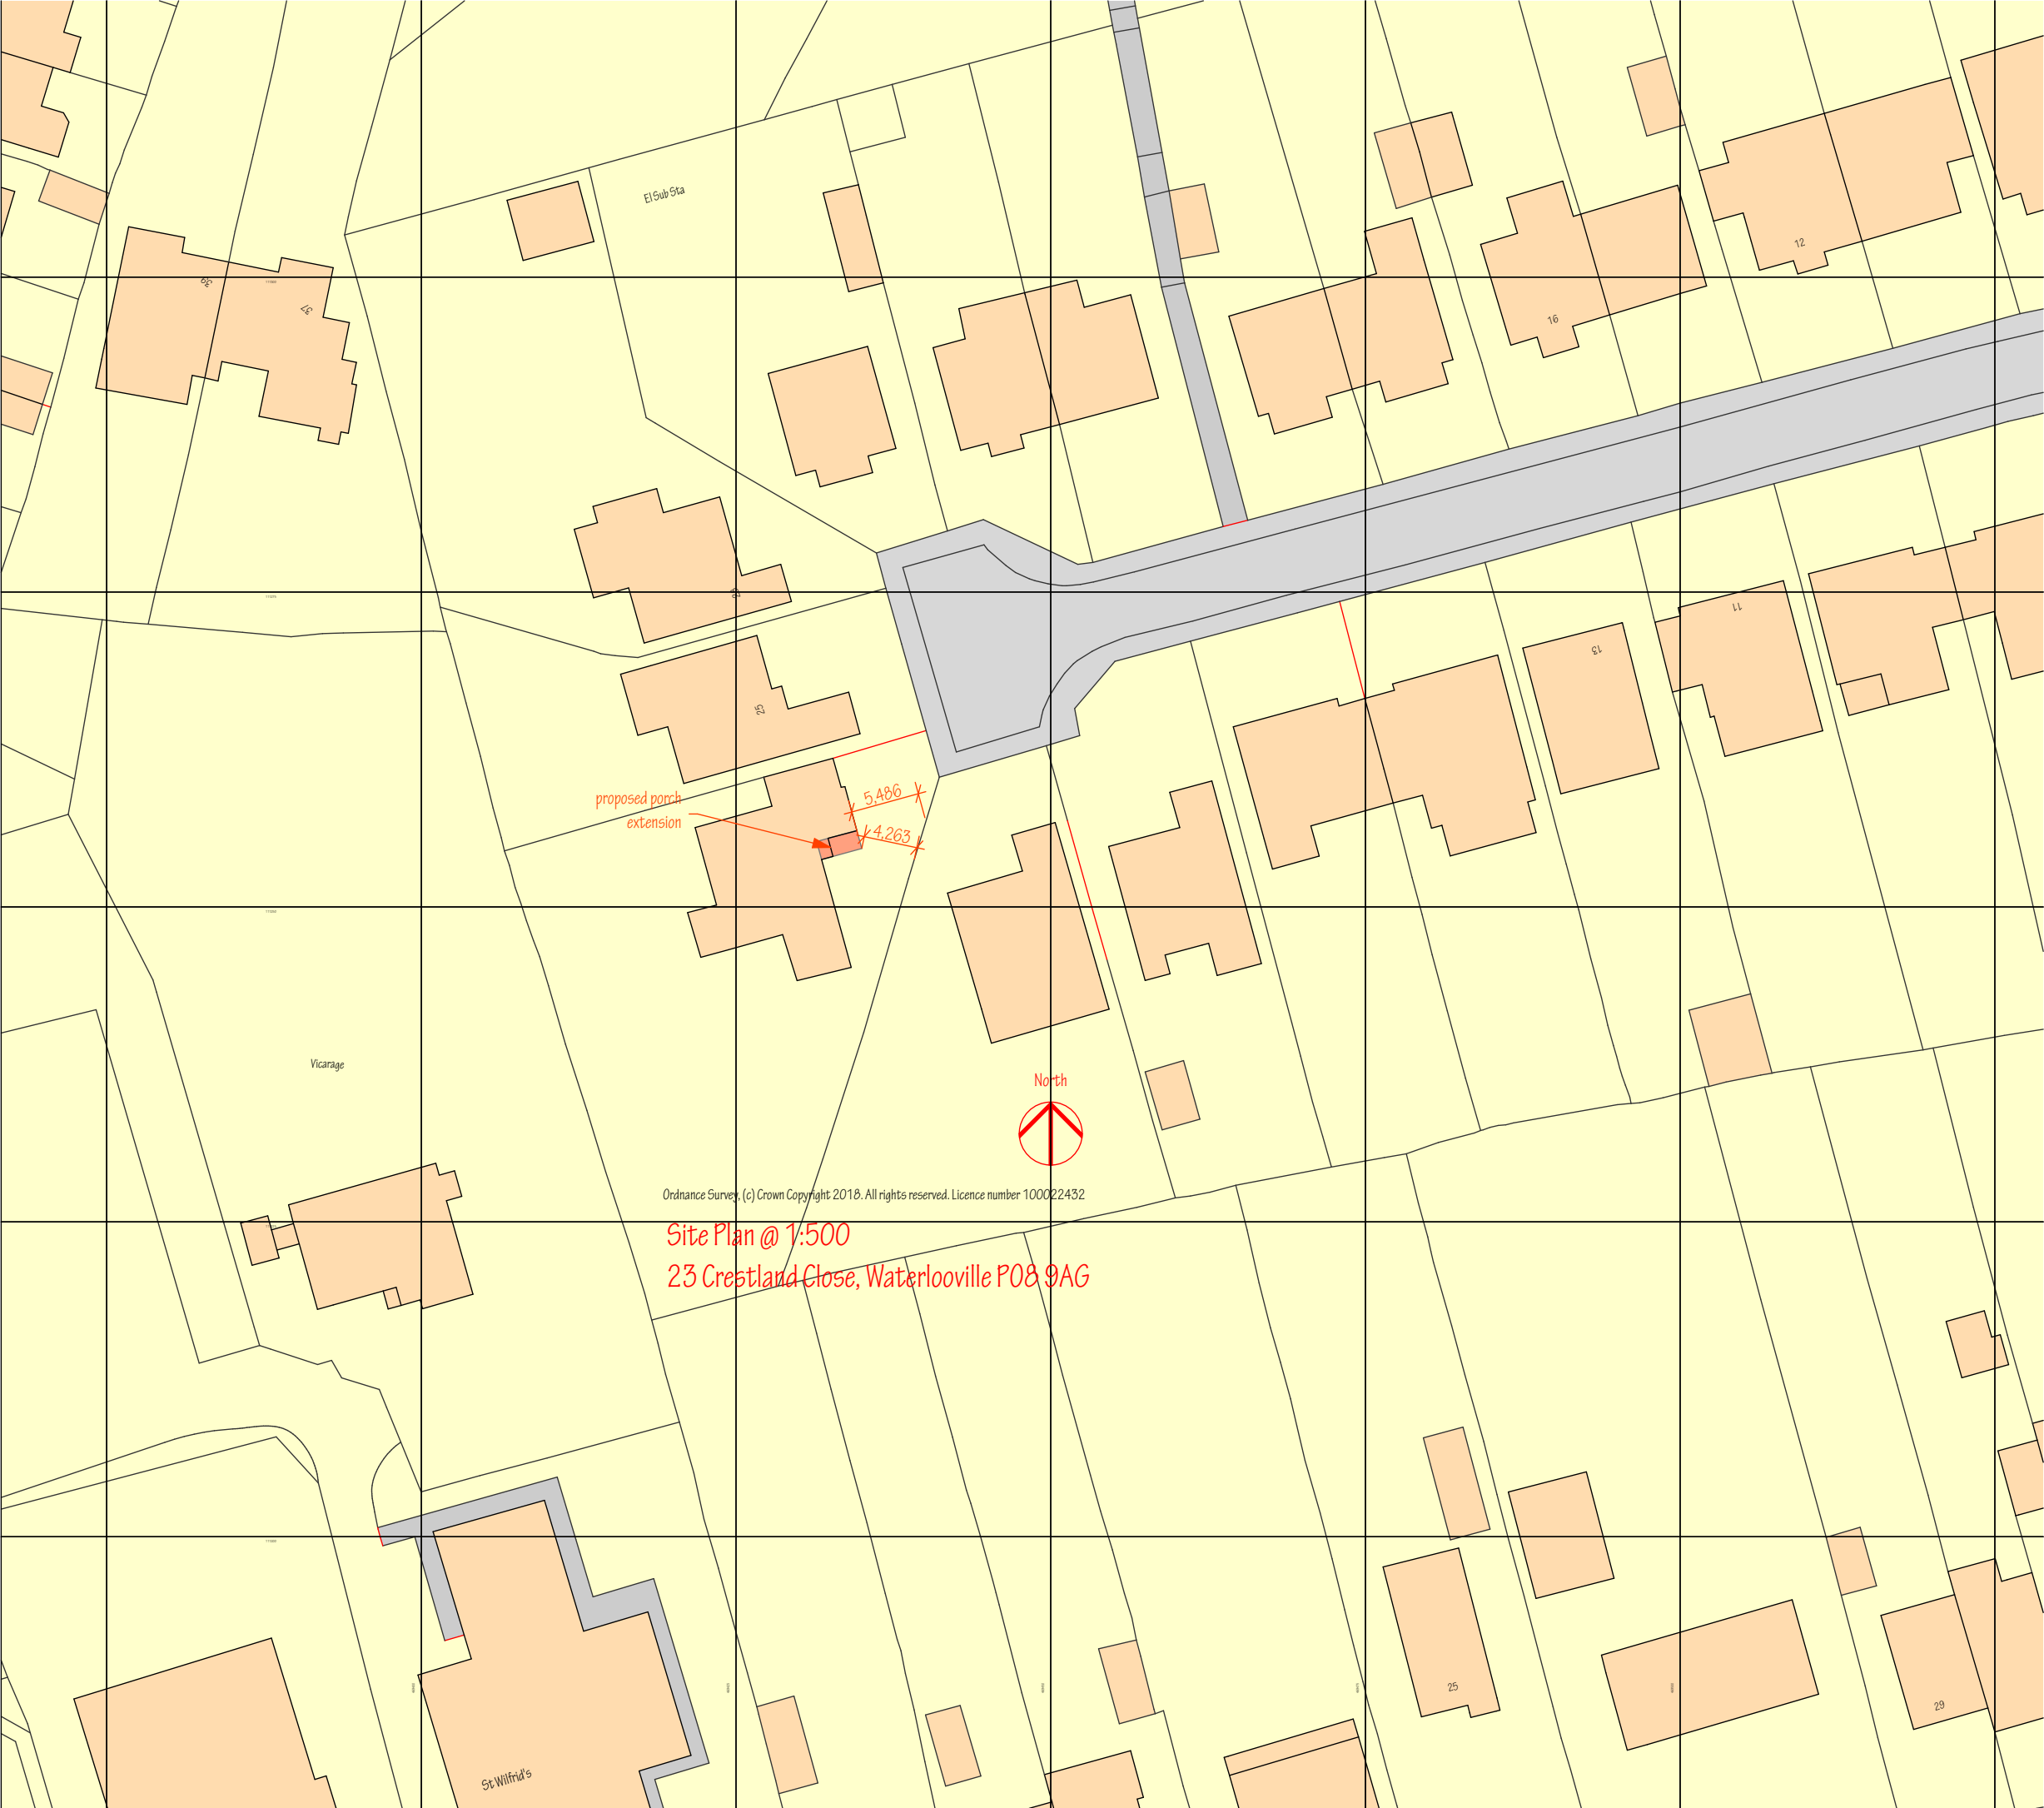

NOTES:
This drawing is the copyright of
EDWARD CAUSH + ASSOCIATES
All dimensions must be checked on site prior to the
commencement of construction and the Architect notified of any
discrepancy. Figured dimensions are to be used in preference to
scaled dimensions. The Local Planning Authority may scale from
this drawing as the only exception. No deviation from the
drawing will be permitted without the written consent of the
Architect.

REVISIONS			
Issue ID	Revision ID	Change Name	Date
02	A	Notes added	05/06/2018

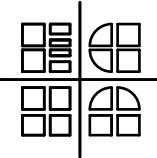

EDWARD CAUSH + ASSOCIATES
ARCHITECTS

11 SOUTHDOWN ROAD COSHAM PORTSMOUTH
PO6 2EB

phone 023 92 384477
fax 023 92 361582
email: eca@south-down.demon.co.uk

CLIENT

[Lisa Guile](#)

JOB TITLE

[23 Crestland Close](#)
[Waterlooville](#)
[PO8 9AG](#)

DRAWING TITLE

[Site Plan](#)

SCALE

[1:500 @ A3](#)

DATE

[19:04:2018](#)

DRAWN BY

[EC](#)

CHECKED BY

DRAWING NUMBER

[16:2067:L\(2-\)002](#)

LAYOUT ISSUE

[A.05](#)

DRWG REVISION

[A](#)