



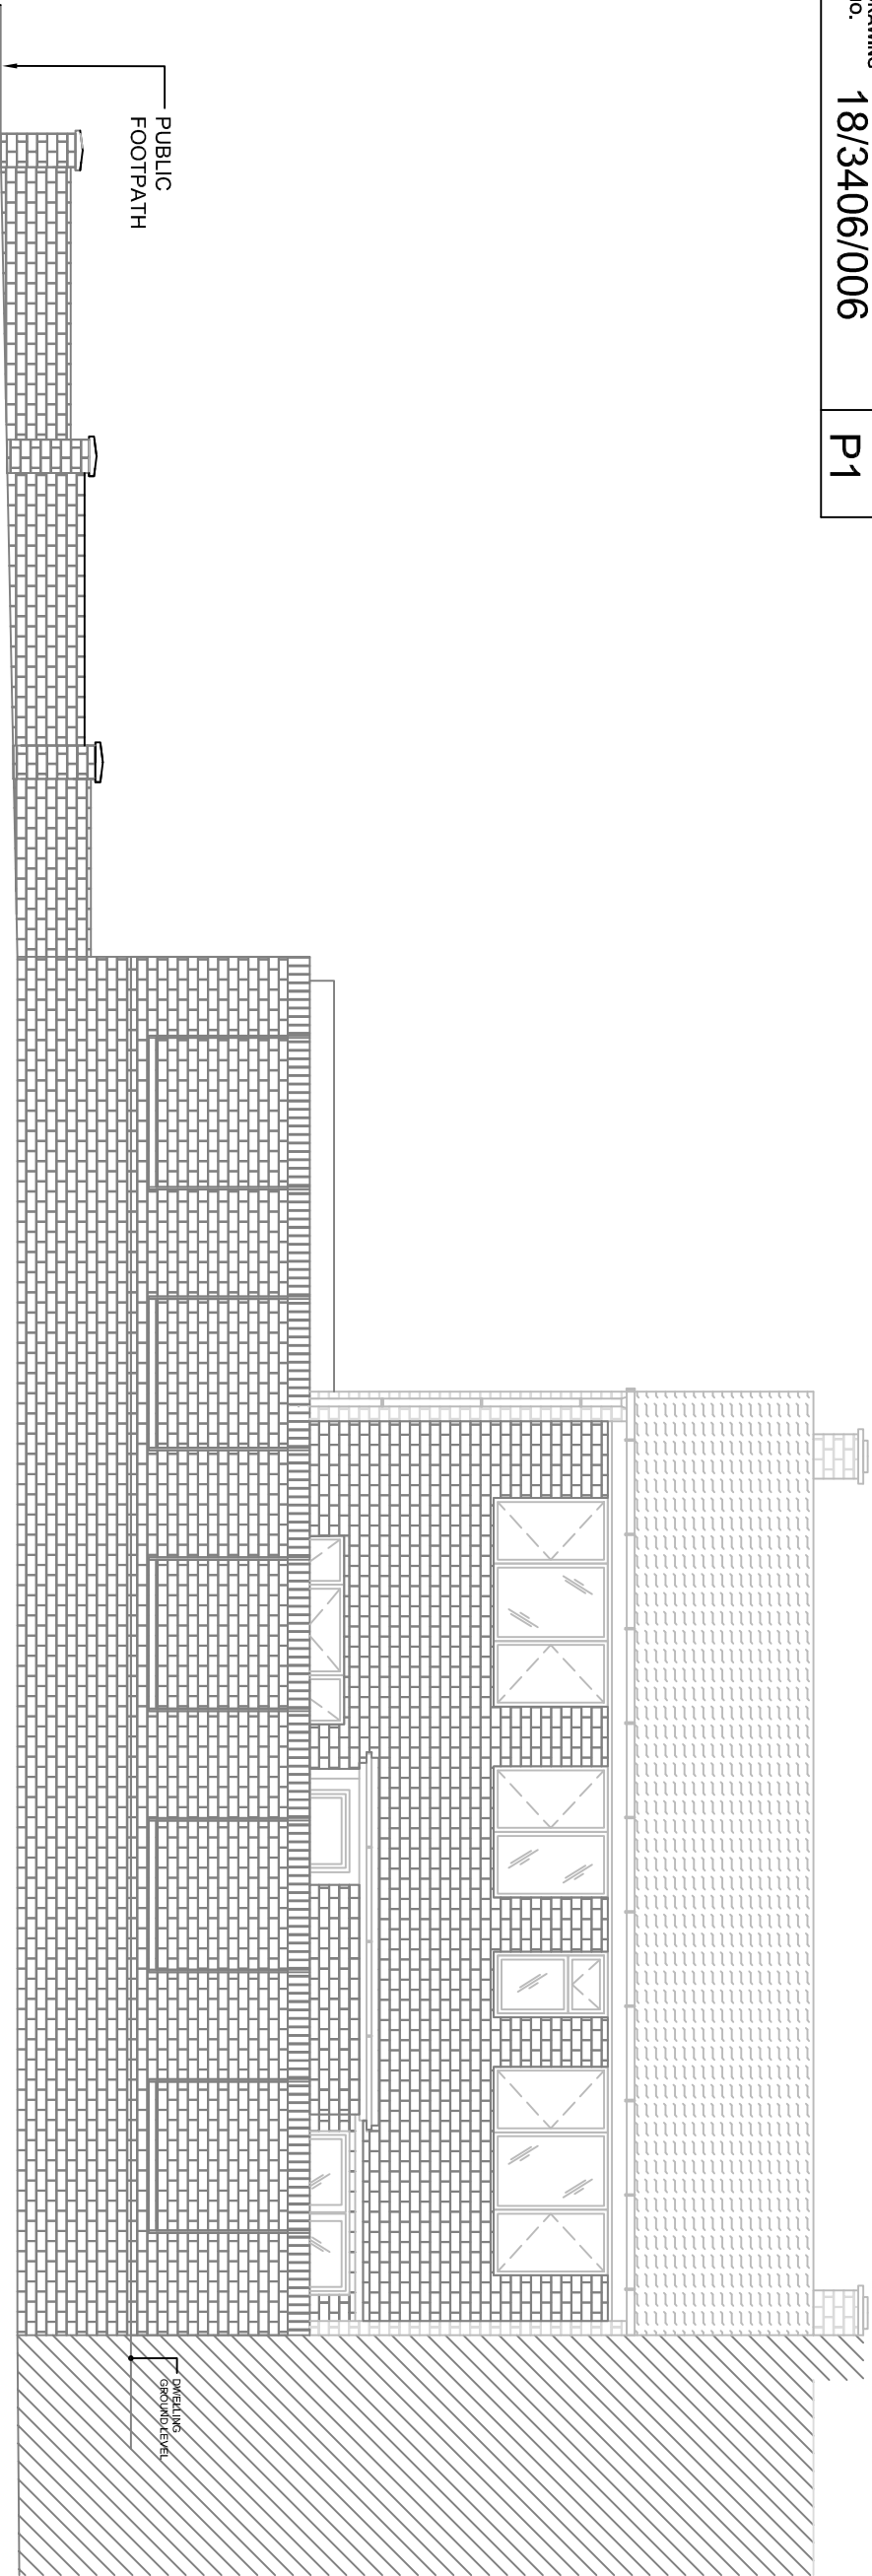

EXISTING REAR ELEVATION SHOWN AT

1:150 (A3) SCALE

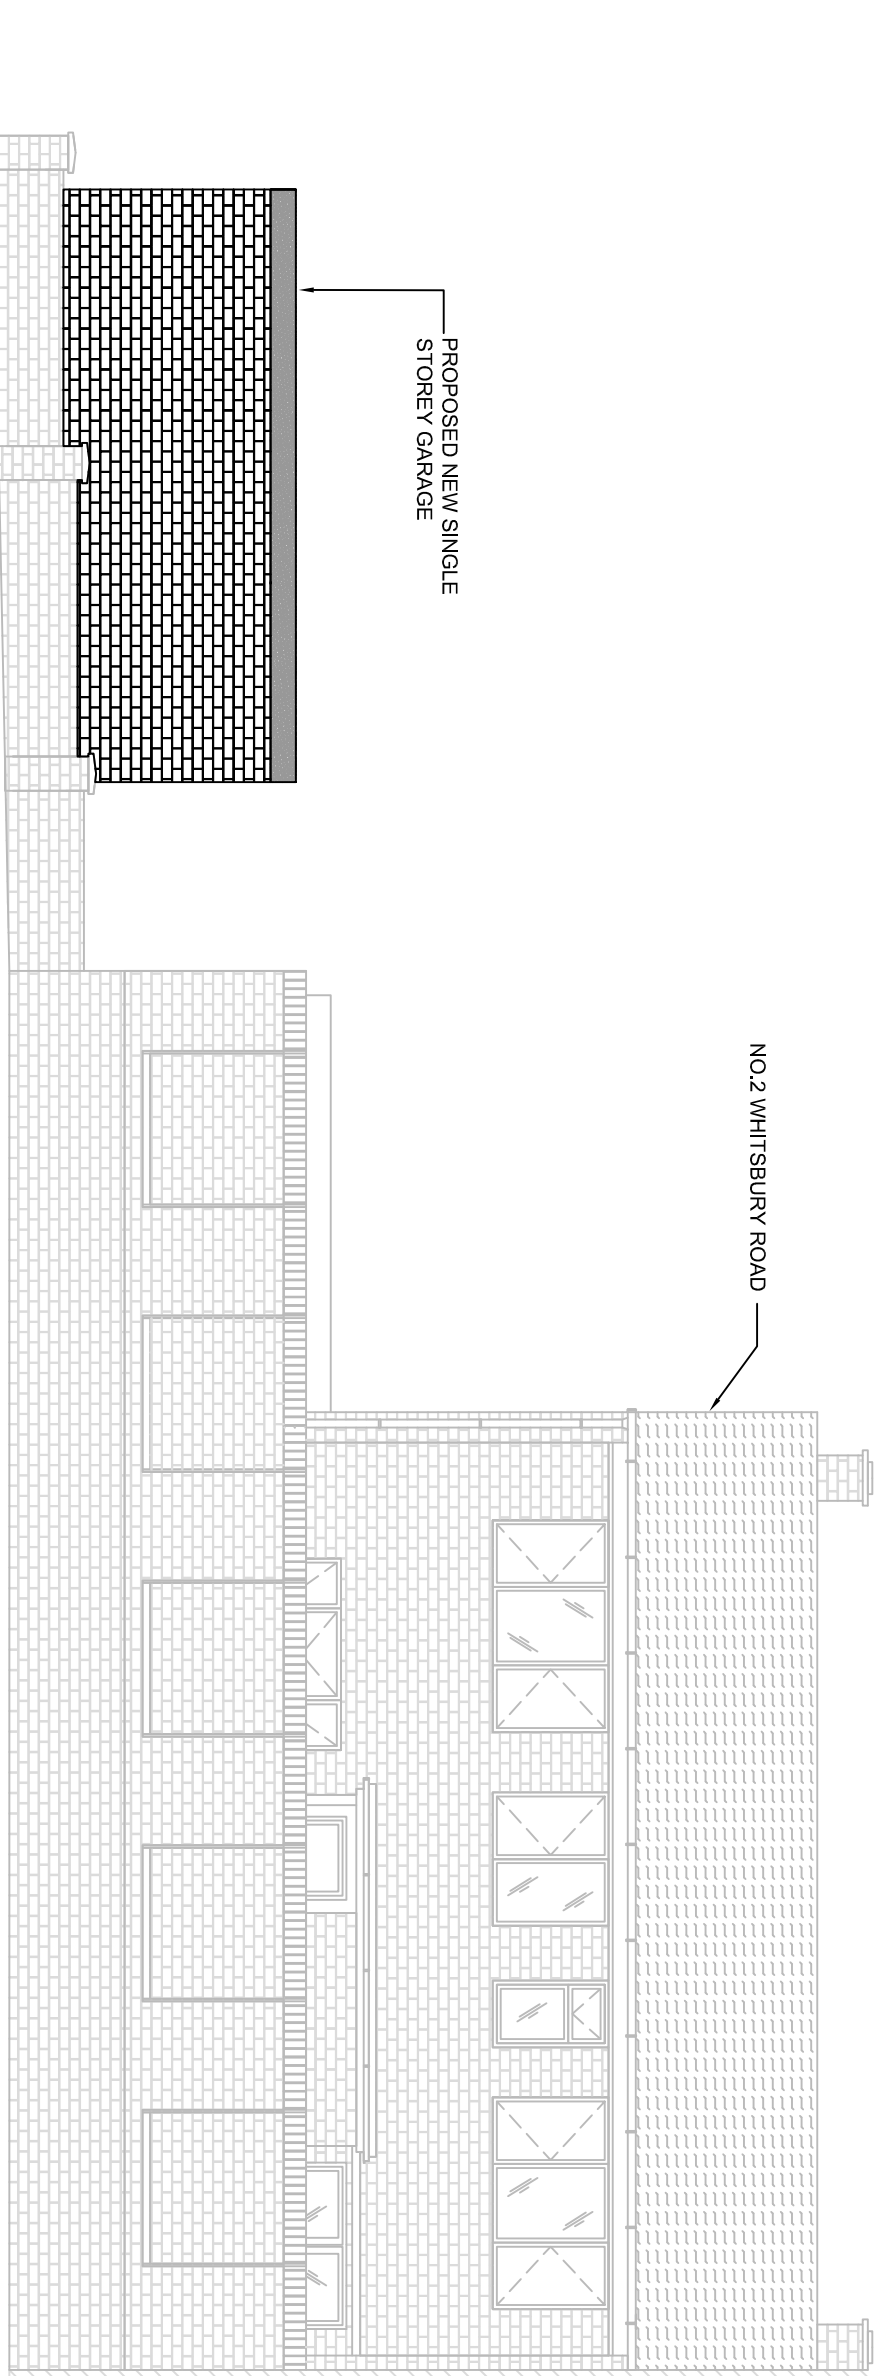

PROPOSED REAR ELEVATION SHOWN AT

1:150 (A3) SCALE

Rev	Dwn	Date	Description

PURPOSE OF ISSUE

FOR PLANNING

CLIENT

EDDIE ROWLAND

SCHEME

2 WHITSBURY ROAD
HAVANT, PO9 5SP

TITLE

CONSTRUCTION OF A NEW GARAGE
REAR ELEVATION

© THIS DESIGN IS THE PROPERTY OF DSB DESIGN AND SHALL NOT BE REPRODUCED OR COPIED IN ANY WAY OR CONVERTED TO A THIRD PARTY WITHOUT THE OWNERS WRITTEN PERMISSION.

dsb

DESIGN SERVICES

DSB DESIGNSERVICES

Tel: 07958159299

dsbdesign@hotmail.co.uk

SCALE	1 : 150 @ A3	DATE	JUNE 2018
DRAWN BY	DSB	CHECKED BY	ACB
DRAWING NO.	18/3406/006	REVISION	P1