



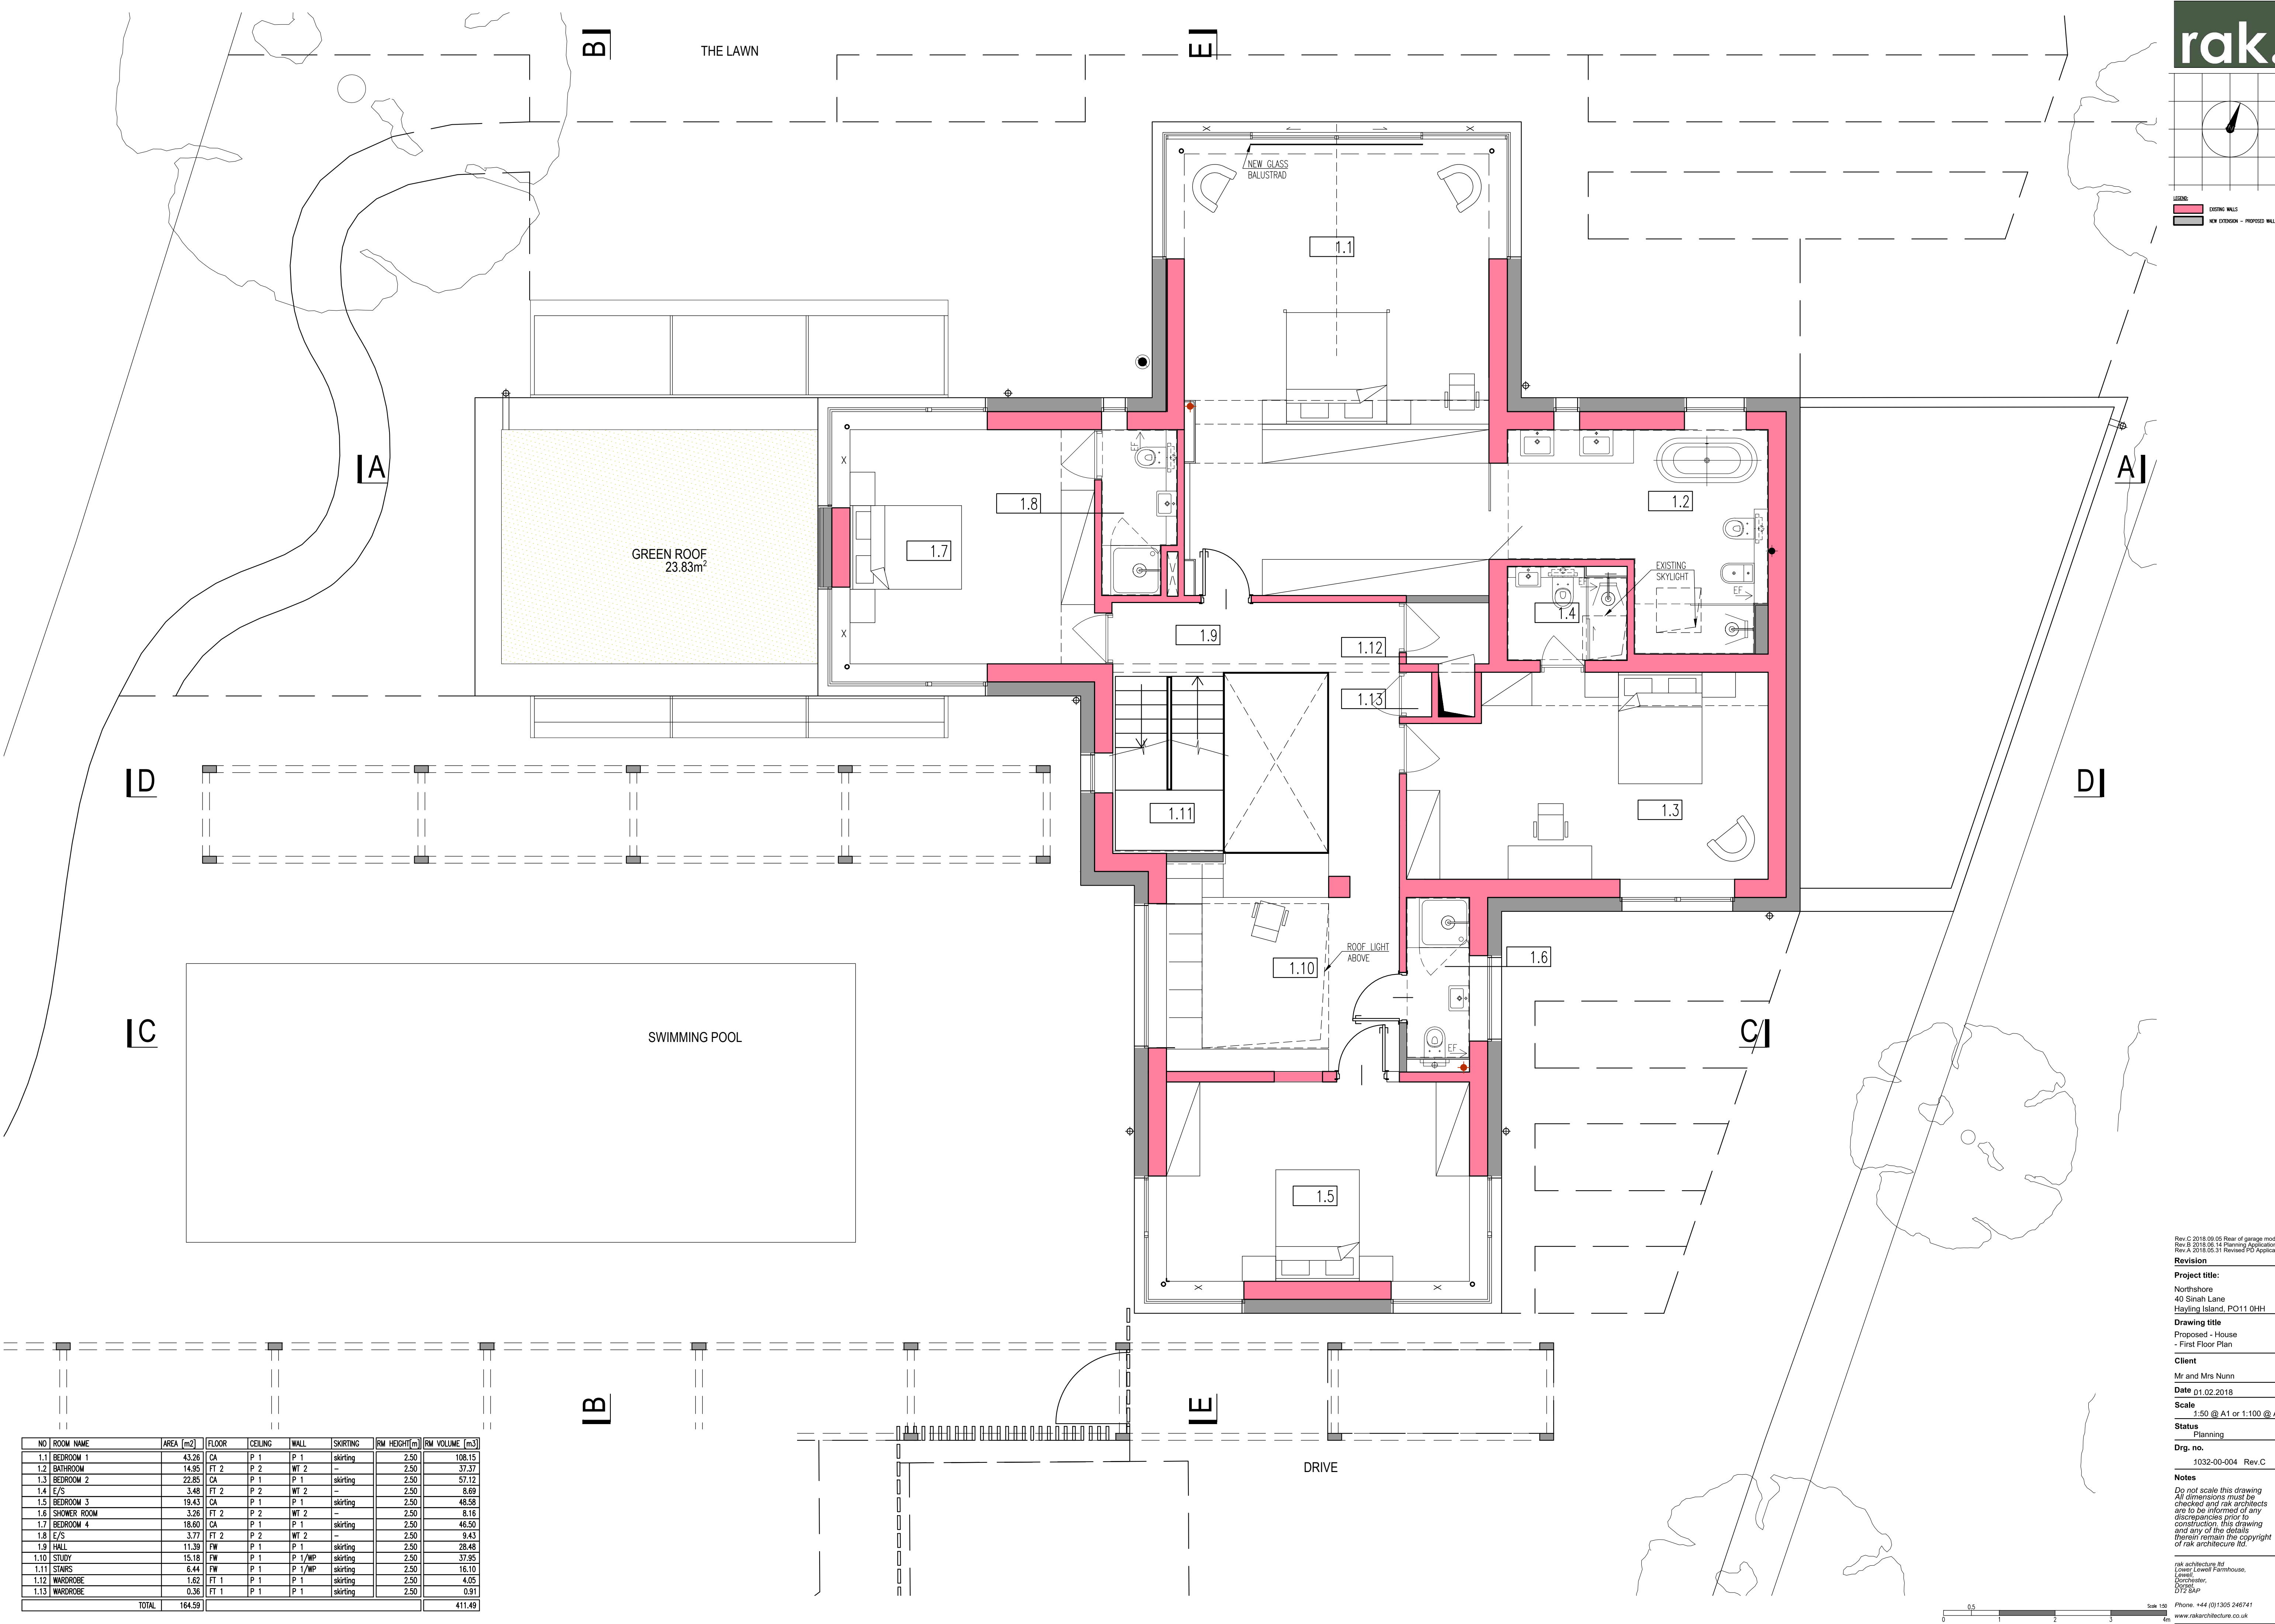

NO	ROOM NAME	AREA [m²]	FLOOR	CEILING	WALL	SKIRTING	RM HEIGHT[m]	RM VOLUME [m³]
1.1	BEDROOM 1	43.26	CA	P 1	P 1	skirting	2.50	108.15
1.2	BATHROOM	14.95	FT 2	P 2	WT 2	—	2.50	37.37
1.3	BEDROOM 2	22.85	CA	P 1	P 1	skirting	2.50	57.12
1.4	E/S	3.48	FT 2	P 2	WT 2	—	2.50	8.89
1.5	BEDROOM 3	19.43	CA	P 1	P 1	skirting	2.50	48.58
1.6	SHOWER ROOM	3.26	FT 2	P 2	WT 2	—	2.50	8.16
1.7	BEDROOM 4	18.60	CA	P 1	P 1	skirting	2.50	46.50
1.8	E/S	3.77	FT 2	P 2	WT 2	—	2.50	9.43
1.9	HALL	11.39	FW	P 1	P 1	skirting	2.50	28.48
1.10	STUDY	15.18	FW	P 1	P 1/WP	skirting	2.50	37.95
1.11	STAIRS	6.44	FW	P 1	P 1/WP	skirting	2.50	16.10
1.12	WARDROBE	1.62	FT 1	P 1	P 1	skirting	2.50	4.05
1.13	WARDROBE	0.36	FT 1	P 1	P 1	skirting	2.50	0.91
TOTAL		164.59						411.49

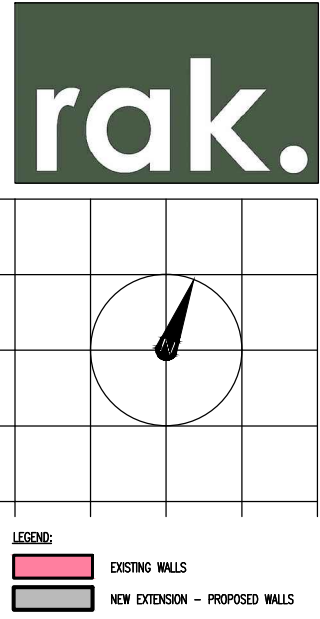

Rev C 2018 09 05 Rear of garage modified.
Rev B 2018 06 14 Planning Application
Rev A 2018 05 31 Revised PO Application

Revision

Project title:
Northshore
40 Sinah Lane
Hayling Island, PO11 0HH

Drawing title
Proposed - House
- First Floor Plan

Client
Mr and Mrs Nunn

Date 01.02.2018

Scale
1:50 @ A1 or 1:100 @ A3

Status
Planning

Drg. no.
1032-00-004 Rev. C

Notes
Do not scale this drawing
All dimensions must be checked and rak architects are to be informed of any discrepancies prior to construction, this drawing and any of the details therein remain the copyright of rak architecture ltd.

rak architecture ltd
Lower Lewell Farmhouse,
Lewell,
Dorchester,
Dorset,
DT12 8AP

Phone: +44 (0)1305 246741
www.rakarchitecture.co.uk