


NOTES:

Dimensions to be checked on site before commencing work. Any discrepancies shall be reported to the architect immediately.

Do not scale from these drawings except for planning purposes. Use figured dimensions only.

Where applicable this drawing is to be read in conjunction with other consultants' drawings.



Ordnance Survey, (c) Crown Copyright 2018. All rights reserved.
Licence number 100022432

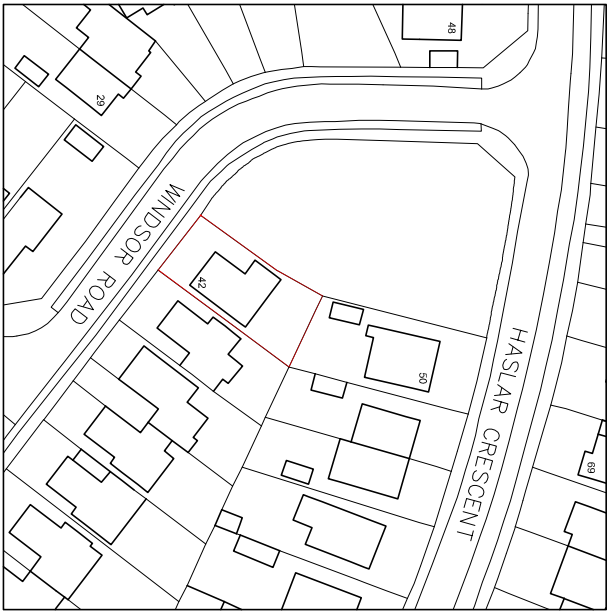


Location plan scale 1:1250

Proposed
side dormer

Parking for
2 cars retained

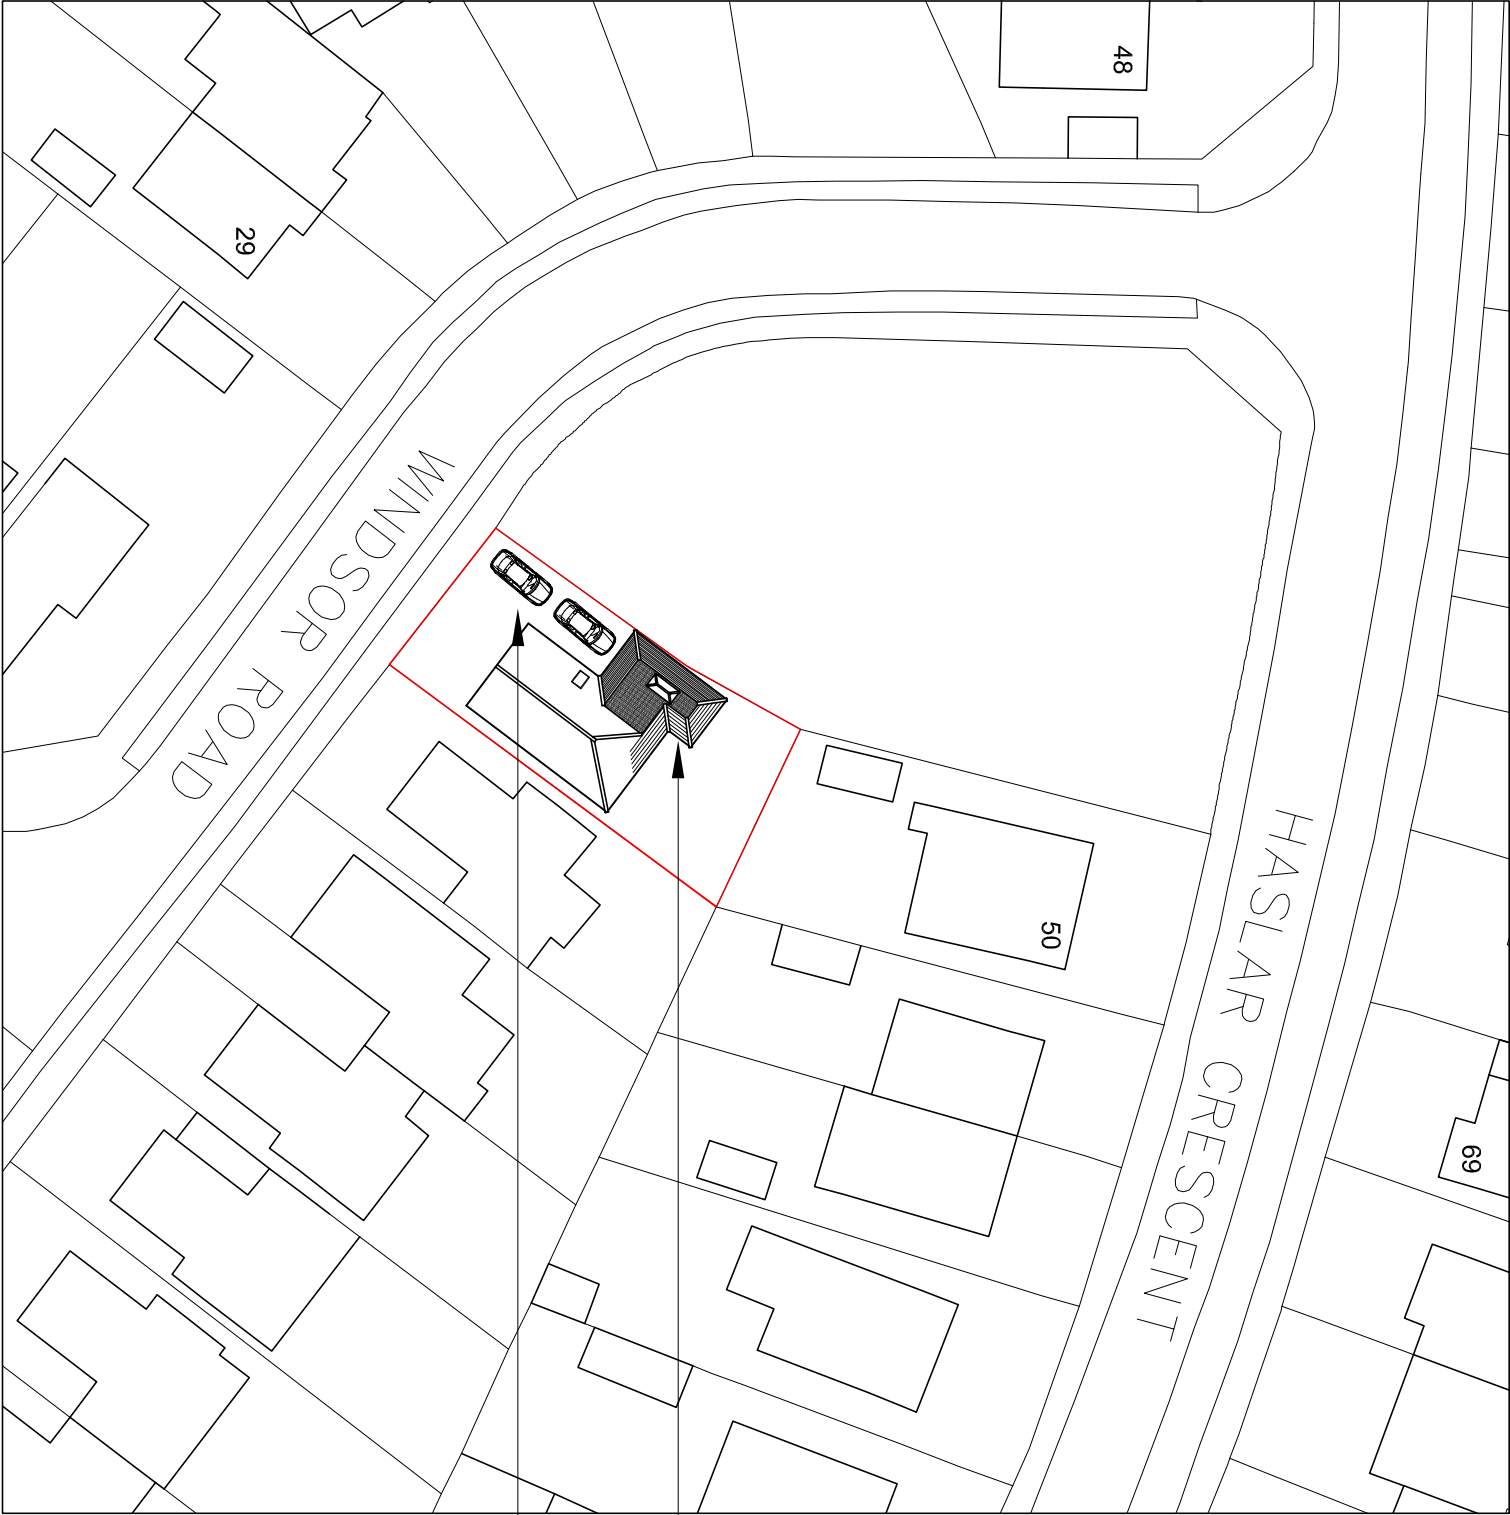 

Site plan scale 1:500

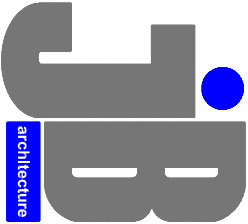

JIMMY BESSANT ARCHITECTURE
TEL: 01243 373620 M: 07769904282
E: jimmy@jb-architecture.co.uk
Web: www.jb-architecture.co.uk

For
MR & MRS THOMAS

Project
**PROPOSED SIDE EXTENSION
AT 42 WINDSOR ROAD
WATERLOOVILLE
PO7 6BA**

Title
SITE & LOCATION PLAN

Date	Drawn	Scale	Checked
AUG 2018	JB	As shown @ A3	-
Job Number	Drawing Number	Revision	
PL21018	401		