


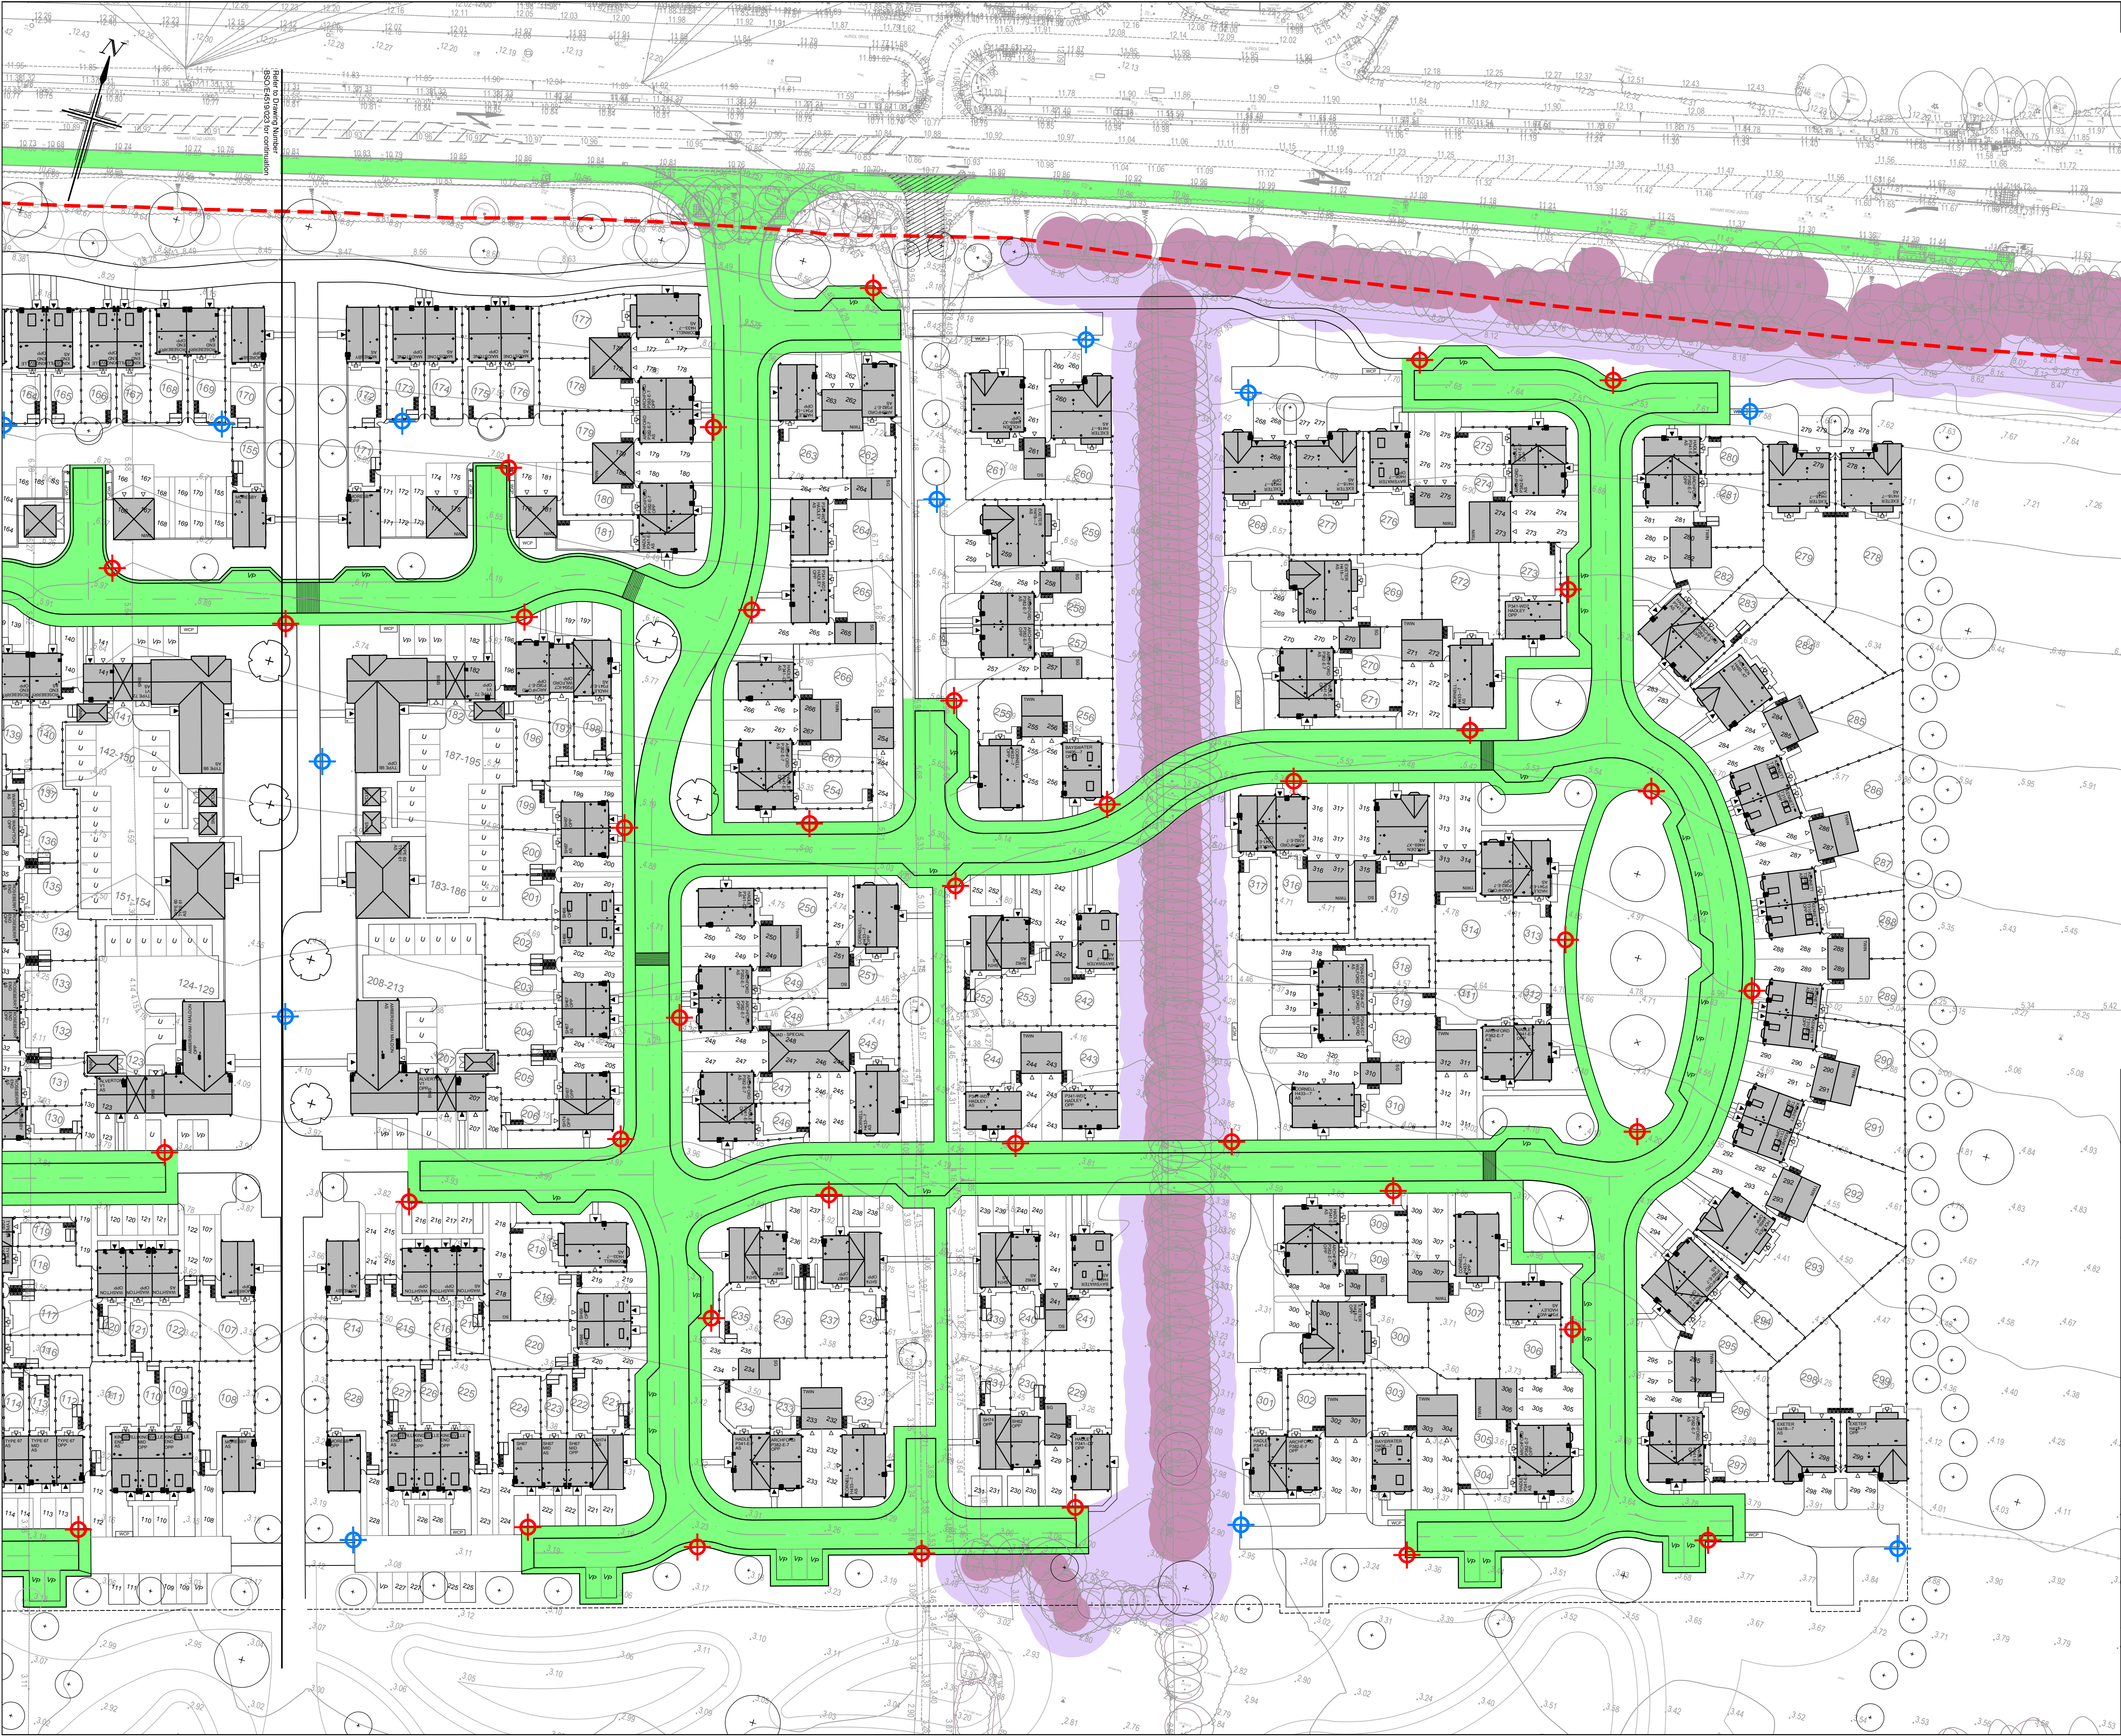

NOTES

1. All dimensions are in metres unless stated otherwise.
2. Do not scale from this drawing. Only written dimensions are to be used.
3. Site layout based on ID Partnership Proposed Site Layout, drawing number PL06 dated April 2018.
4. Topographic Survey as per Siltline survey drawing number 36FA01 dated August 2016.
5. Landscaping based on Fabrik Landscaping Layout, drawing D2434 issued in .dwg format on 01/05/2018.

KEY

Indicative Adoptable Lighting Column Position (62 No.)



Potential Private Lighting Column Position (21 No.)



Potential Adoptable Highways
(Subject to consultation with HCC)



SCALE BAR 1:500 at A1

Rev	Date	Details	By	Chkd	Appd
C	01.05.18	Indicative lighting column positions revised to suit latest Landscape Layout.	NW	AC	TS
B	30.04.18	Turning head removed from opposite Plots 278 & 279.	AC	AC	TRS
A	30.04.18	Client logos revised.	AC	TS	TS

Client:-




Site:-
Land at Forty Acre Farm, Havant Road, Havant

Drawing Title:-
INDICATIVE STREET LIGHTING LAYOUT

SHEET 2 OF 2

Date:	April 2018	Scales:	1:500 at A1
Drawn:	NW	Checked:	AC
Approved:	TS	By:	Chkd

Drawing No. BSO/E4519/024 C

PRELIMINARY



Rogers Cory Partnership
Architectural and Civil Consultants
The Old School Old School Road
Hook Hampshire RG27 9NJ

T: 01256 769269 E: mail@rcpconsultants.co.uk W: rcpconsultants.co.uk