

57B HIGH STREET, EMSWORTH, PO10 7AN
PROPOSED

NOTES:



Dimensions to be checked on site before commencing work. Any discrepancies shall be reported to the architect immediately.

Do not scale from these drawings except for planning purposes.


Use figured dimensions only.

Where applicable this drawing is to be read in conjunction with other consultants' drawings.


All drawings to be read in conjunction with specification and all other drawings including structural engineer and mechanical and electrical drawings / specification

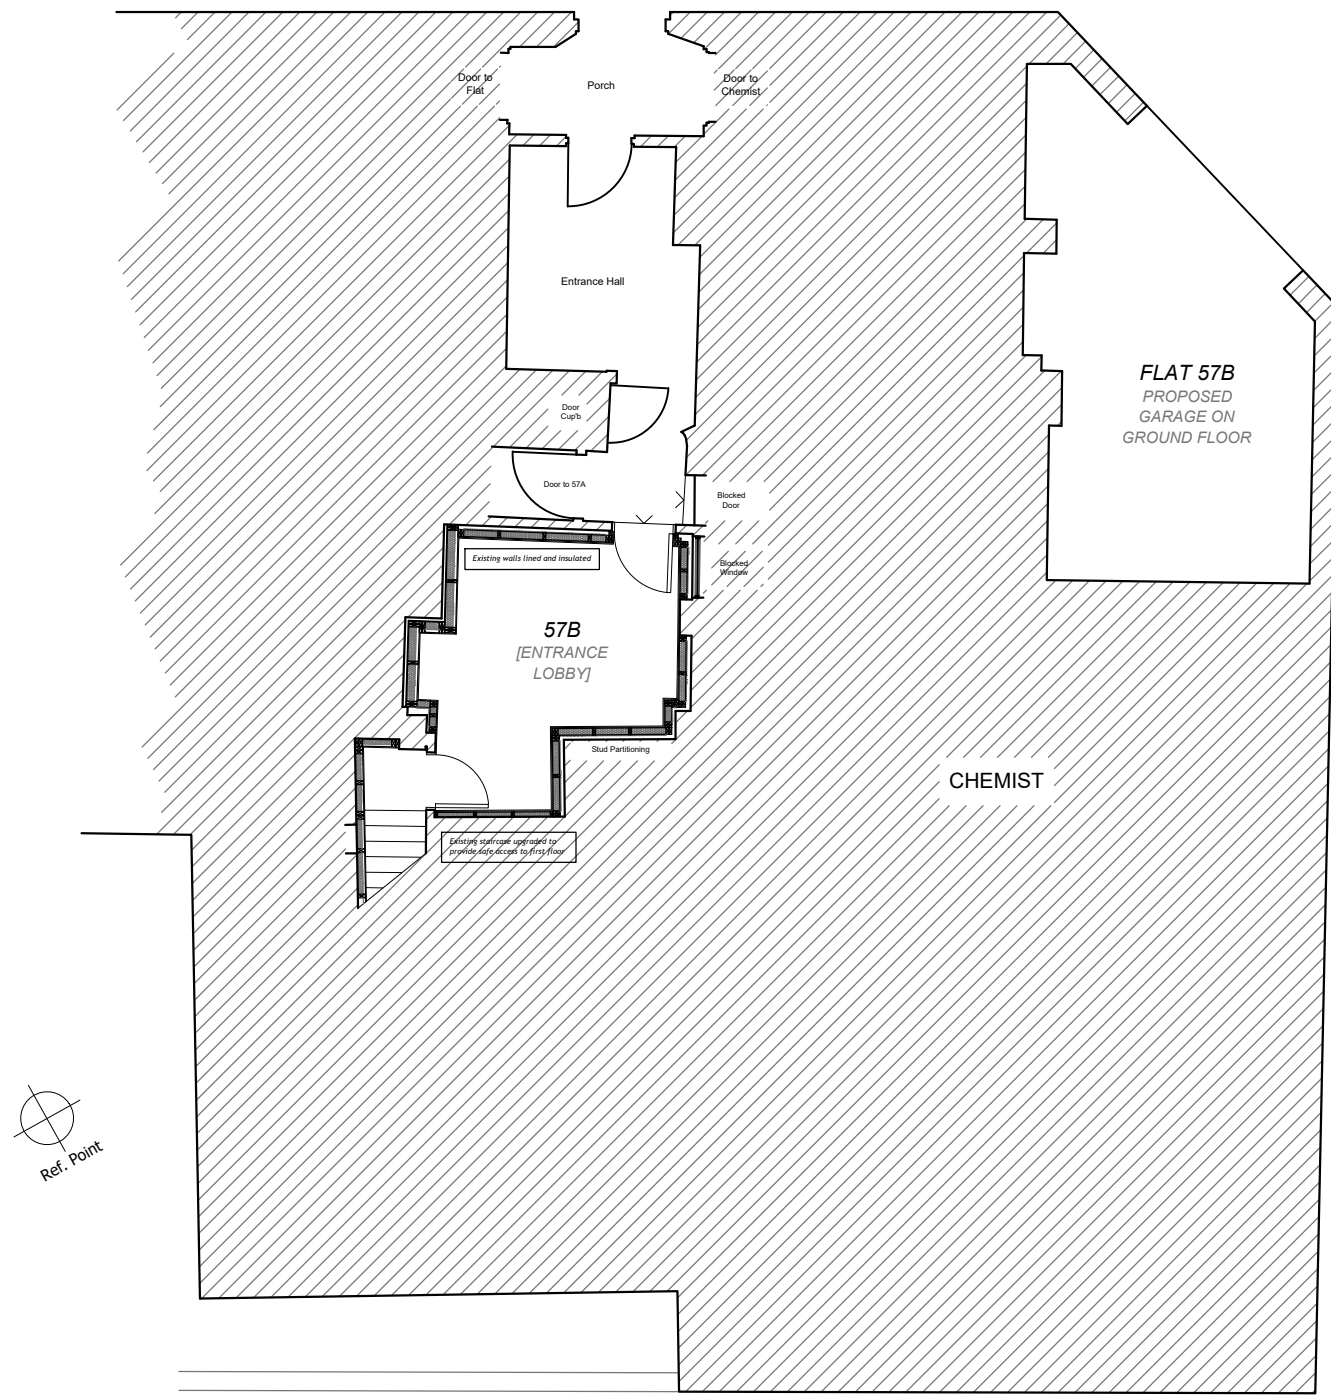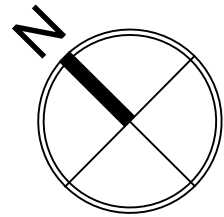


GROUND FLOOR
1:100

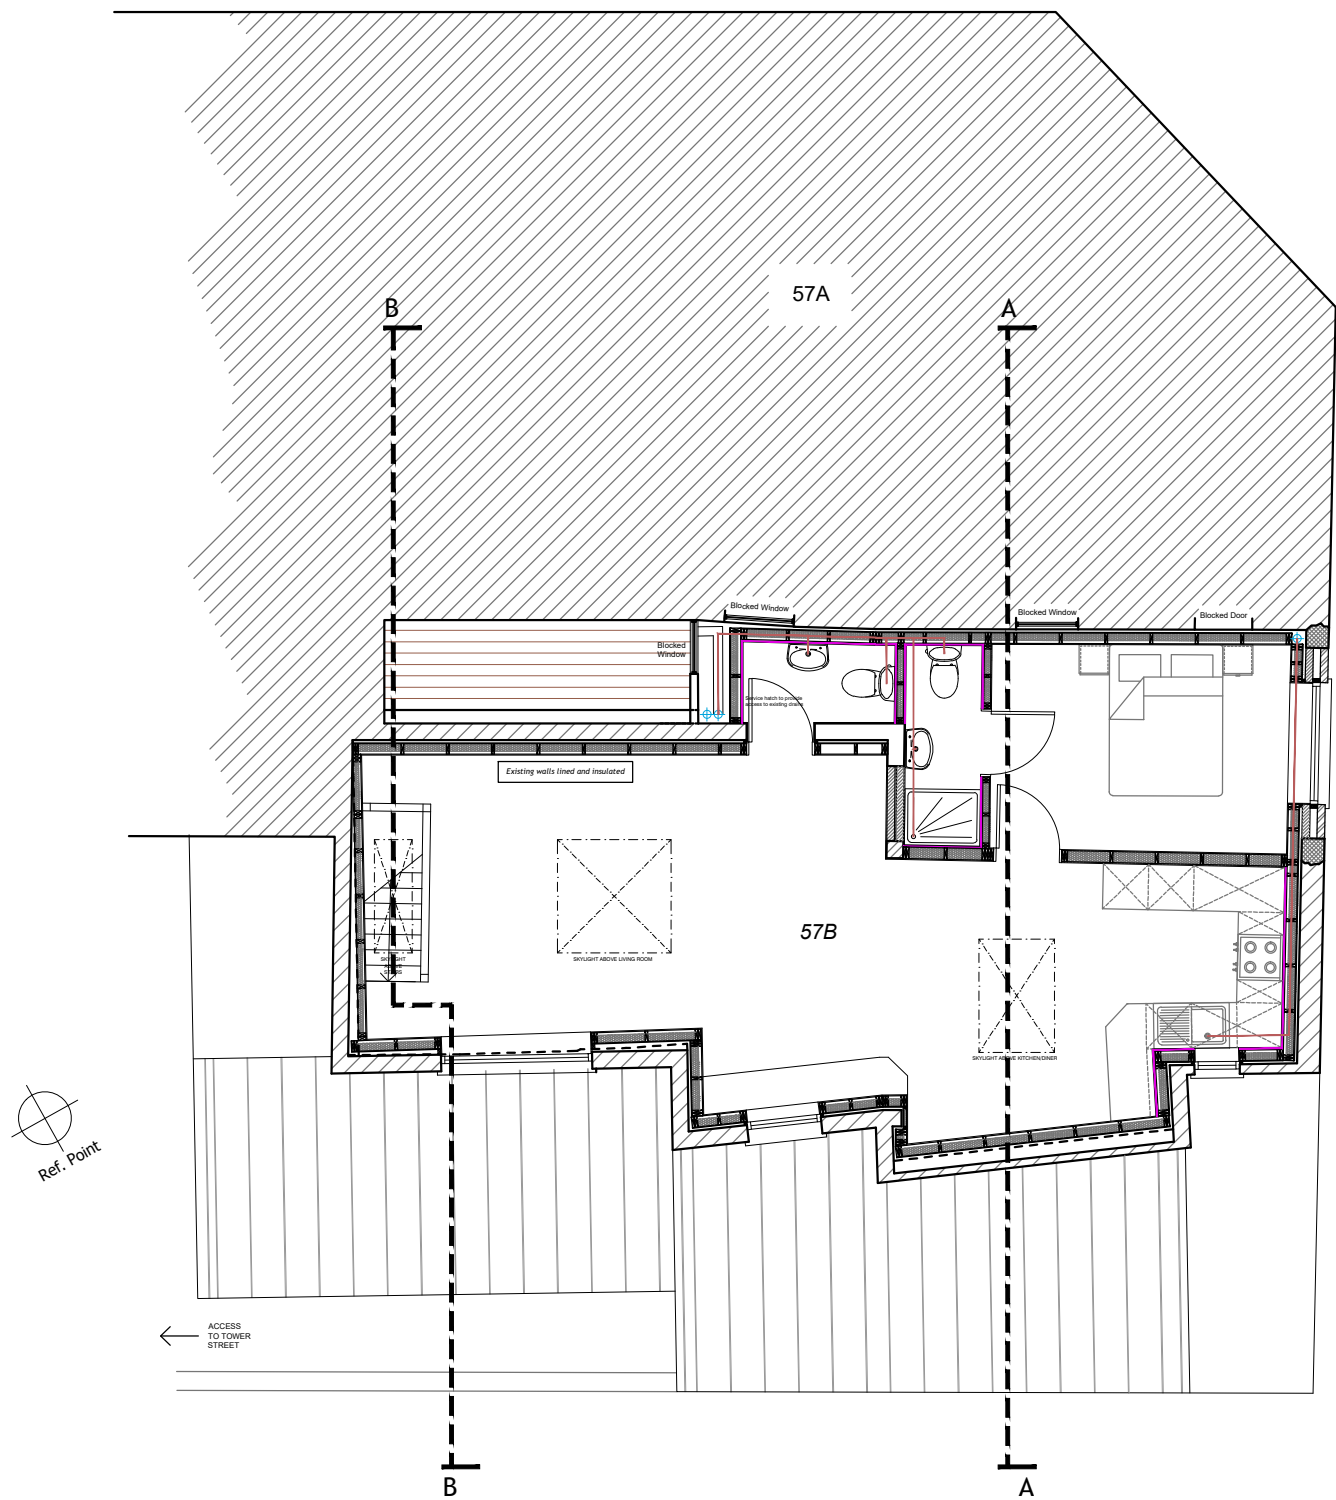


FIRST FLOOR
1:100

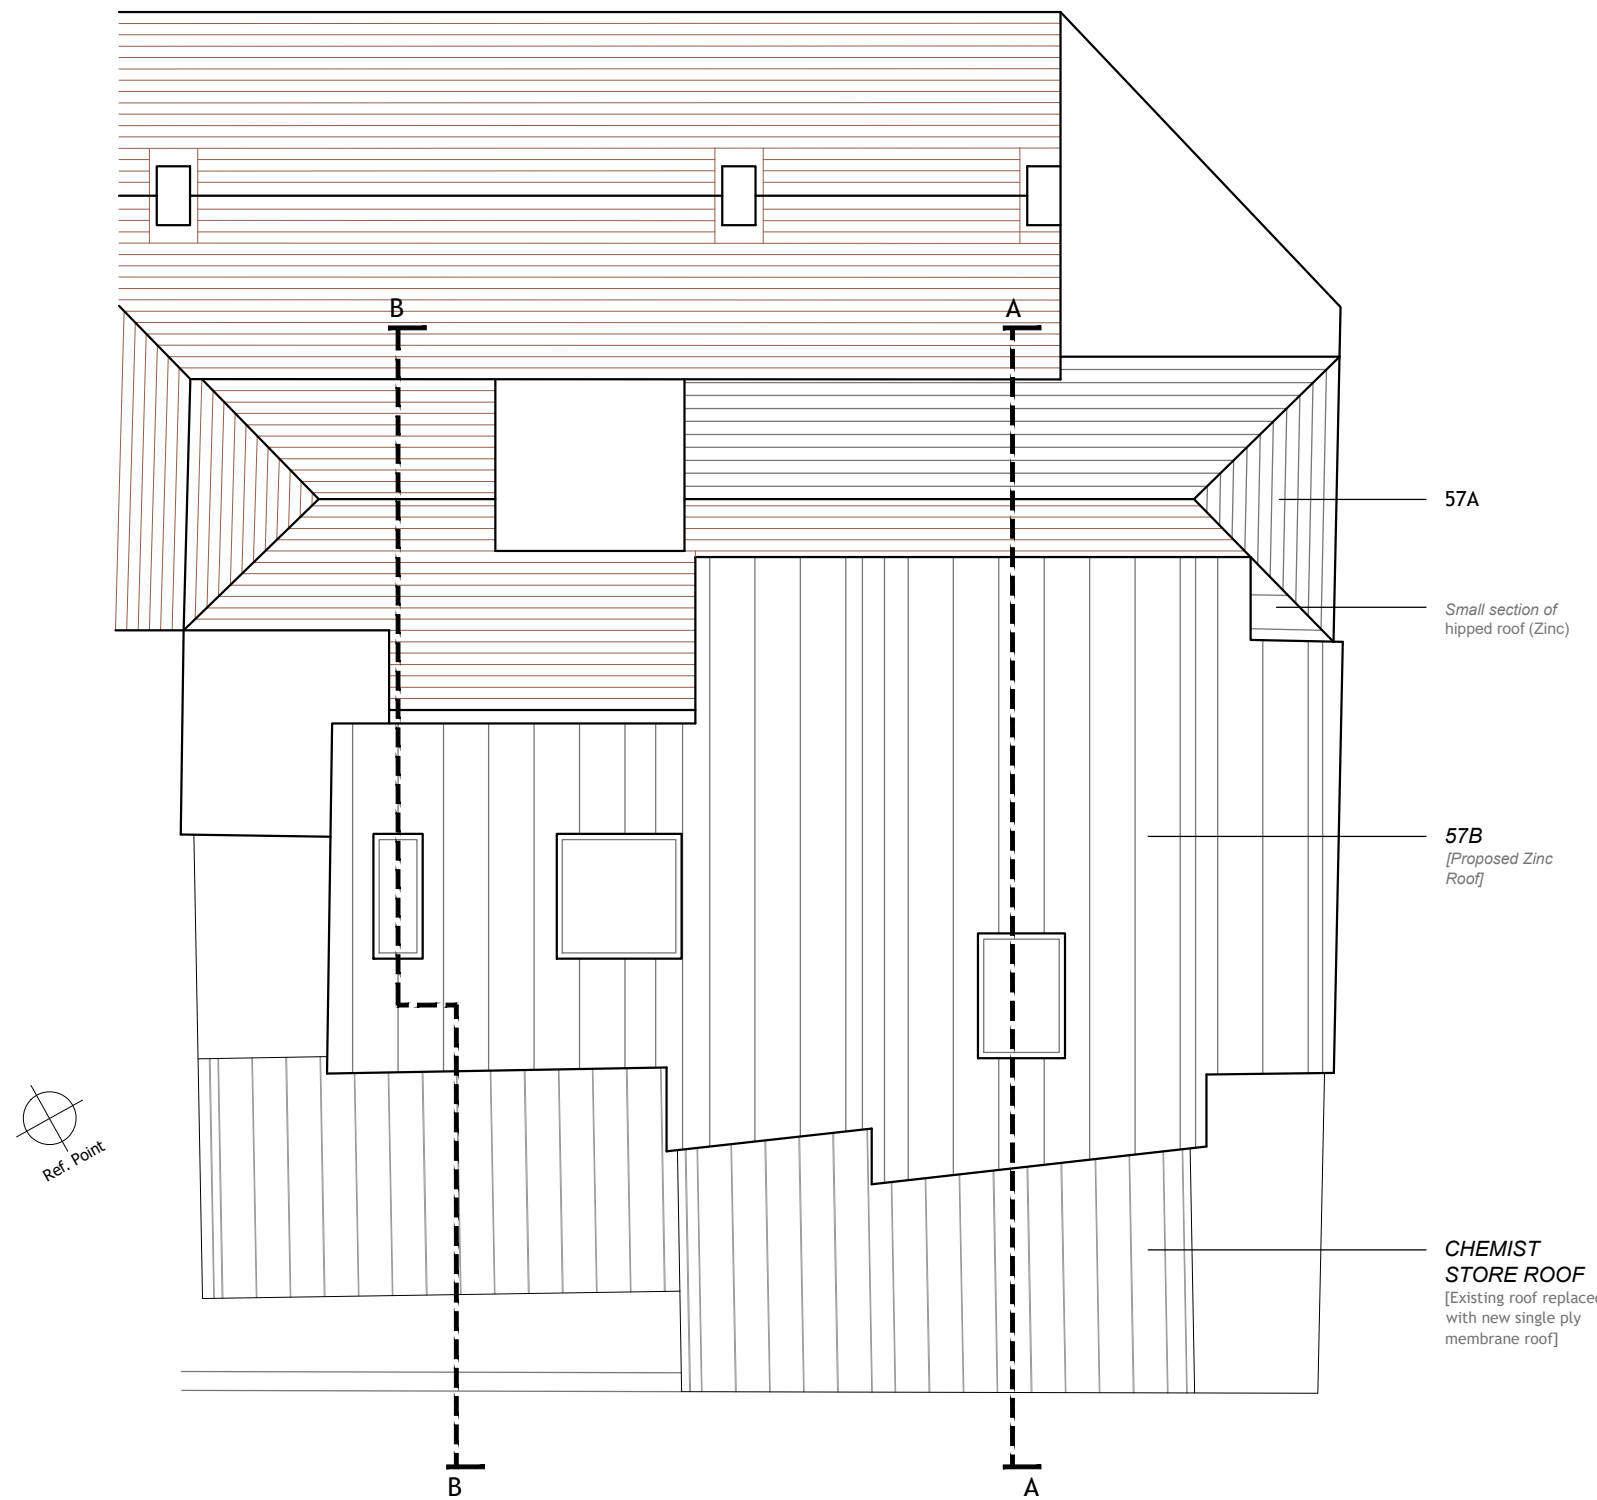


ROOF PLAN
1:100

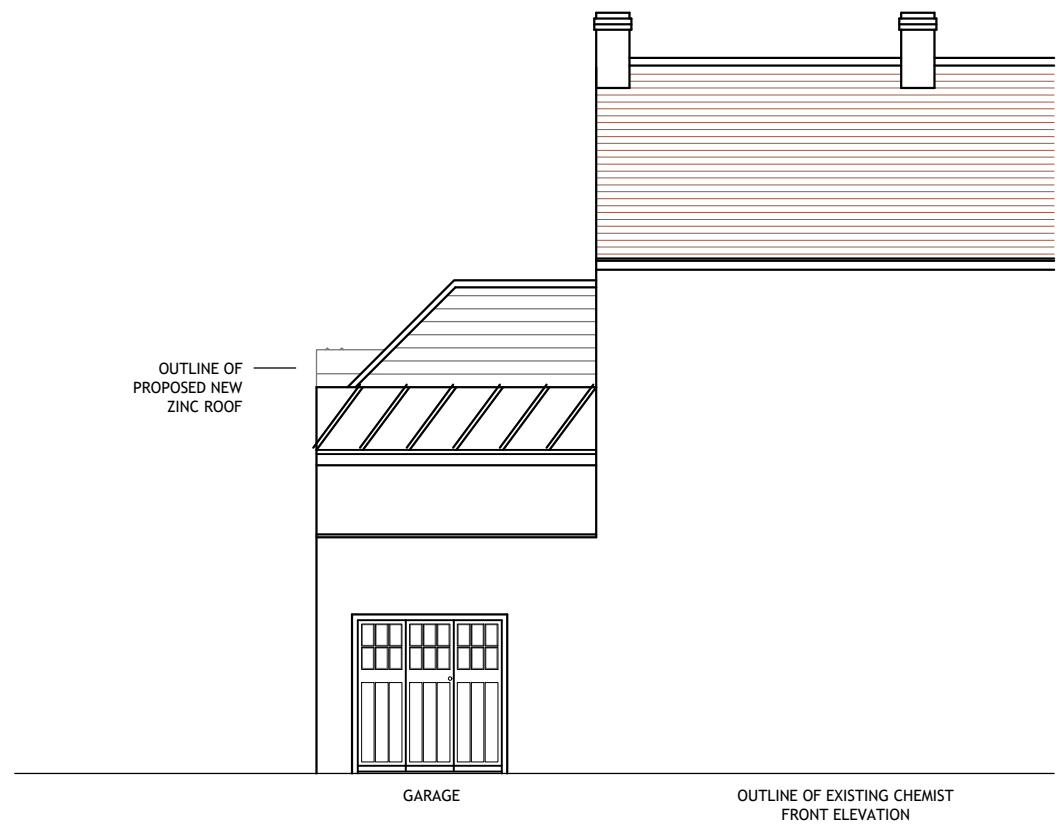


FRONT ELEVATION
[east] 1:100

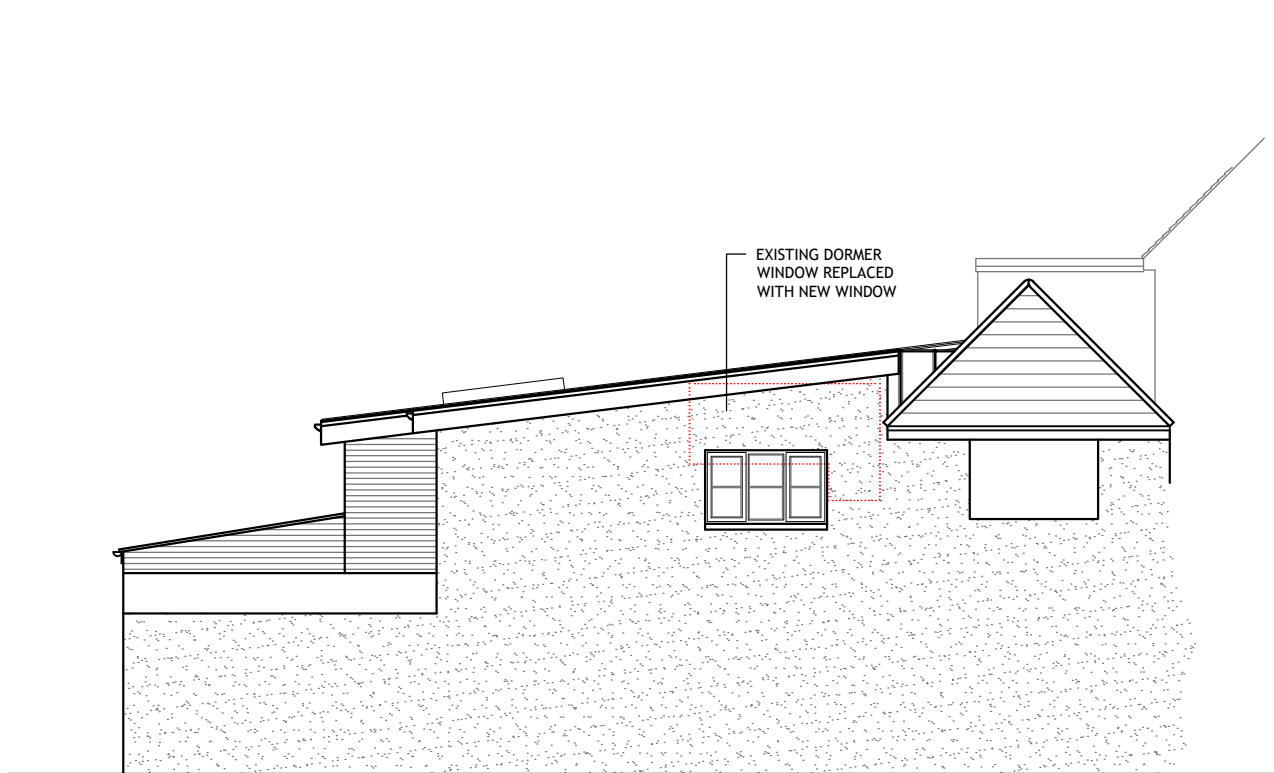


SIDE ELEVATION
[south] 1:100

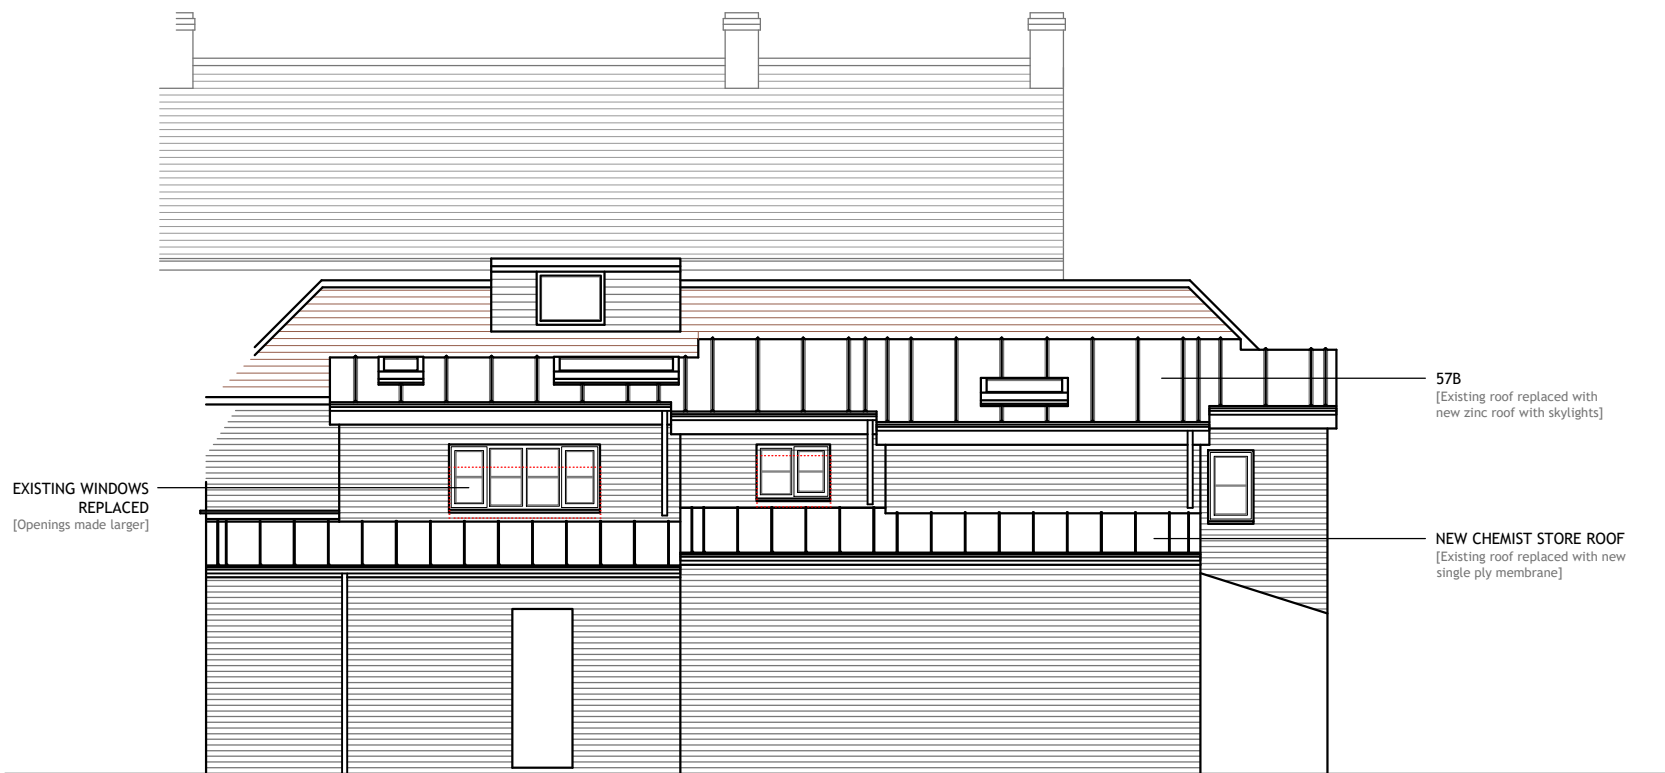

REAR ELEVATION
[west] 1:100

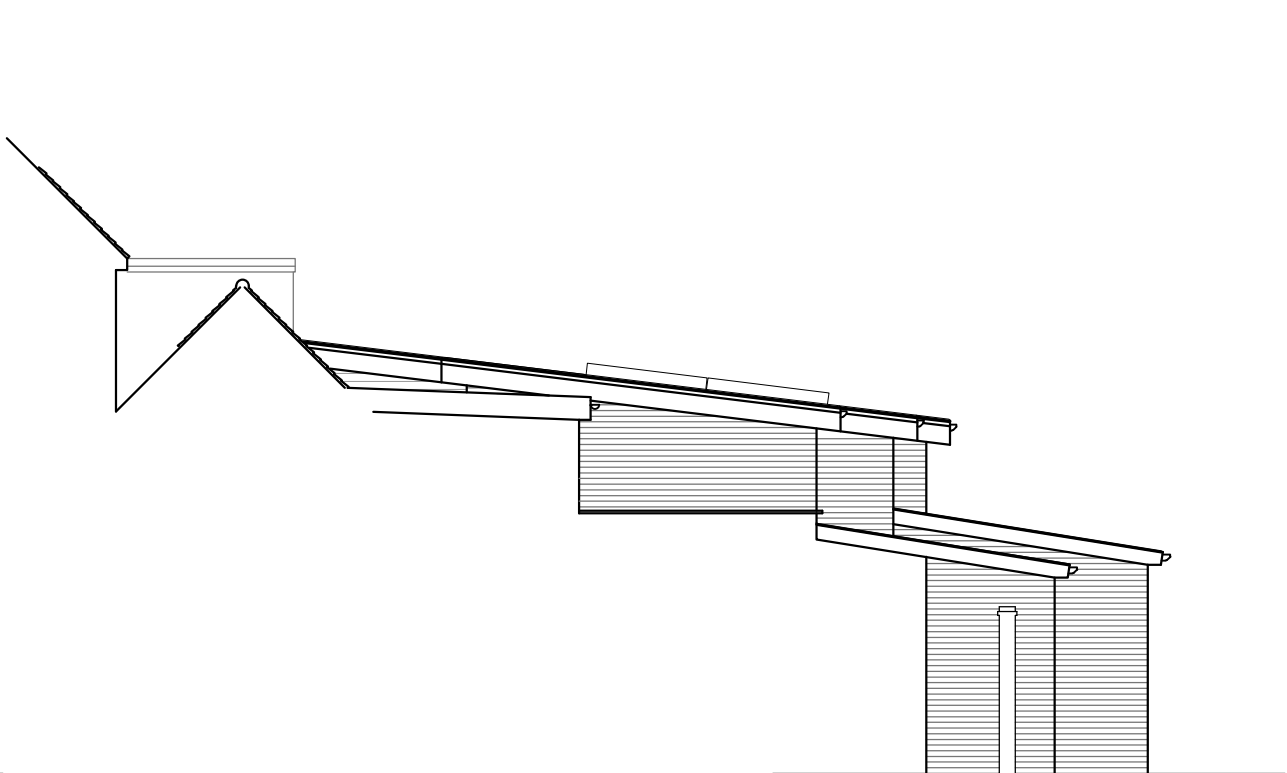

SIDE ELEVATION
[north] 1:100

 

REV	DATE	AMENDMENT	DRAWN
hd architects Heleyer Davies Architects Ltd 1 The Old Flour Mill, Emsworth, PO10 7BT 01243 370 715 www.hdarchitects.co.uk mail@hdarchitects.co.uk			
CLIENT Mr and Mrs Stuart and Clare Wright			
PROJECT 57B High Street Emsworth Hampshire PO10 7AN			
DRAWING PROPOSED Floor Plans Elevations		SCALE as noted @A1	
DATE Dec 2017		DRAWN TW	
DRAWING NUMBER 17130-03		REVISION *	