


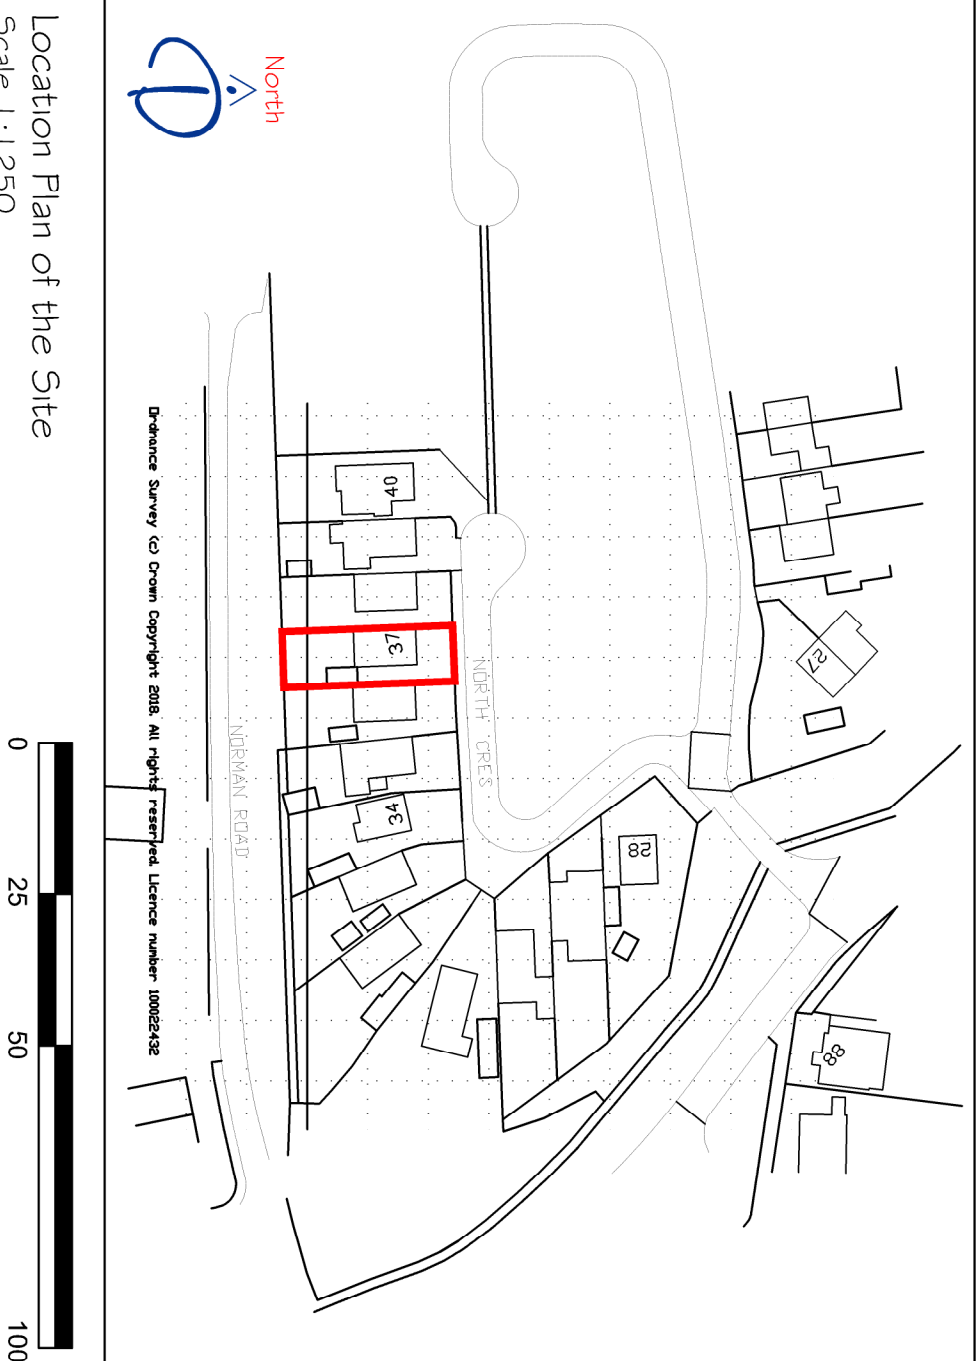
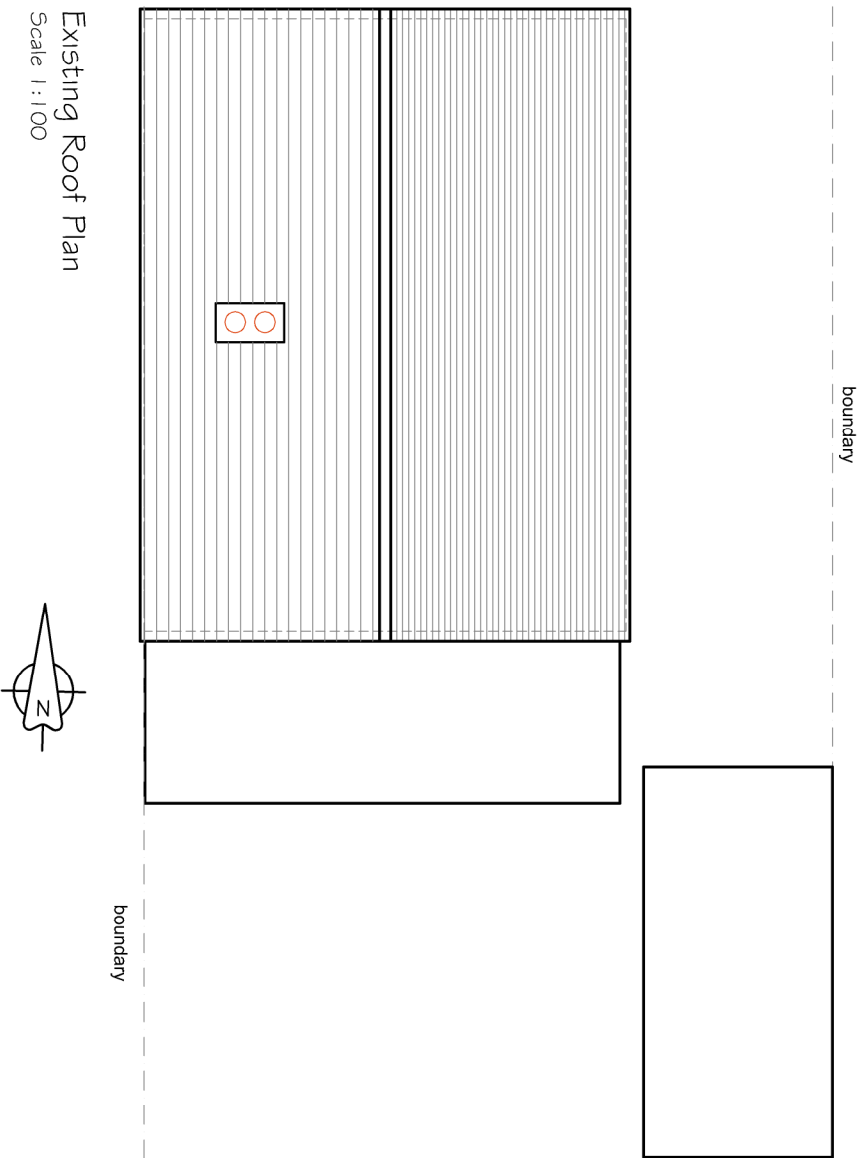
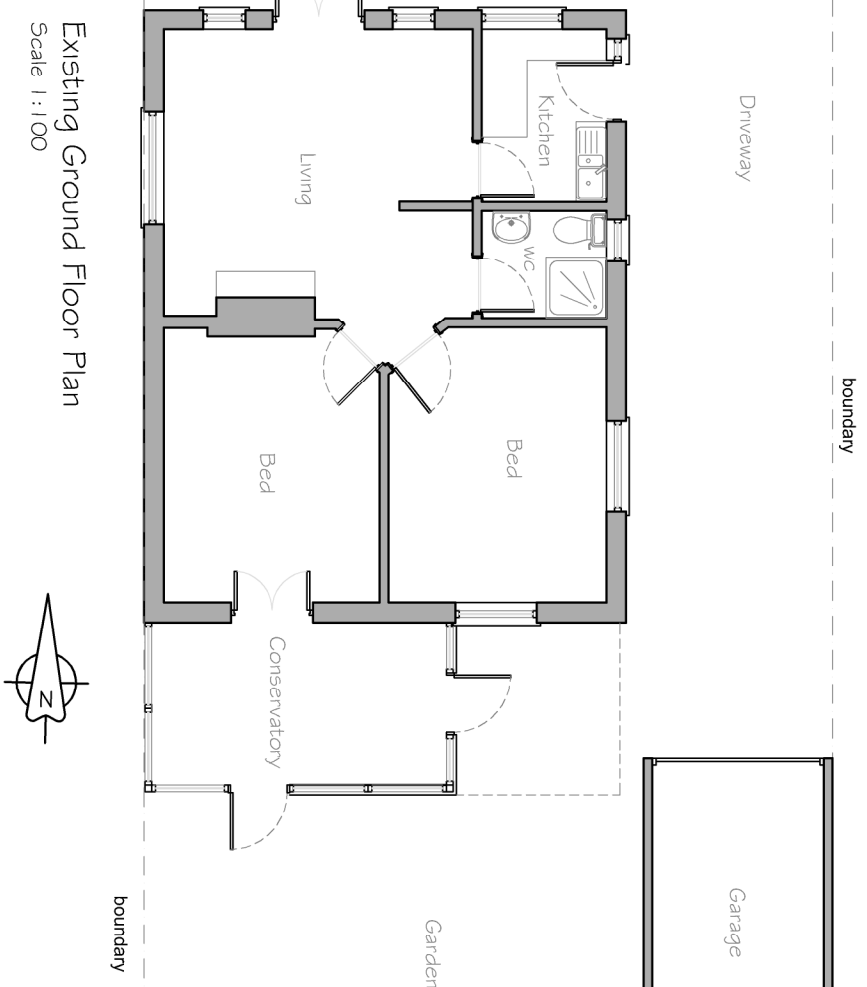


 


Existing Front Elevation (north)
Scale 1:100

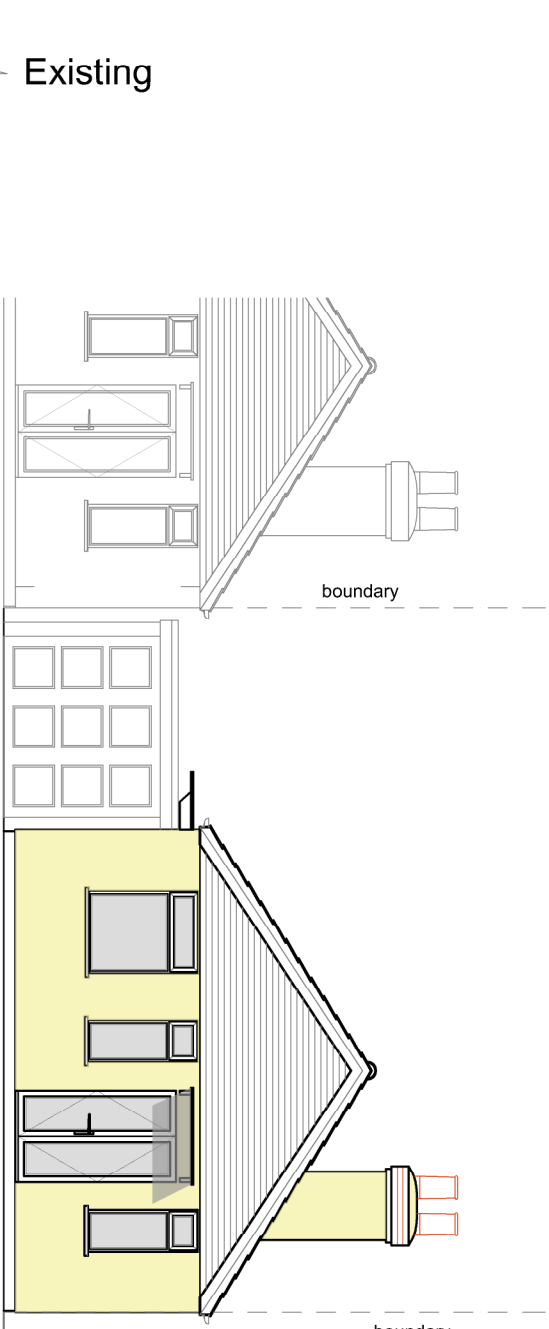


Existing Side Elevation (east)
Scale 1:100

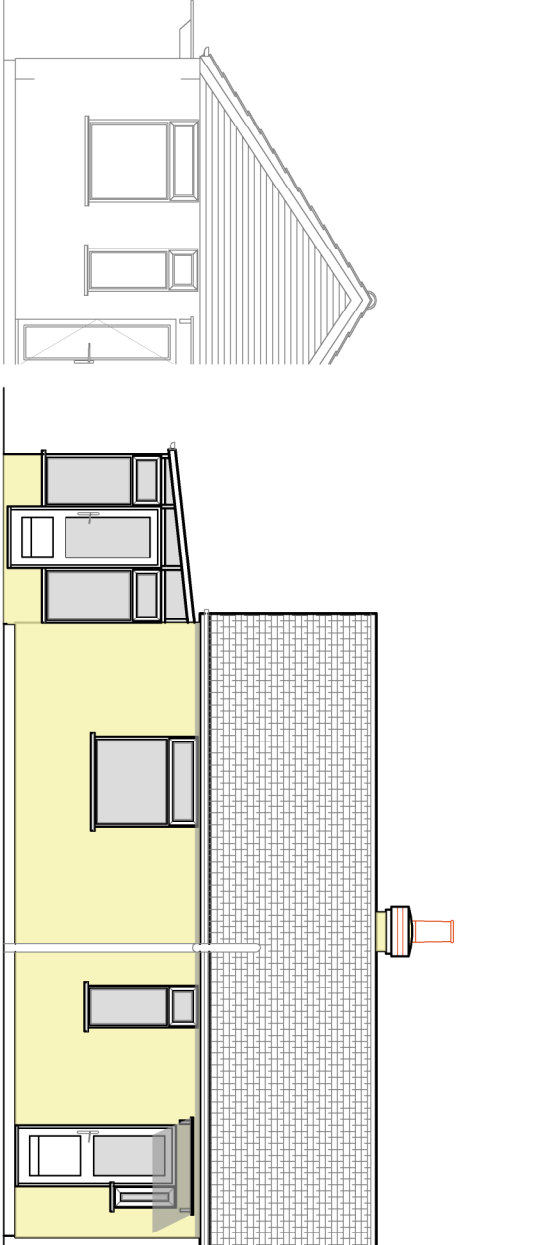

Existing Rear Elevation (south)
Scale 1:100

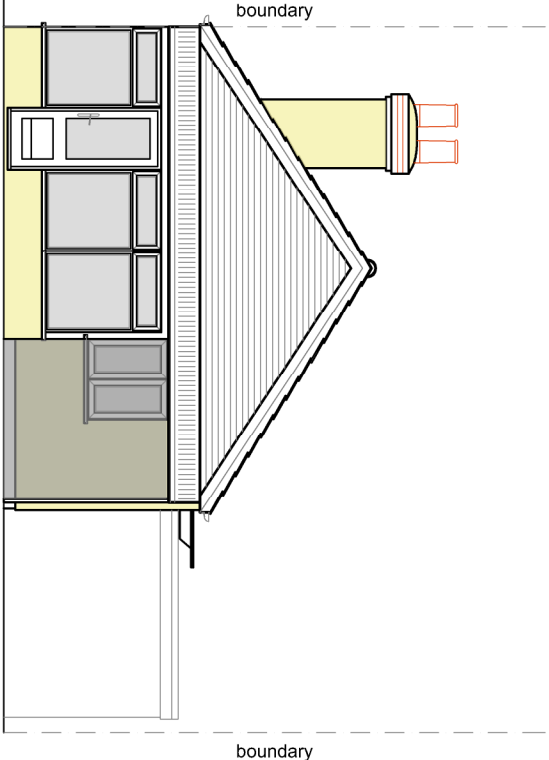


Existing Side Elevation (west)
Scale 1:100

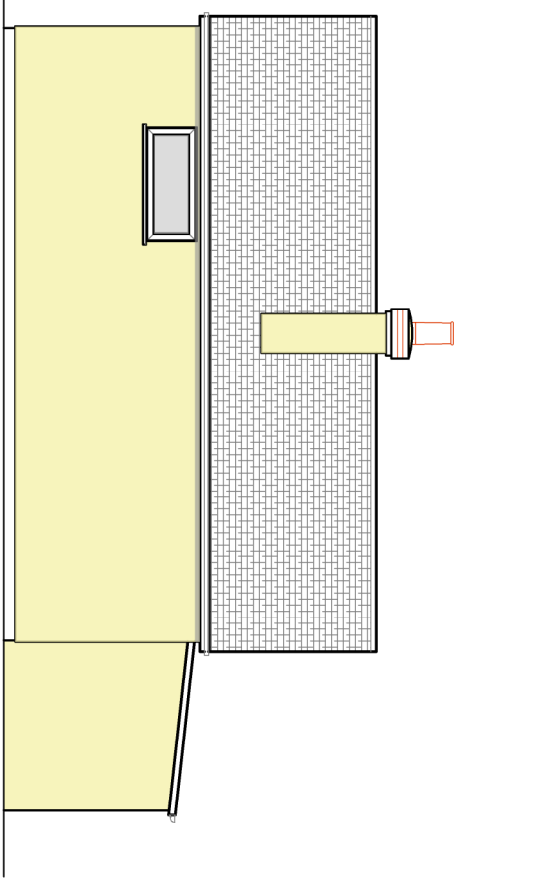


Existing Block Plan of the Site
Scale 1:500




Proposed Ground Floor Plan
Scale 1:100

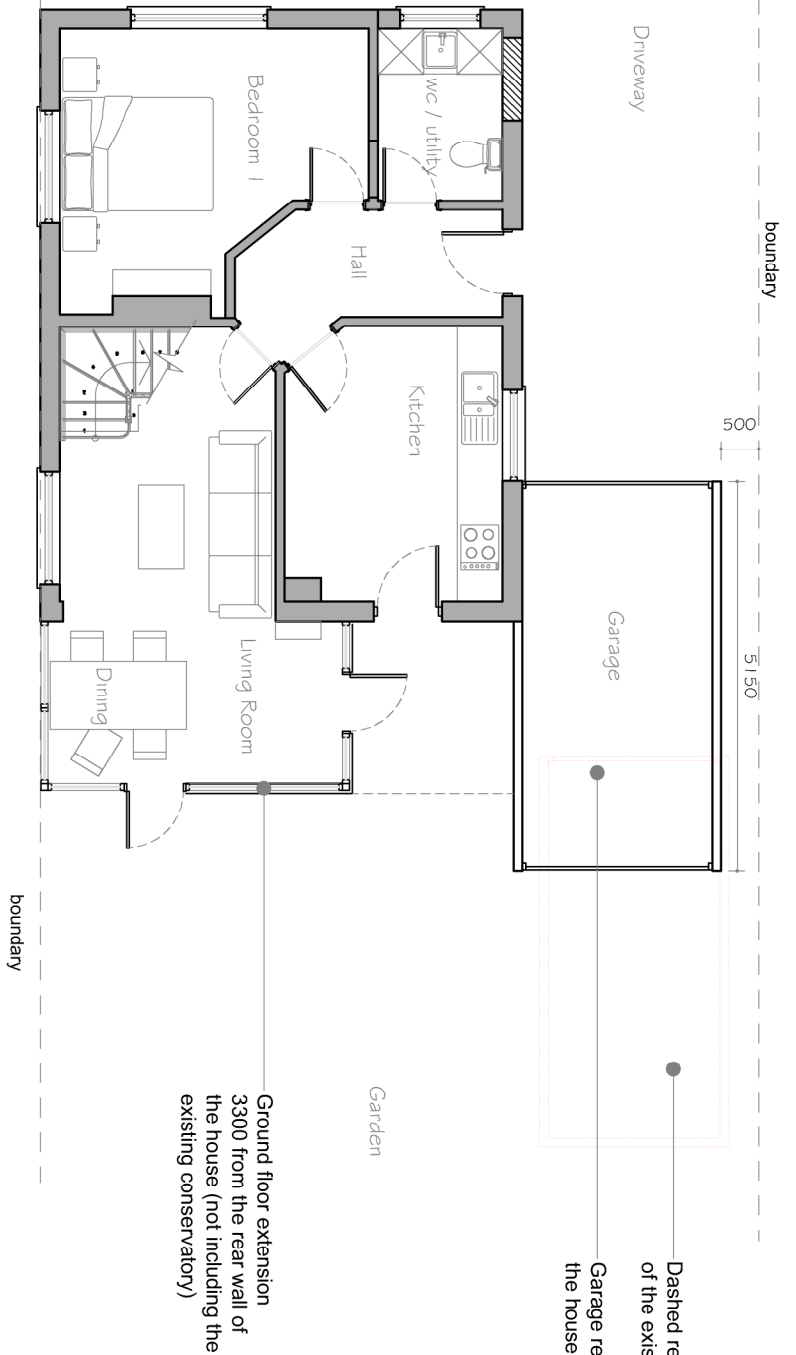

Proposed First Floor Plan
Scale 1:100

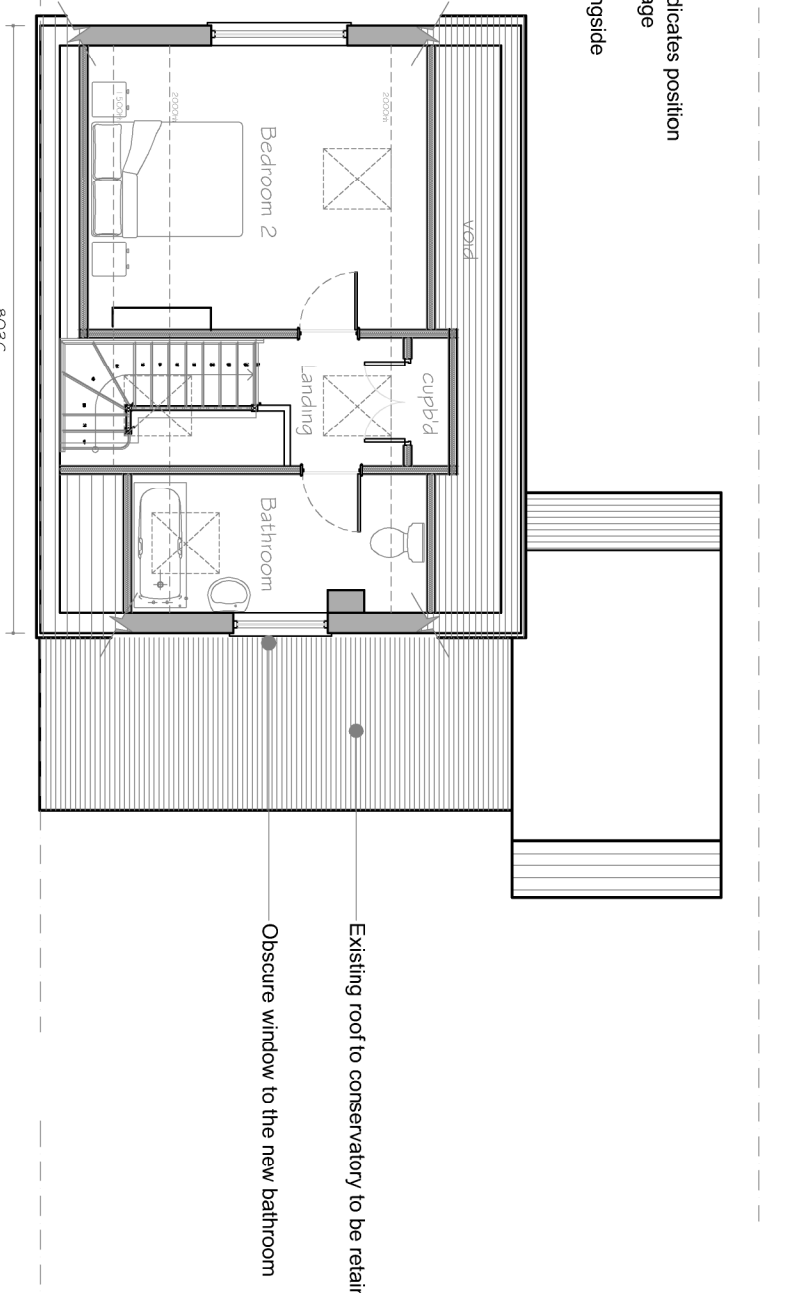


Proposed Roof Plan
Scale 1:100

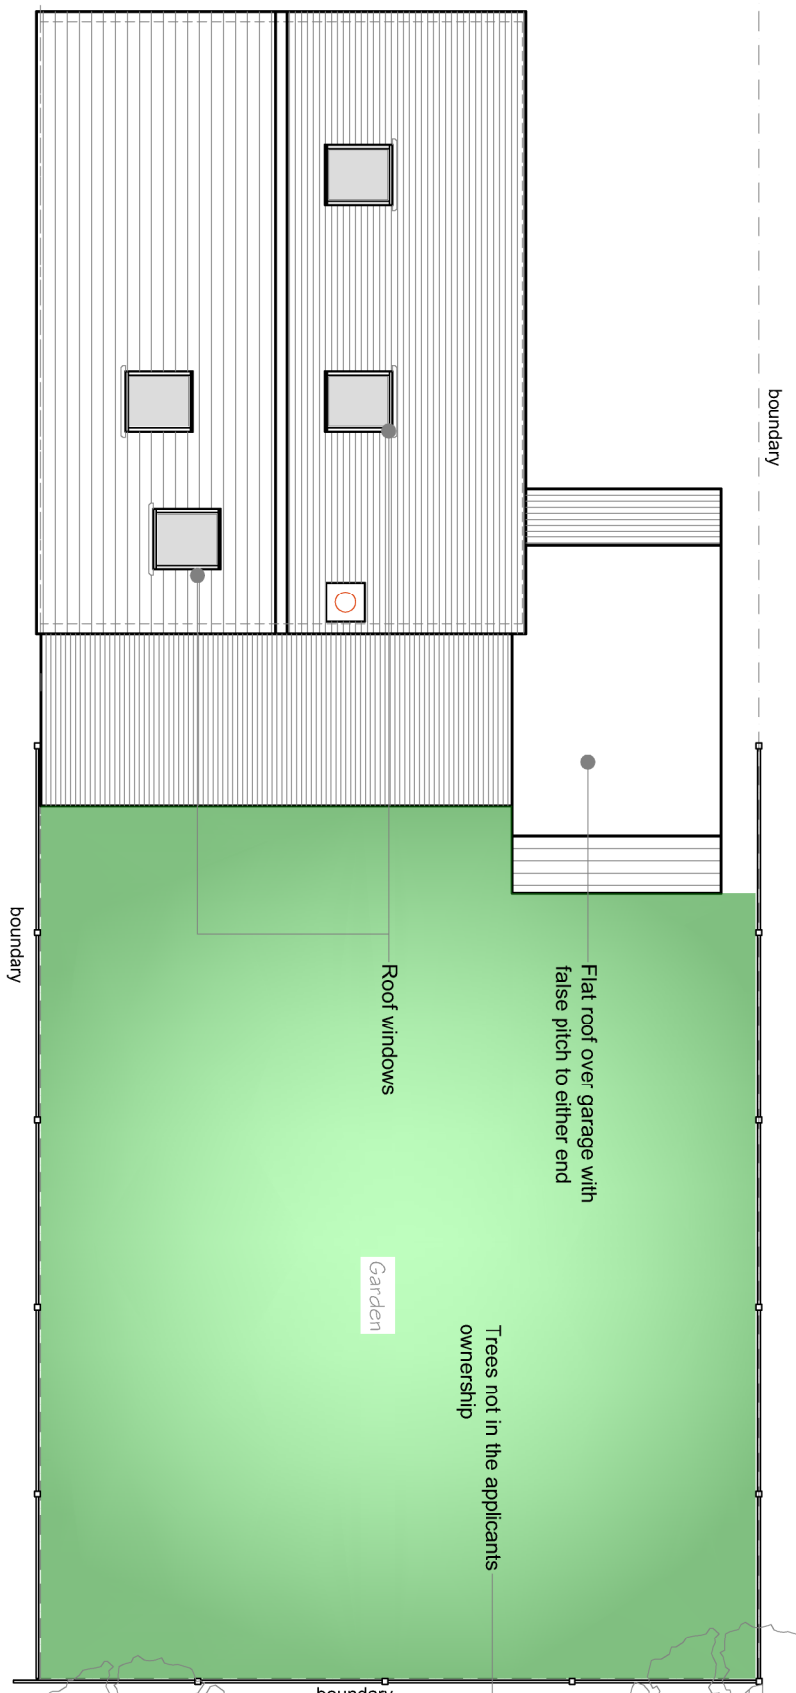


Proposed Block Plan of the Site
Scale 1:500




Proposed Front Elevation (north)
Scale 1:100

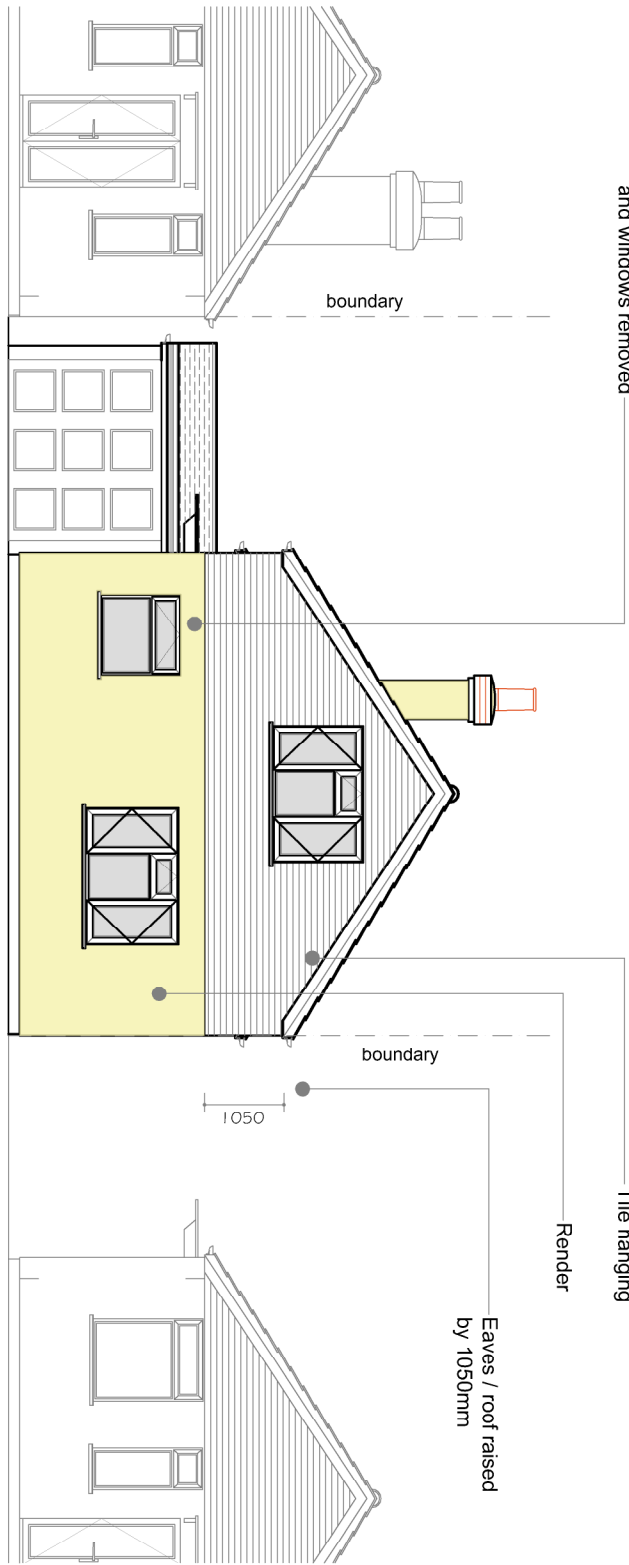


Proposed Side Elevation (east)
Scale 1:100

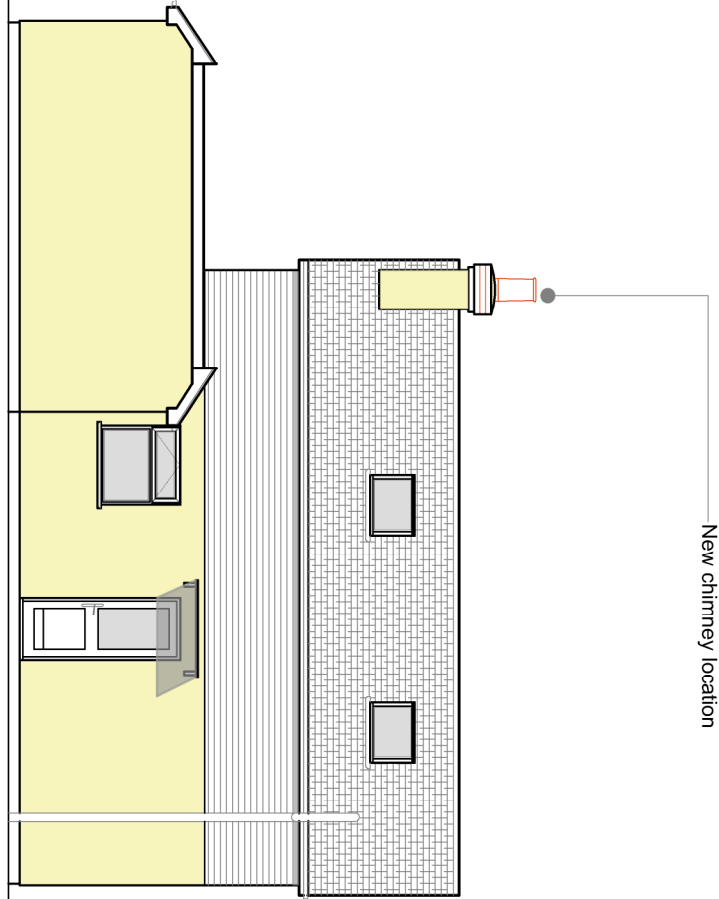


Proposed Rear Elevation (south)
Scale 1:100

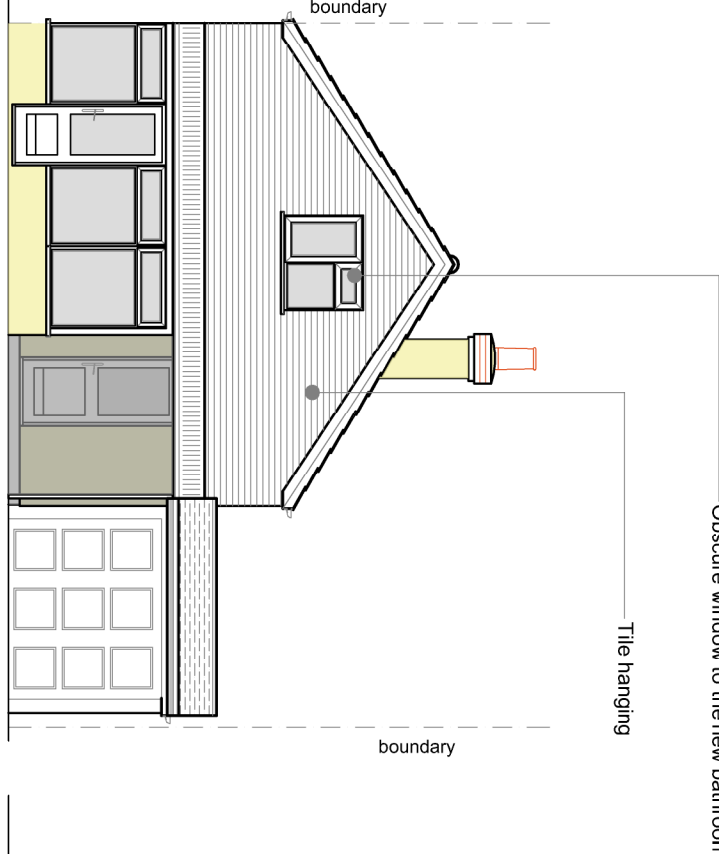

Proposed Side Elevation (west)
Scale 1:100

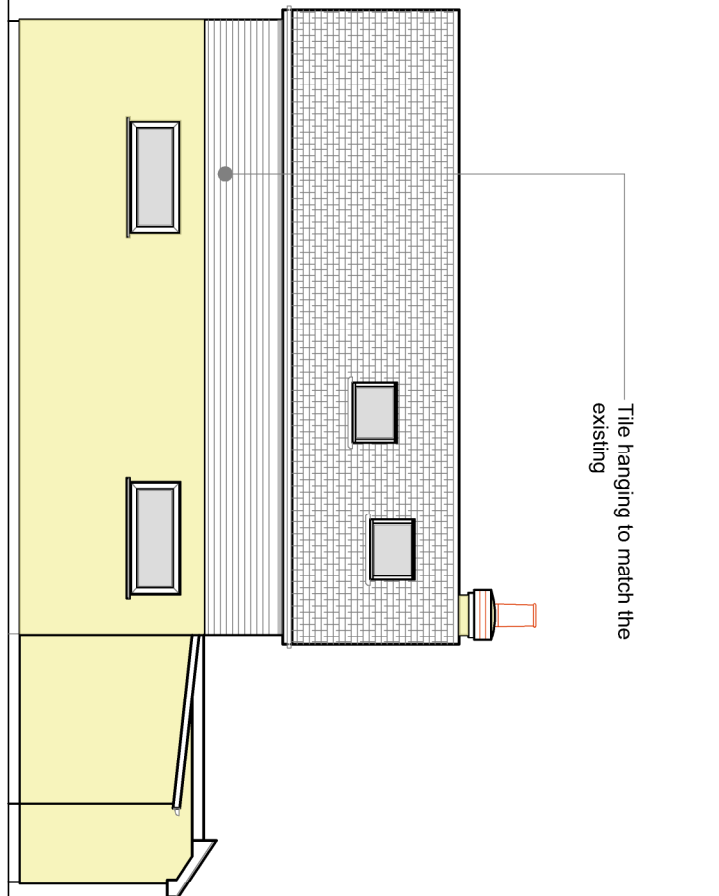

Proposed Section showing
first floor ceiling heights
Scale 1:100

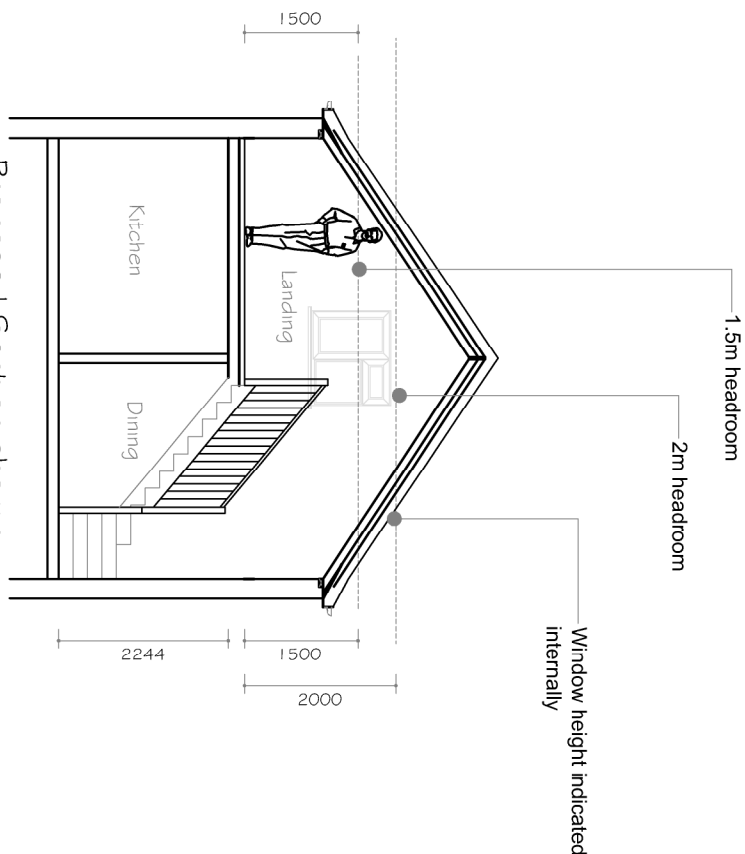

CLIENT		PROJECT		TITLE	
Mr Tattersall		Alterations to 37 North Crescent Haying Island Hants PO11 9LR		Existing and Proposed Floor Plans and Elevations	
Drawn Limited Copyright Reserved 2018		Scale : 1:100, 1:250@A1		Drawing No: 18.235.100	
Date: MAY2018		Drawn by: MD		Toll 02032 006 006 Fax 01910 518 003 Email: info@draw.co.uk Web: www.draw.co.uk	
Revisions		Date		PM	
A		Layout updates, Changes recorded		12.05.18	
B		Alterations after pre-application meeting		12.07.18	
C		Alterations after pre-application meeting		07.09.18	
D		Scheme reduced in scale		02.10.18	

PRE_APPLICATION

