



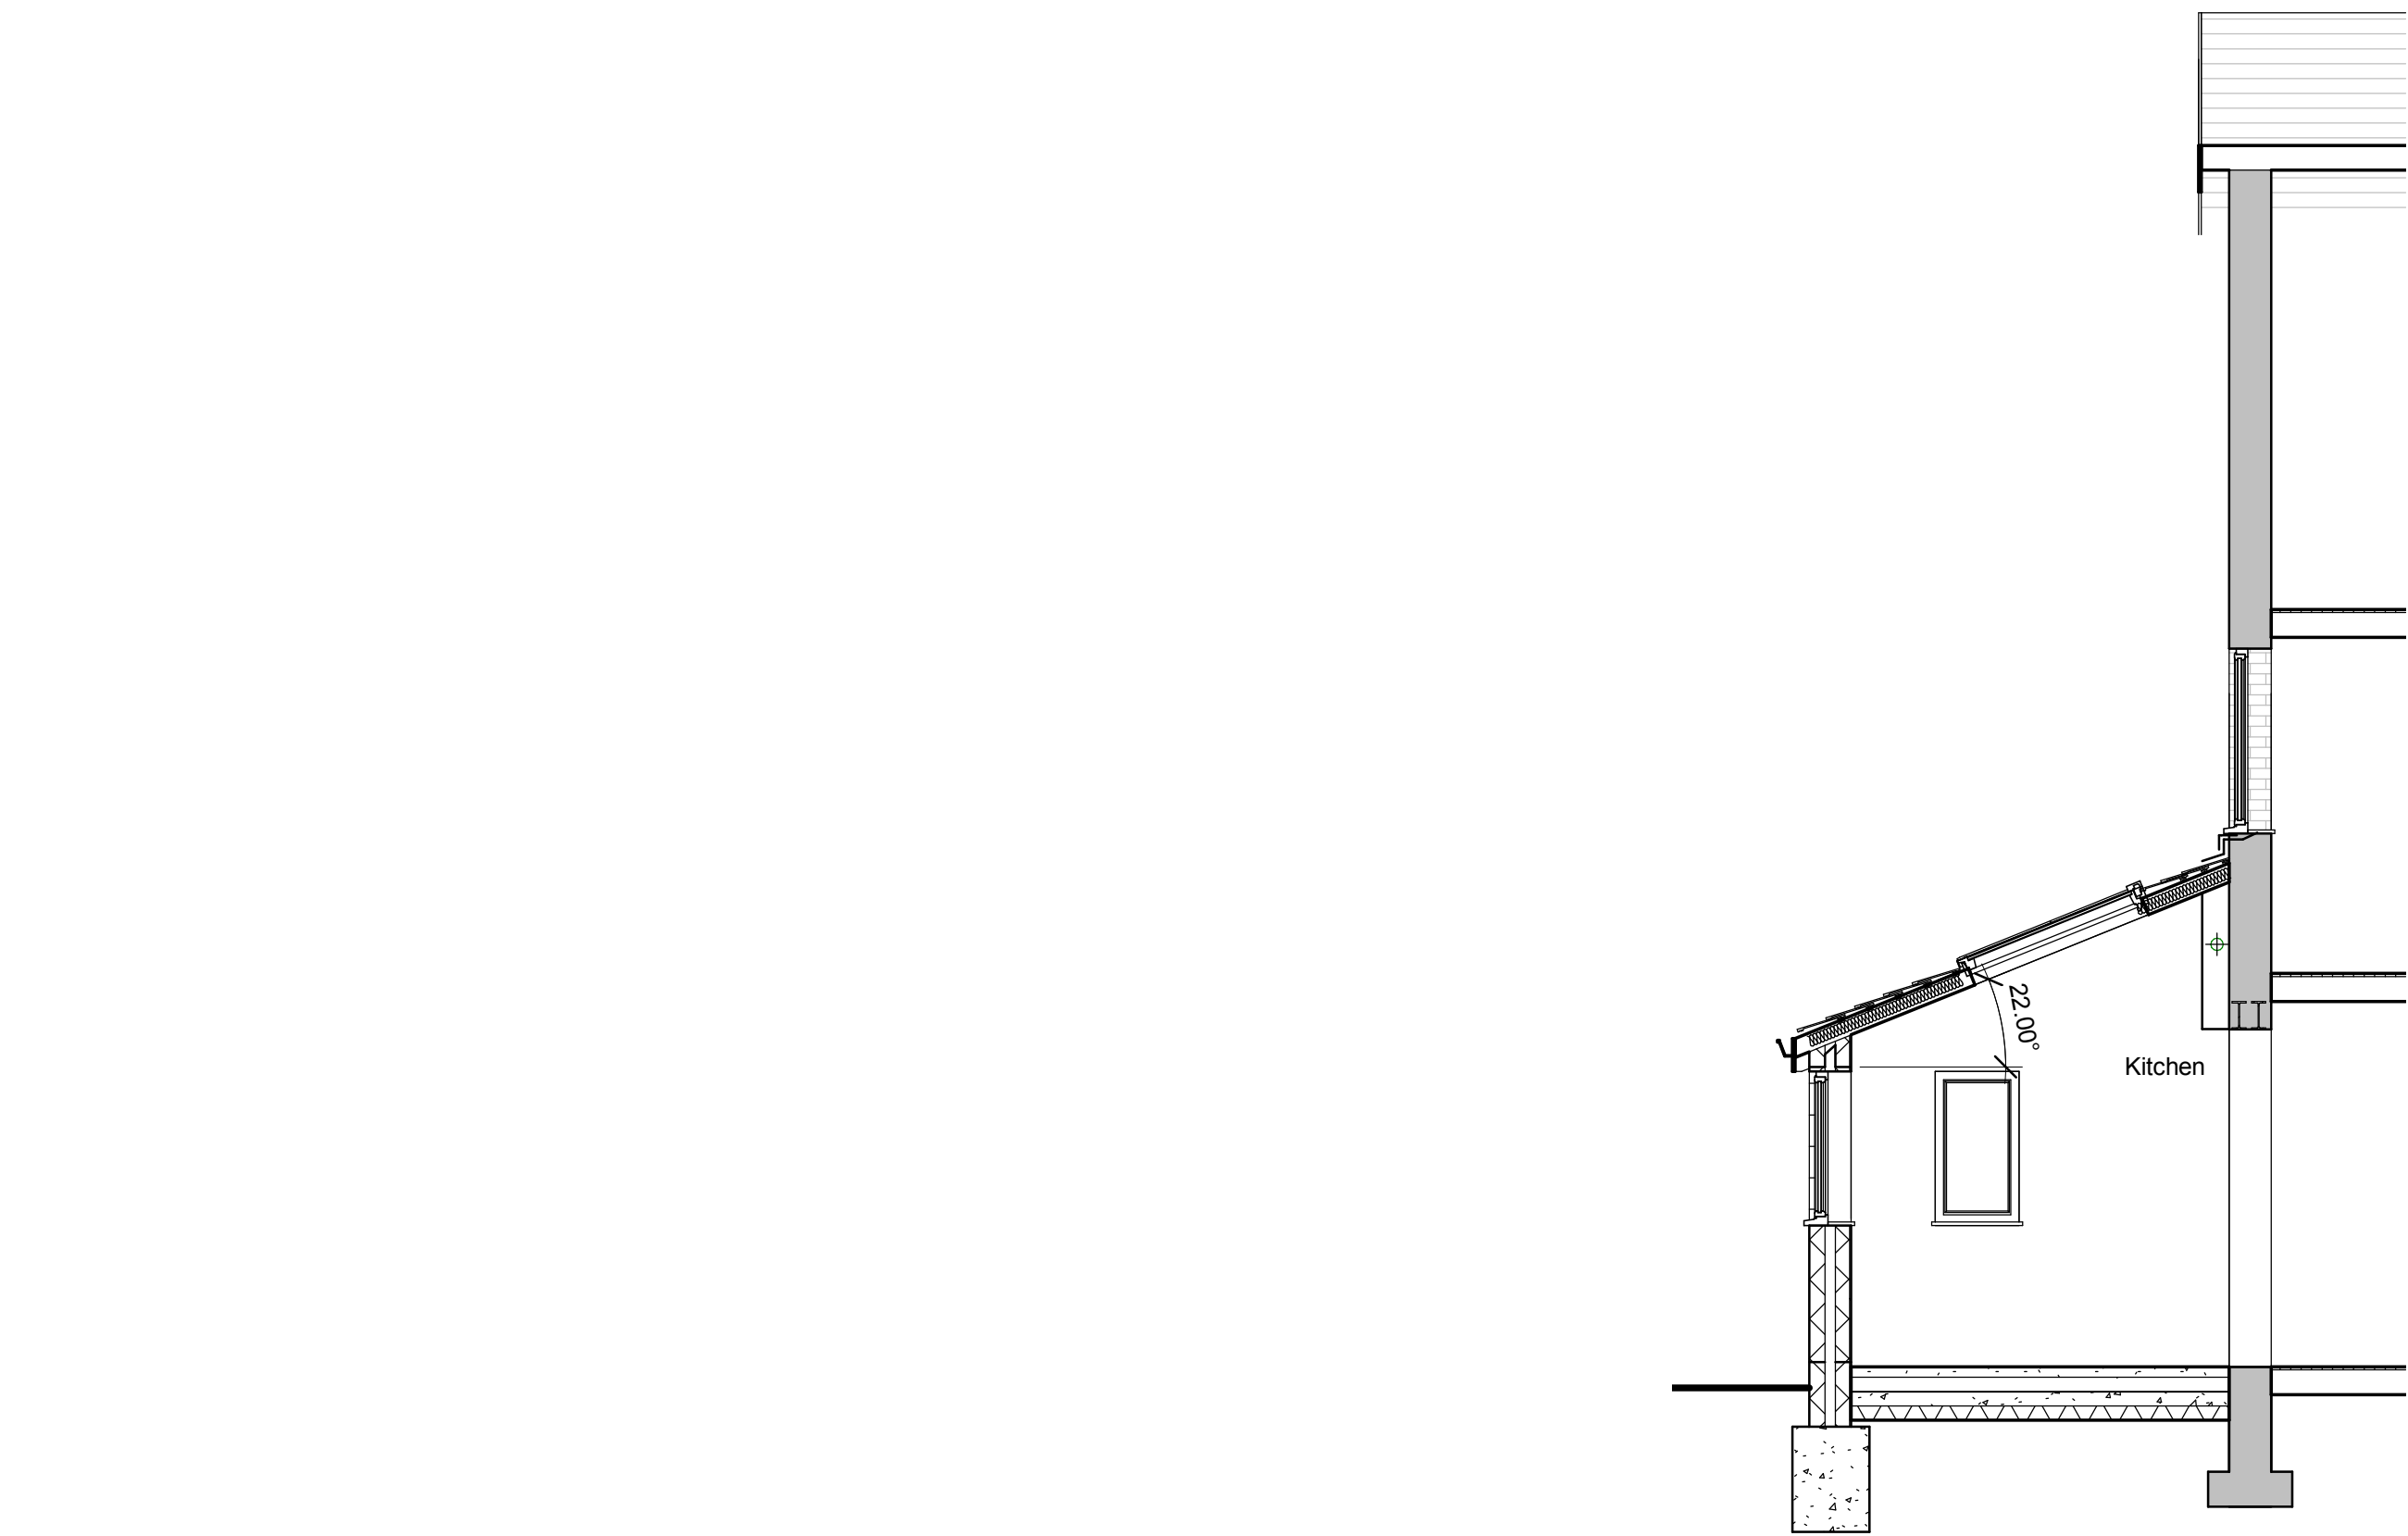


Section Through

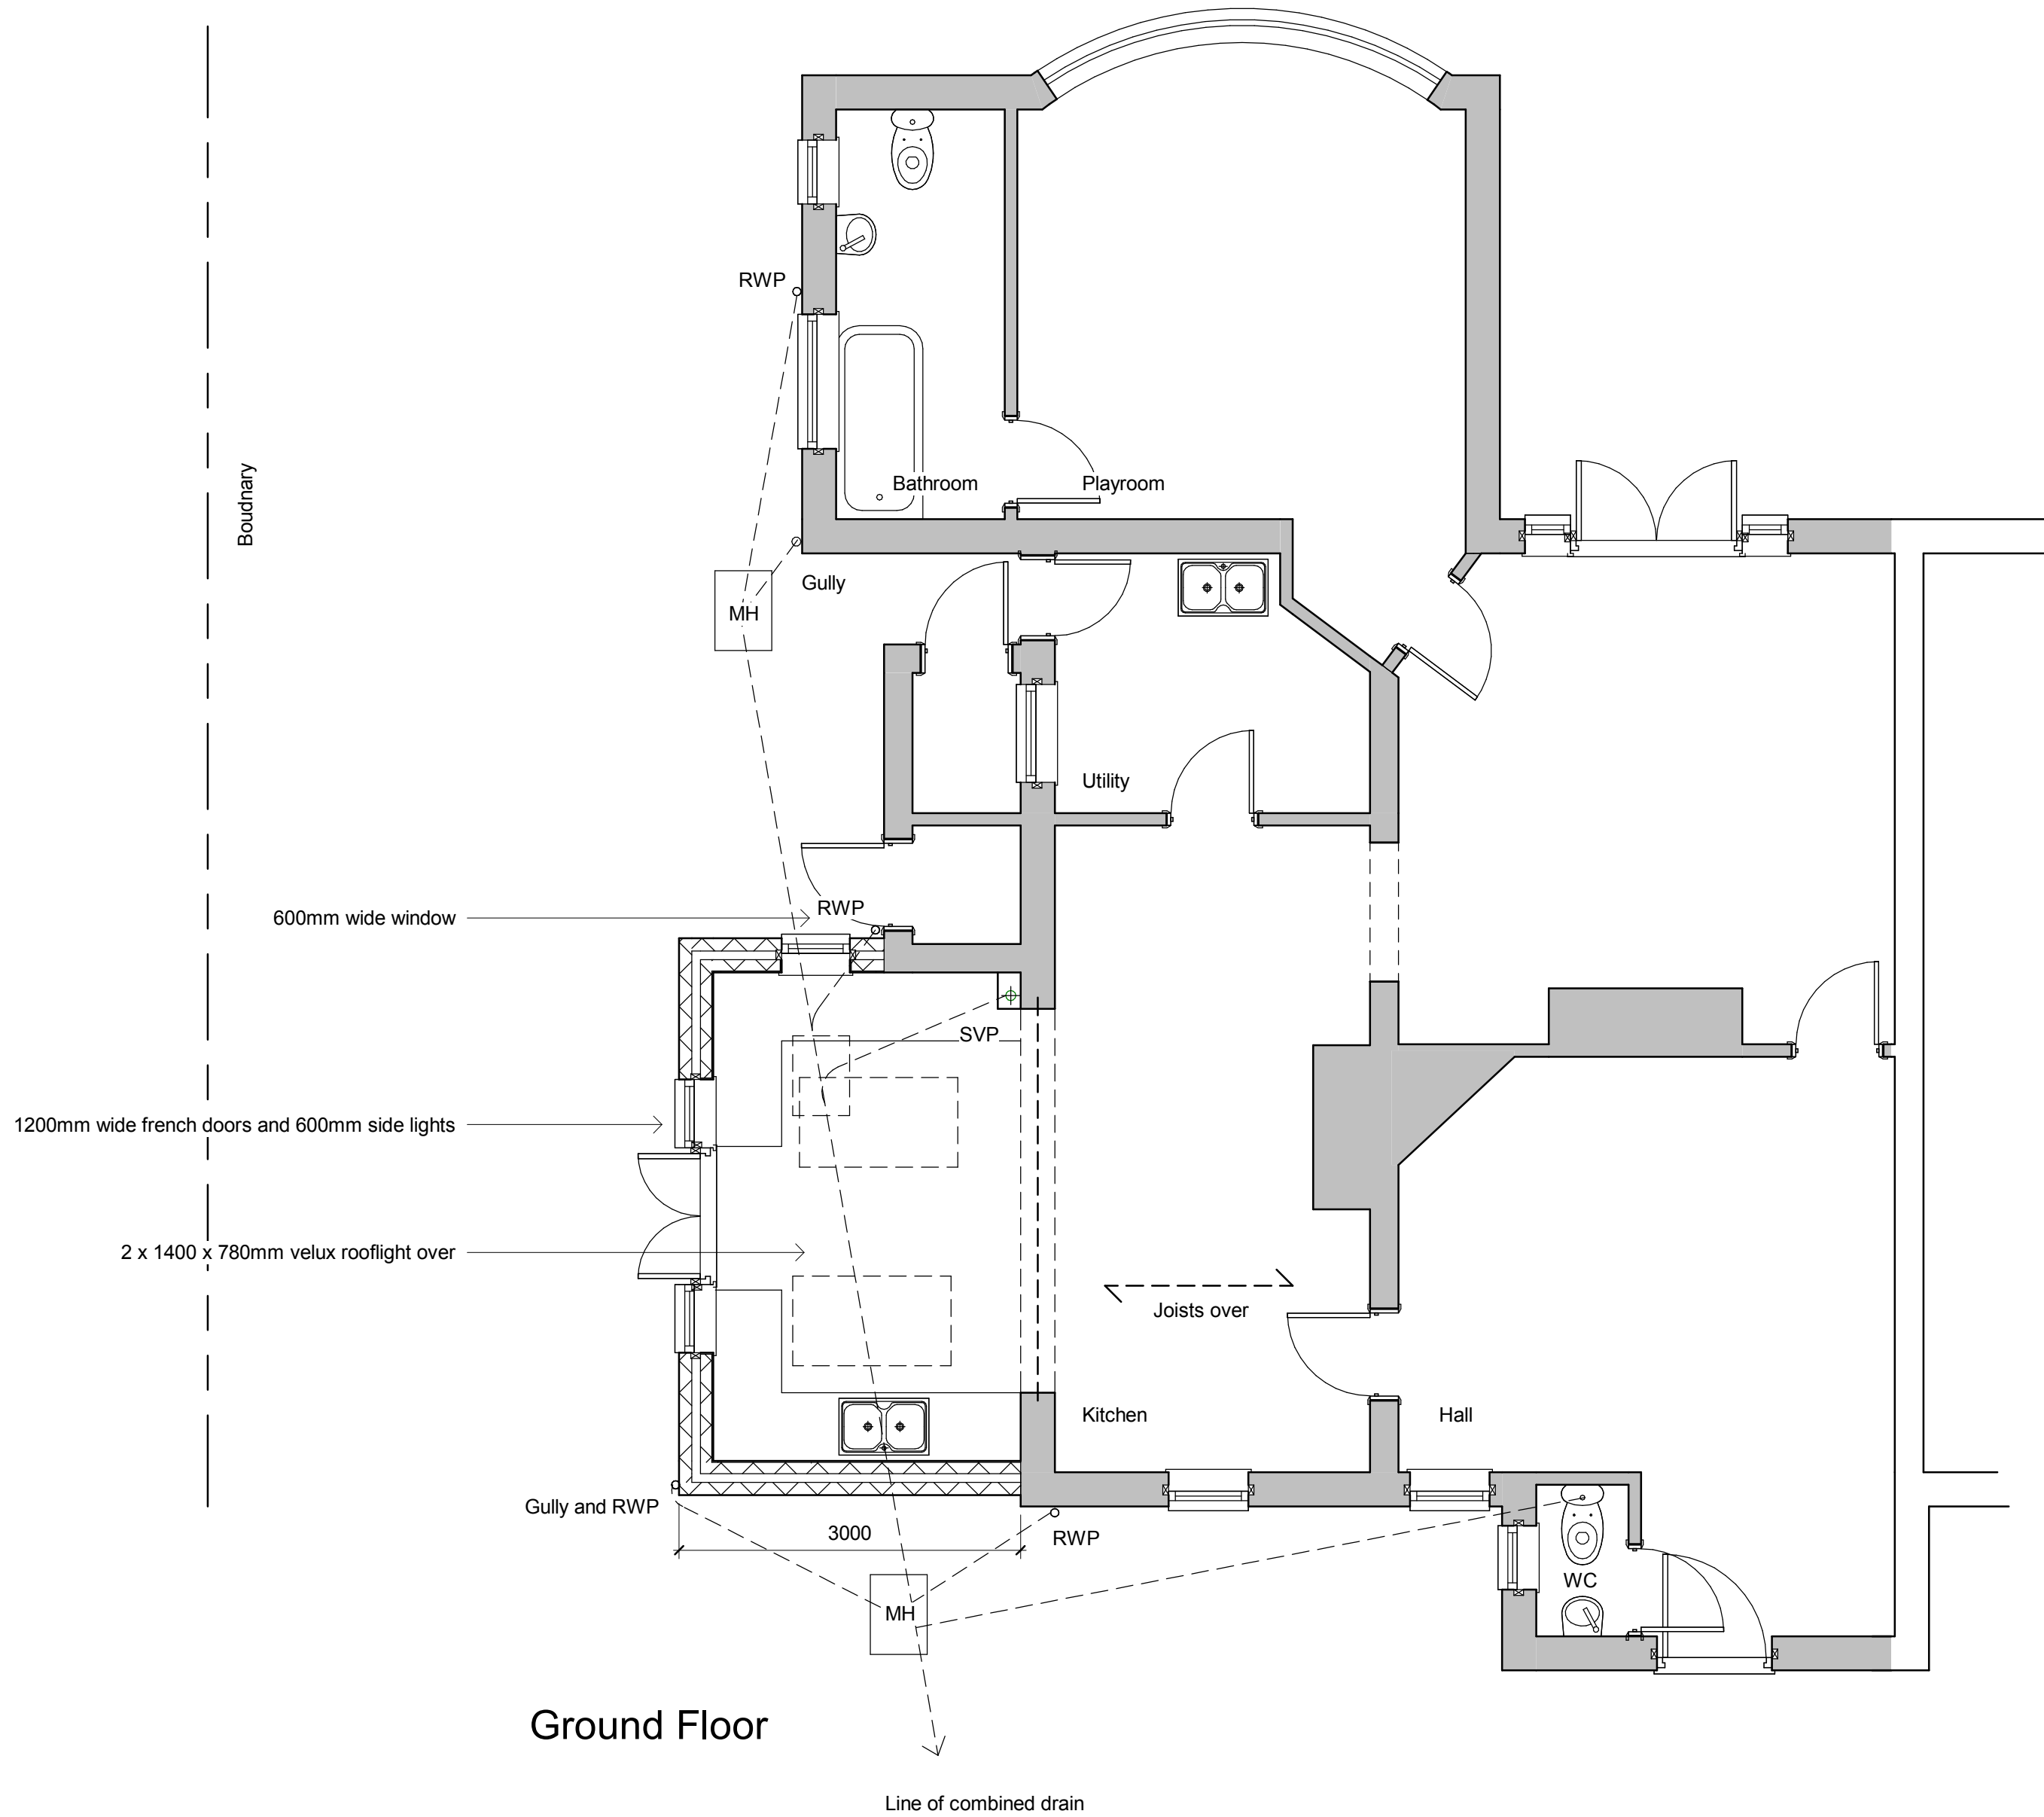

Ground Floor



Side Elevation

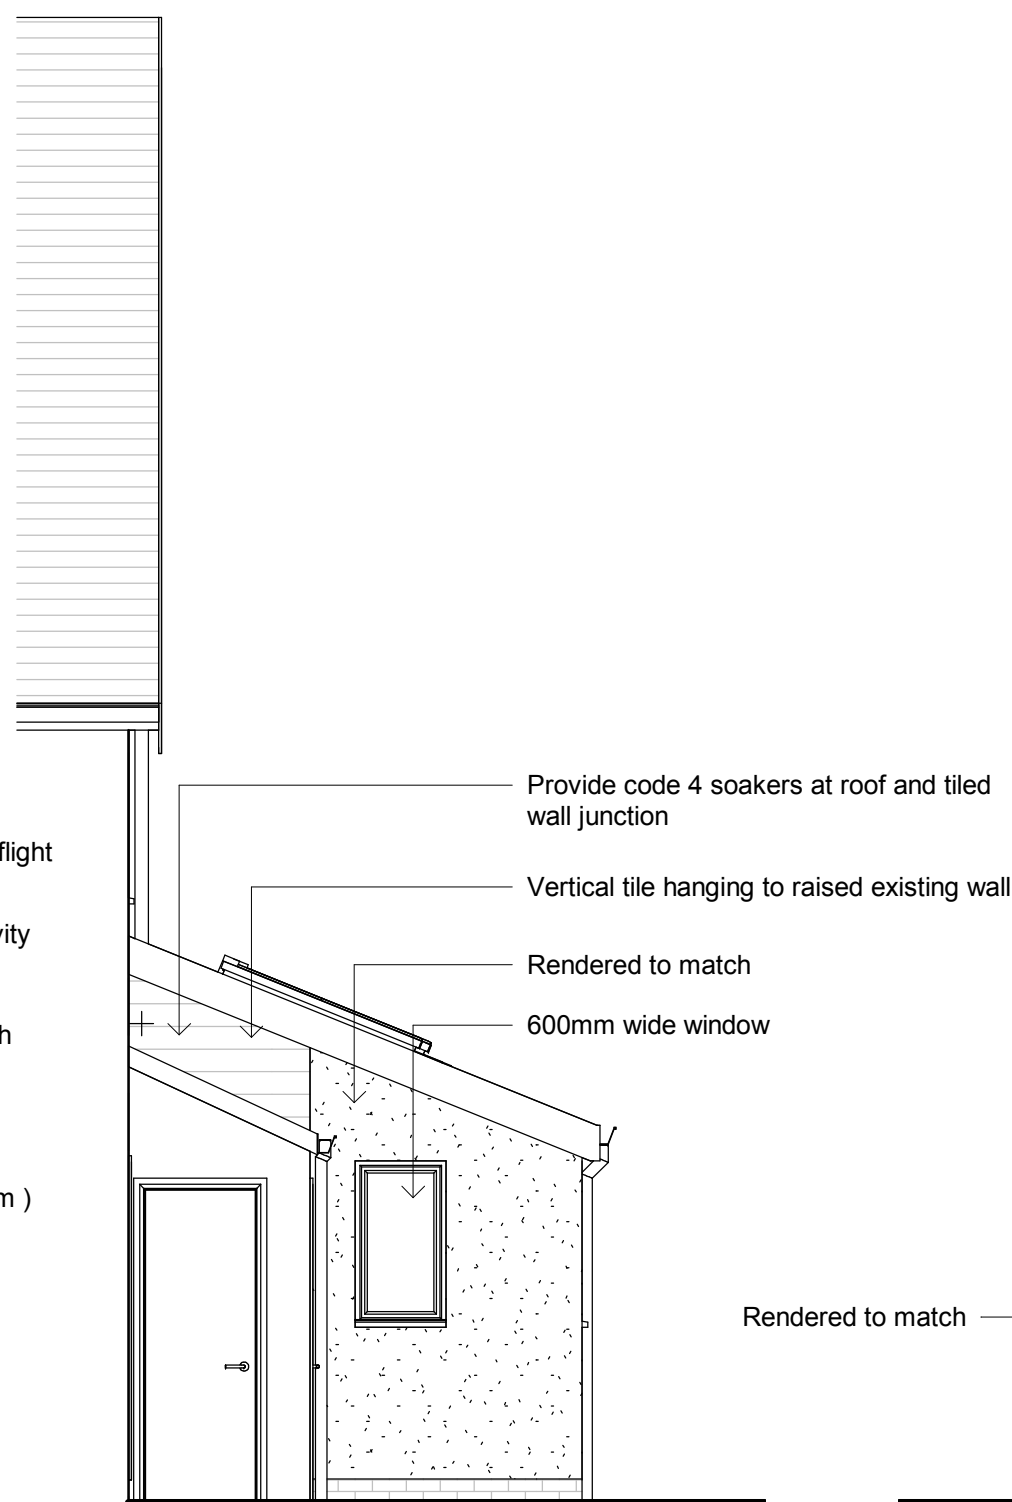

Rear Elevation



Front Elevation

Revisions



A - Septembr 2018

Client revisions

Materials

- Walls - Rendered to match
- Windows and Doors - White PVC
- Roof - Plain Tiles
- Rooflight - Velux

Drawing Number	2018/119	Sheet	1 of 1
----------------	----------	-------	--------

Size	A1	Scale	1:50
------	----	-------	------

Project	Proposed details August 2018
---------	---------------------------------

Job Title	14 Emsworth Road Havant Hampshire PO9 2SS
-----------	--

Do Not scale from this drawing except for planning as photocopies will be subject to distortion
Drawings to be read in conjunction with all other Designers and structural engineers contract drawings and specifications: Any discrepancies must be brought to the attention of the Designer immediately
The contractor must verify all dimensions by site measurement before ordering materials or manufacturing components
Substitute materials and products to those named will be acceptable if proven to be of equal or higher performance and not in conflict with other elements

M.J.Humphrey
Ltd



Mel Humphrey MRICS, MBEng
39 Northease Drive
Hove
East Sussex
BN3 8PQ

Adam Humphrey
9 Racton Road
Emsworth
Hampshire
PO10 7SY

Mel@mjhumphrey.co.uk
07701055182

Adam@mjhumphrey.co.uk
07812419142