




1 PROPOSED GROUND FLOOR PLAN  
Scale: 1:50

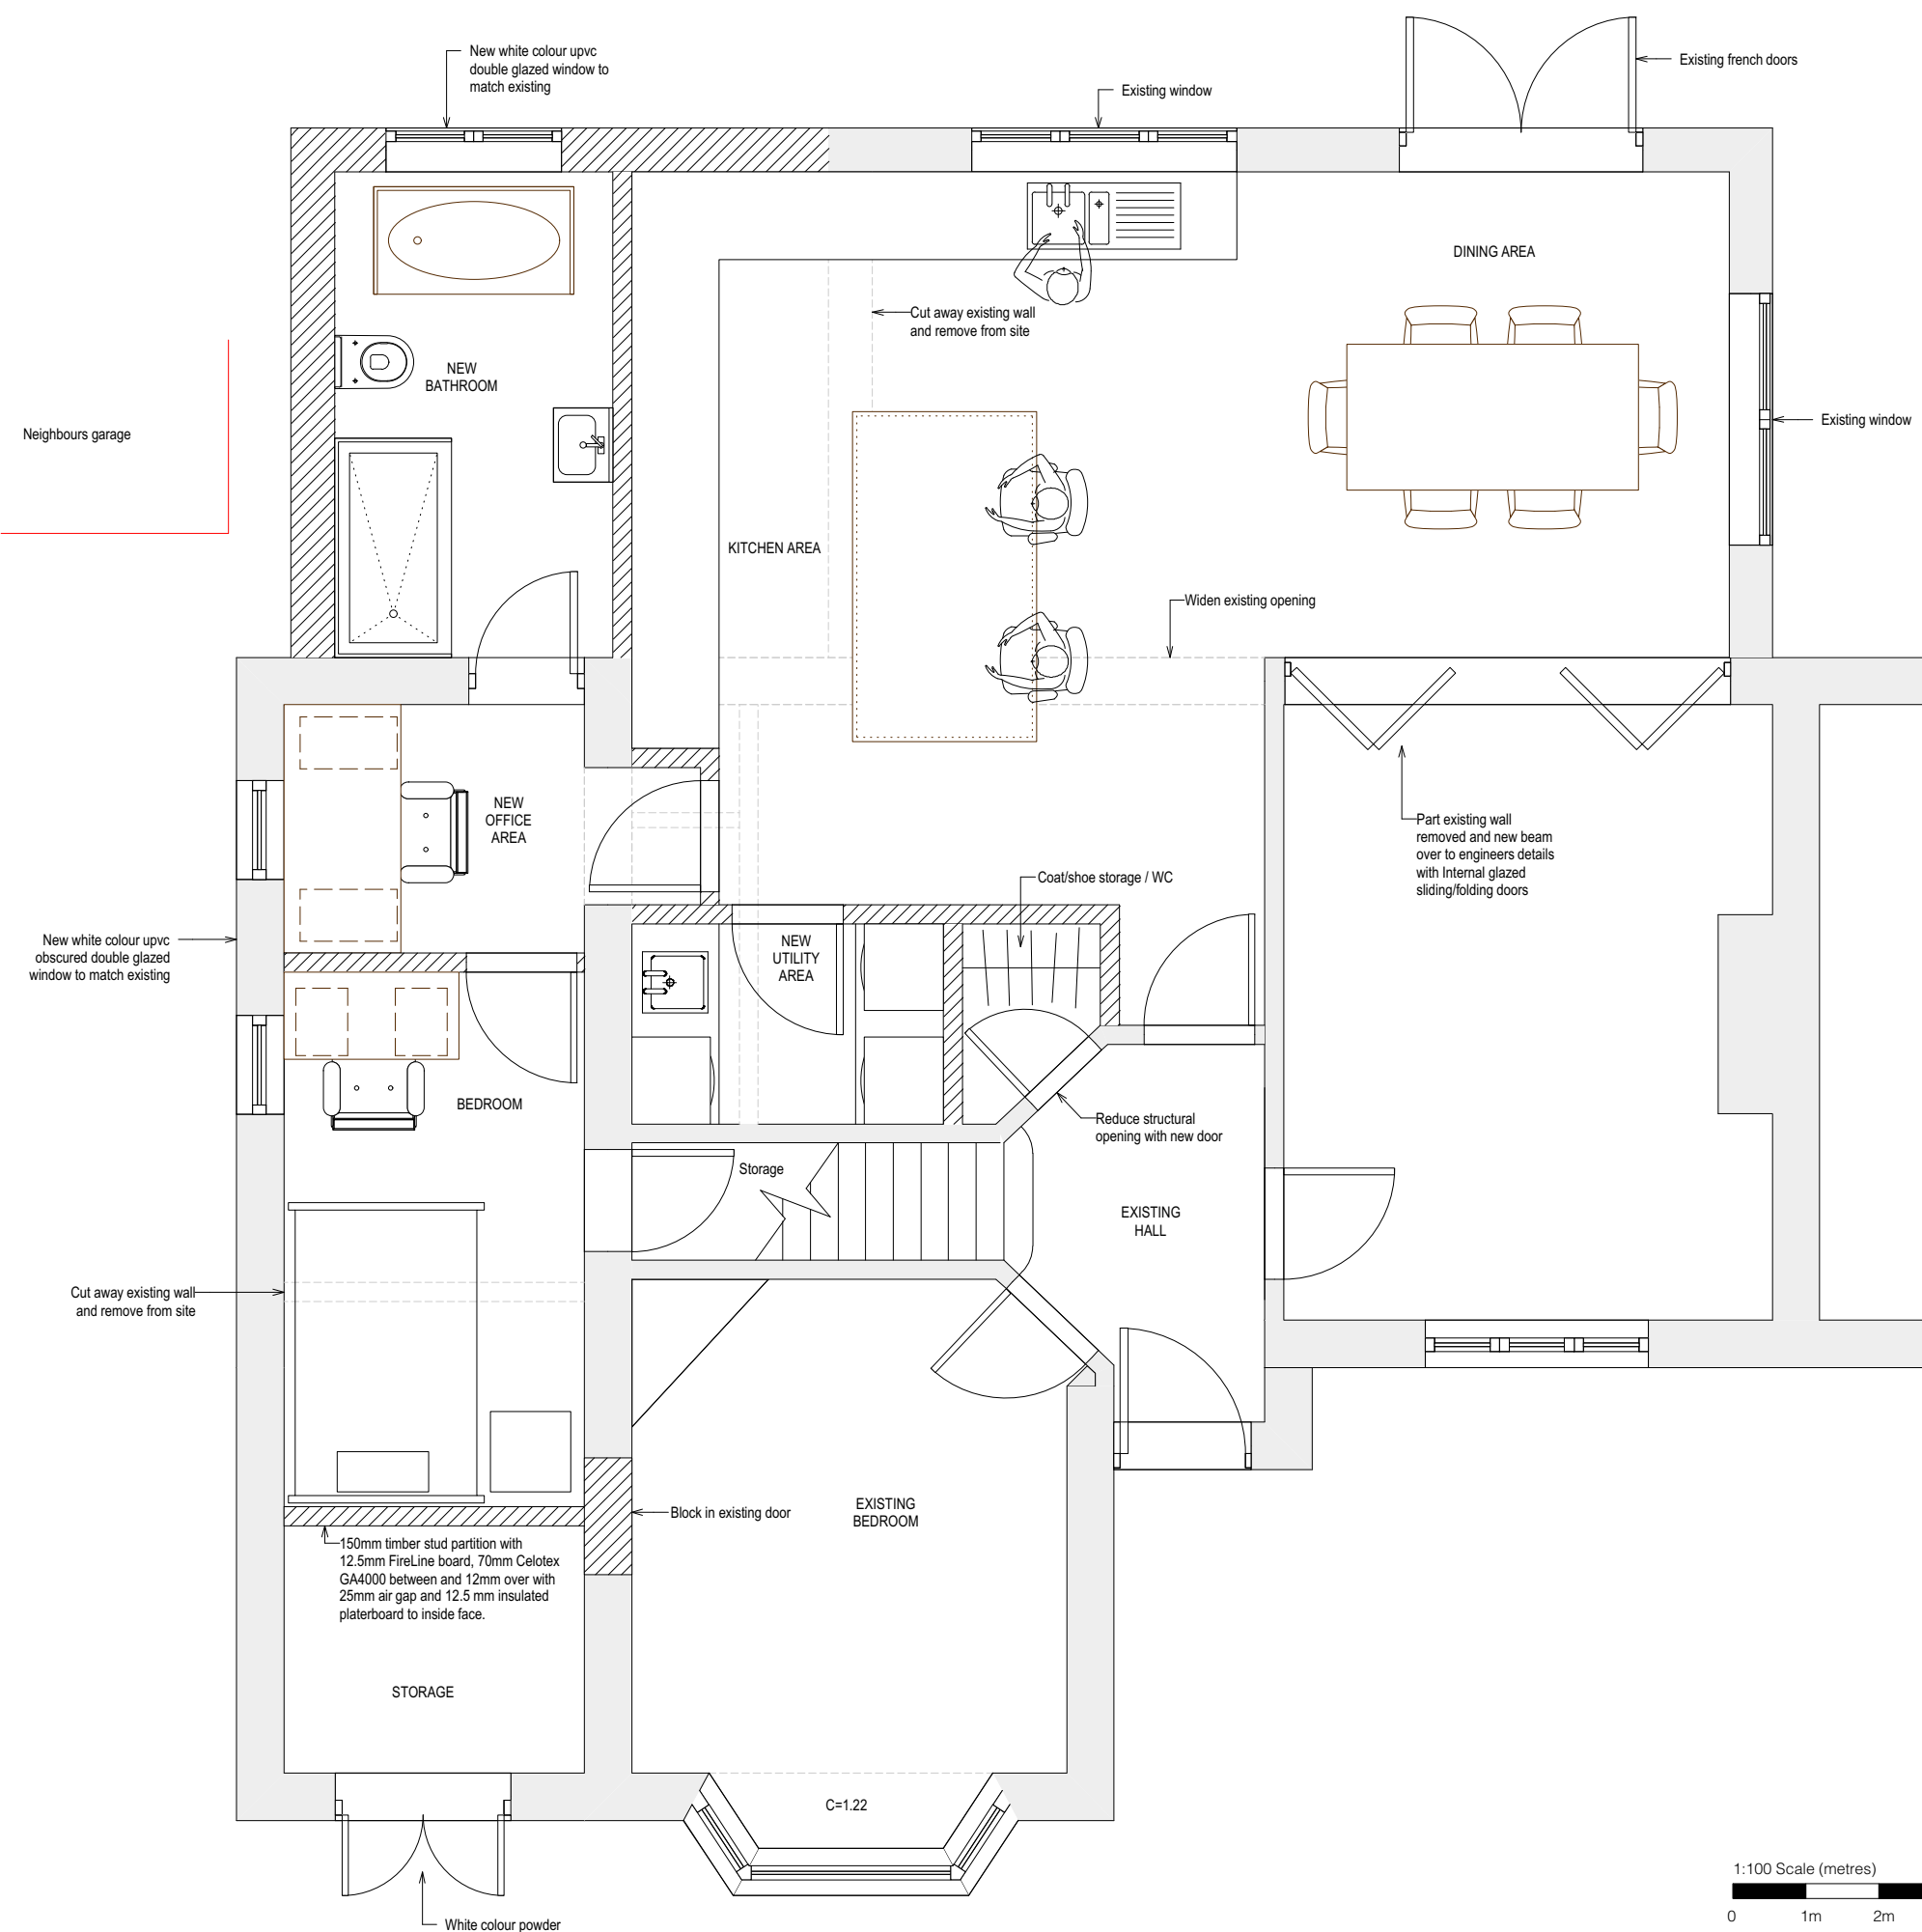

1:50 Scale (metres)  
0 1m 2m 3m 4m 5m

1:50 Scale (metres)  
0 1m 2m 3m 4m 5m


10 PROPOSED 1ST FLOOR PLAN  
Scale: 1:50

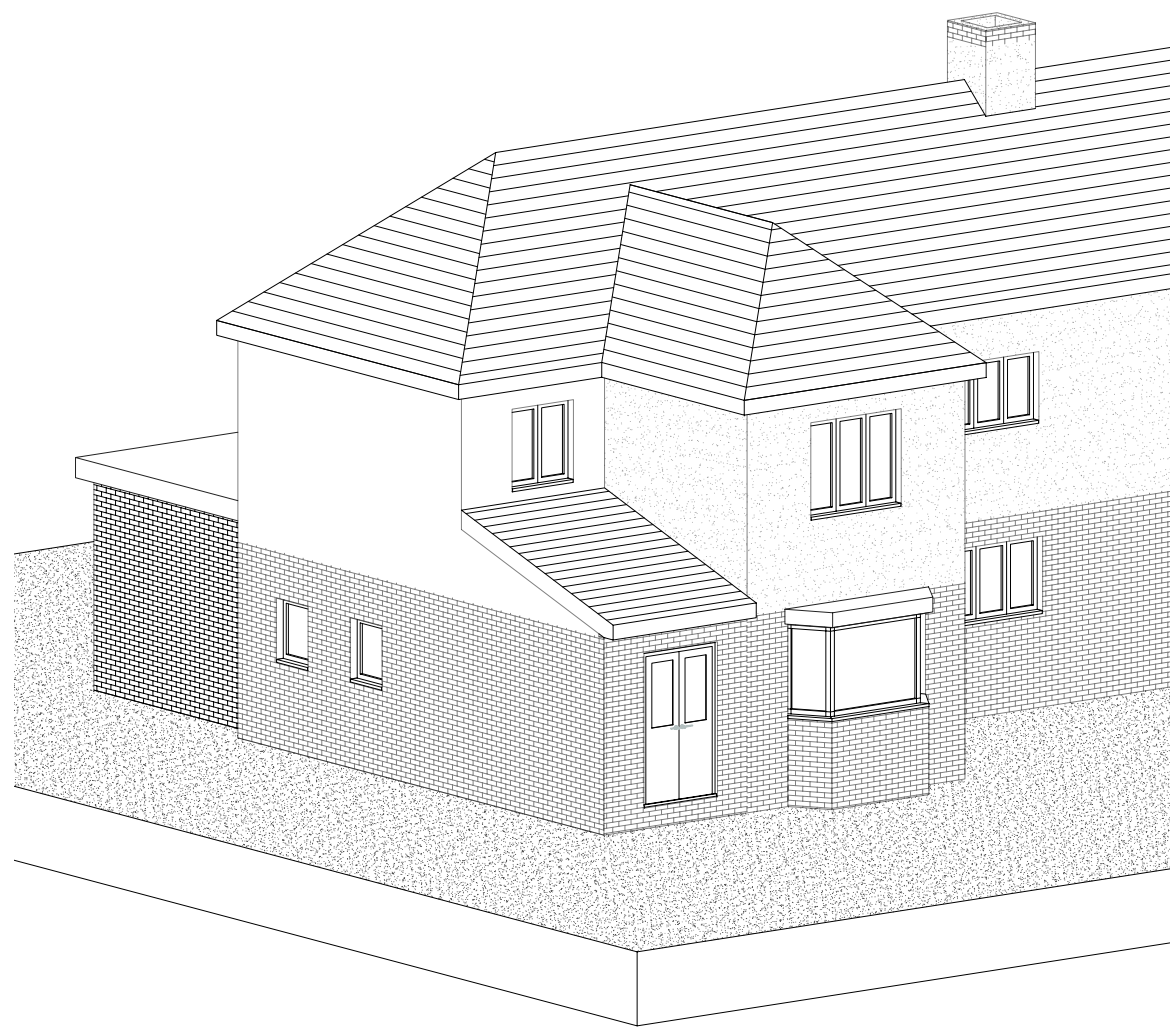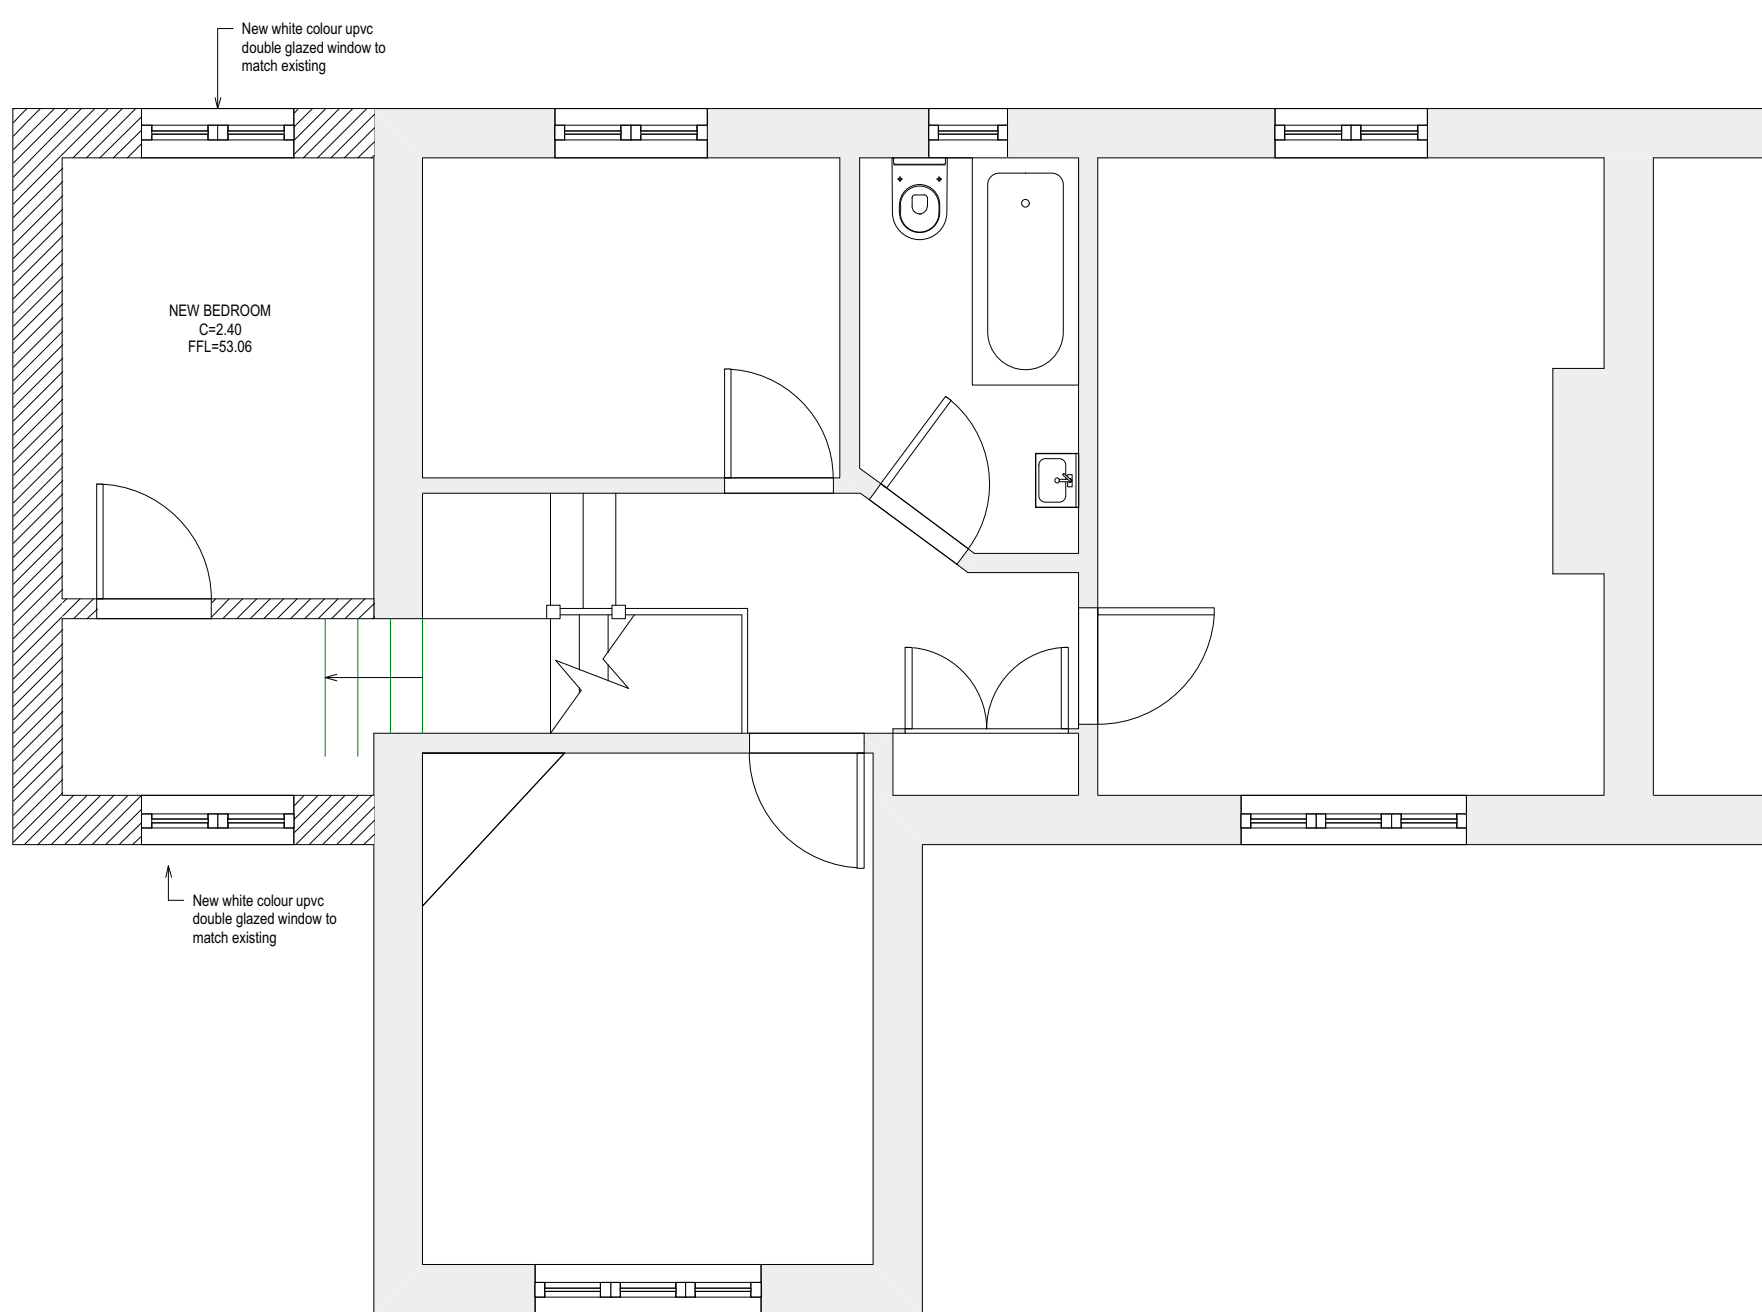


8 EXISTING PERSPECTIVE 2  
Scale: 1:100




3 PROPOSED FRONT ELEVATION  
Scale: 1:100

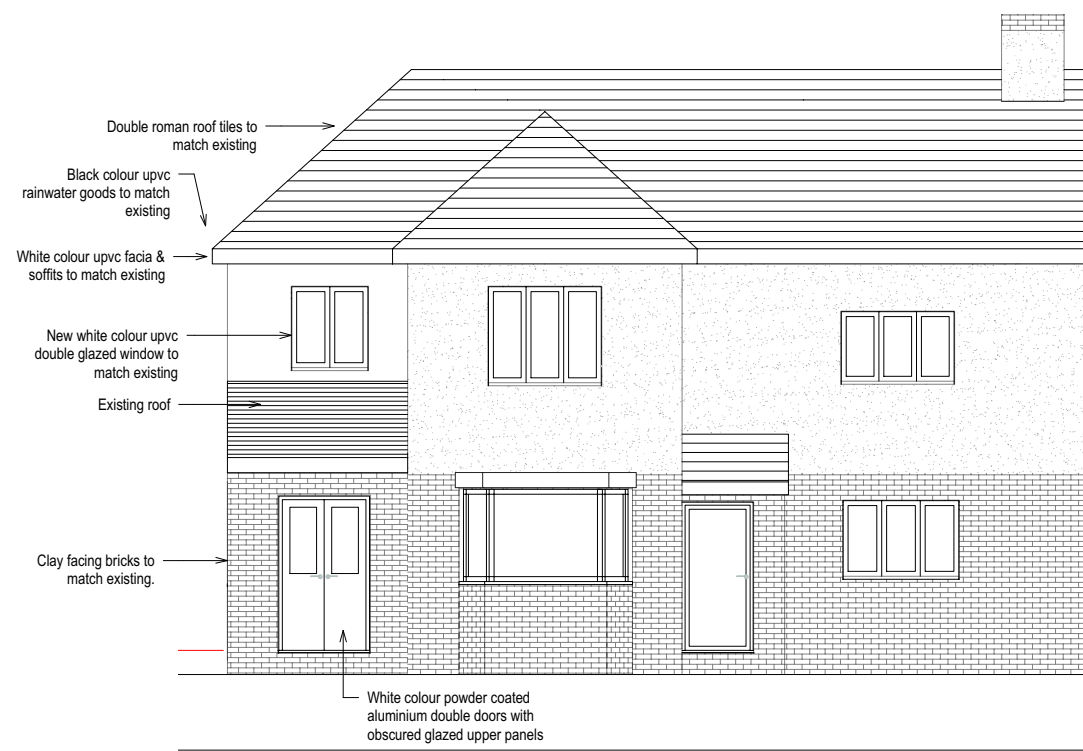


4 PROPOSED SIDE ELEVATION  
Scale: 1:100

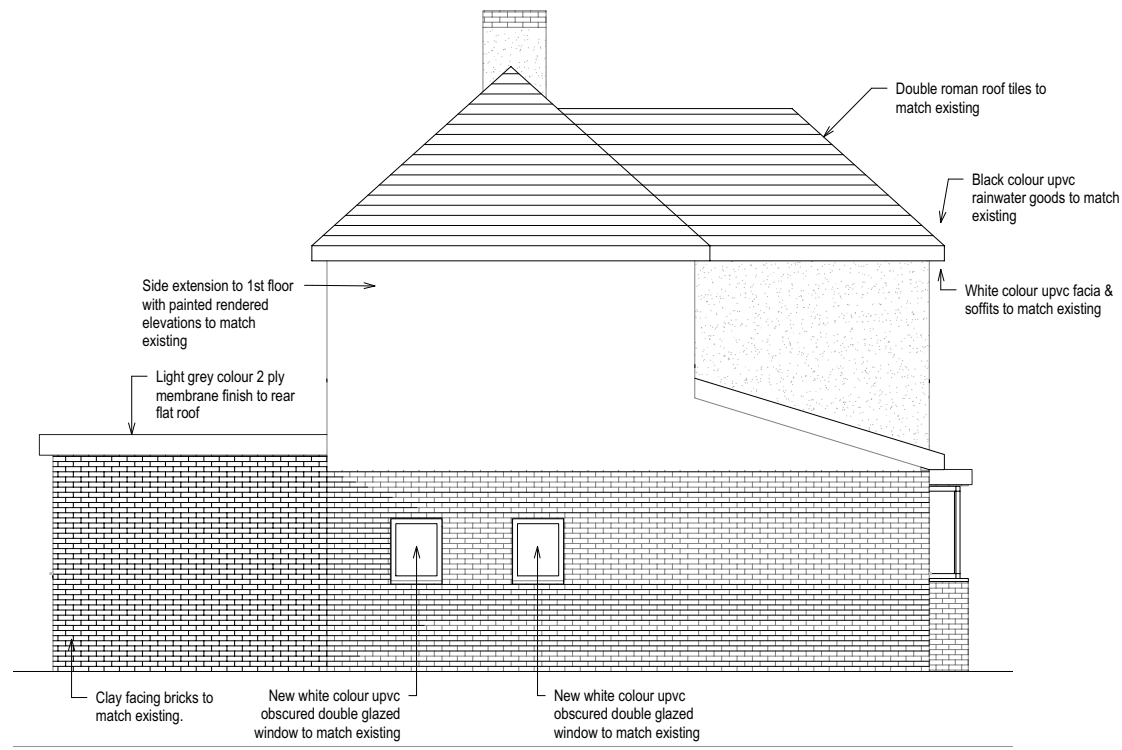

5 PROPOSED REAR ELEVATION  
Scale: 1:100

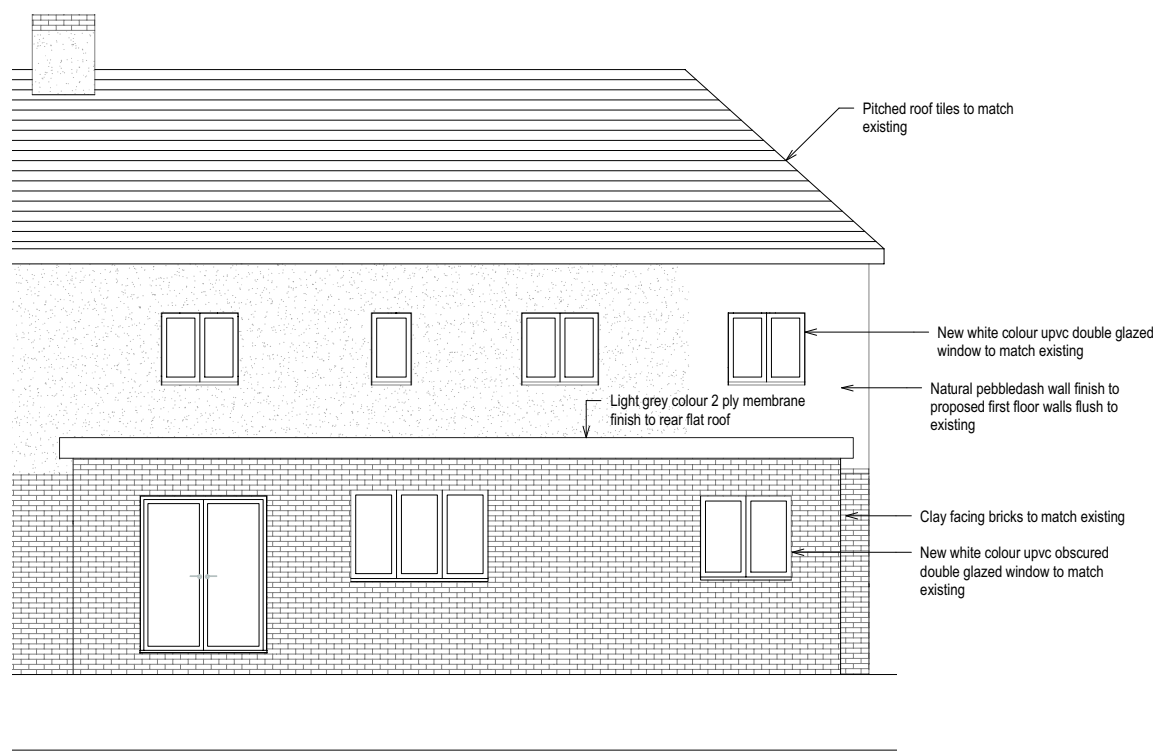

2 PROPOSED ROOF PLAN  
Scale: 1:100

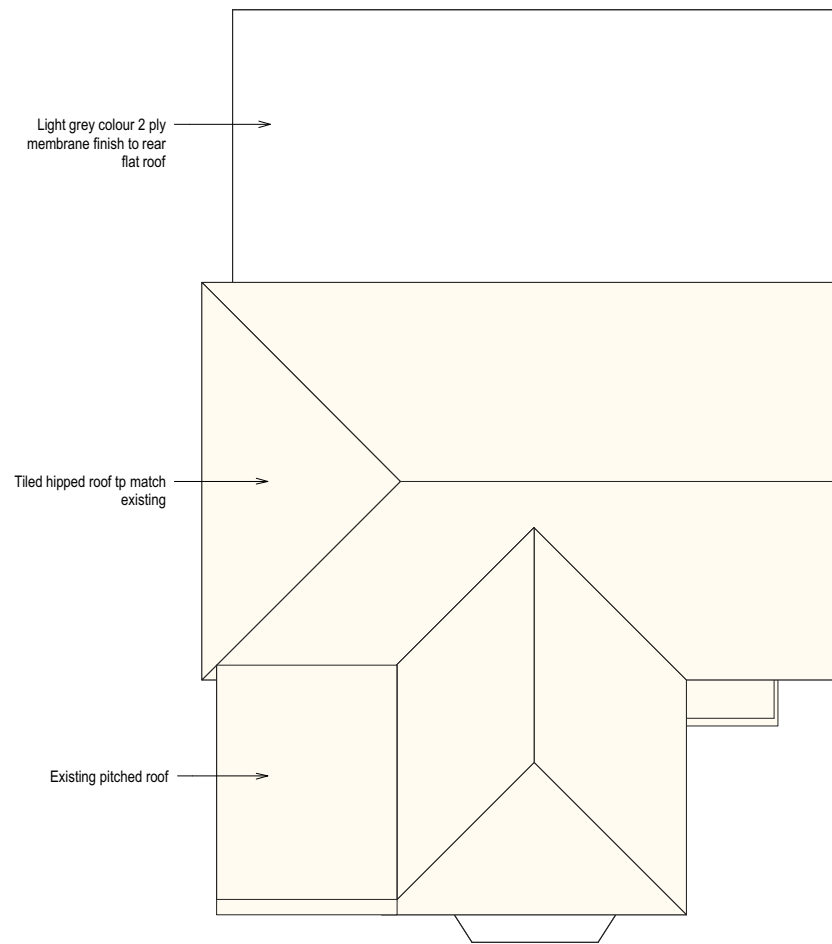

| LEVEL DATA   |                       |      |                             |
|---|-----------------------|------|-----------------------------|
| Levels are based on Temporary Bench Mark (TBM) located on Station A, Value = 50.00m   |                       |      |                             |
| NOTES   |                       |      |                             |
| 1. All dimensions and levels to be checked on site by contractor prior to commencement.   |                       |      |                             |
| 2. This drawing is to be read in conjunction with all relevant consultant's and/or specialist's drawings and documents. Any discrepancies or variations are to be notified to SurveyCloud Ltd before the affected work commences. |                       |      |                             |
| KEY   |                       |      |                             |
| A   | Approximate           | LB   | Liter Bin                   |
| AB   | Air Brick             | LP   | Lamp Post                   |
| AB   | Air Brick             | LTS  | Lighting Bollard            |
| AG   | Arch Crown Height     | LM   | Manhole                     |
| AGG   | Aggregate             | MM   | Marker Post                 |
| AS   | Arch Spring Height    | MP   | Manhole                     |
| Asph   | Asphalt               | MPO  | Manhole                     |
| B   | Bolton                | NP   | Name Plate                  |
| BB   | Bulbha Beacon         | CHI  | Overhead Cable              |
| BH   | Borehole              | CHB  | Overhead Building           |
| Bpw   | Brick Paving          | CHC  | Overhead Electric Cable     |
| BIS   | Brick Wall            | CHT  | Overhead Telecom Cable      |
| BRW   | Brick Wall            | FB   | Post Box                    |
| BS   | Bench Seal            | FM   | Parking Meter               |
| C   | Ceiling Height        | PS   | Post Sign                   |
| Cup   | Ceiling Staircase     | PWL  | Parapet Wall Level          |
| CF   | Fabric Ceiling Height | RB   | Removable Bollard           |
| CH   | Ceiling Hatch         | RE   | Refracting Eye              |
| CL   | Cover Level           | RG   | Road Gully                  |
| CLB   | Cobbles               | RL   | Ridge Level                 |
| Conc   | Concrete              | RPO  | Reflective Post             |
| Cow   | Crazy Paving          | RS   | Road Sign                   |
| Cup   | Cupboard              | RWP  | Rainwater Pipe              |
| CPO   | Concrete Post         | SH   | Window Sill to Head Height  |
| CPS   | Concrete Paving Slabs | SP   | Soil Pipe                   |
| CWT   | Cold Water Tank       | SL   | Structural Steel Level      |
| D   | Depth (metres)        | STN  | Survey Station              |
| DC   | Drainage Channel      | SVP  | Soil Vent Pipe              |
| DH   | Door Head Height      | SWC  | Surface Water IC            |
| GPC   | Grass Paved Course    | TGB  | Telephone Call Box          |
| EL   | Eaves Level           | TFL  | Top Fence Level             |
| EP   | Electric Pole         | TL   | Traffic Light               |
| EP   | Earth Road            | TLB  | Traffic Light Control Box   |
| FB   | Fixed Bollard         | Trac | Tarmac                      |
| FFL   | Finished Floor Level  | TP   | Telegraph Pole              |
| FL   | Free Hydrant          | TPR  | Traffic Pole                |
| FL   | Flood Light           | TRP  | Tram Post                   |
| FP   | Flag Pole             | TWL  | Top Wall Level              |
| FPO   | Fence Post            | U    | Unknown                     |
| FRL   | Flat Roof Level       | UB   | Underside of Beam Height    |
| FWC   | Foul Water IC         | UBC  | Underside of Beam Height    |
| G   | Gully                 | UD   | Underside of Ducting Height |
| GM   | Gas Meter             | UP   | Underside of Pipe Height    |
| GP   | Gas Pipe              | US   | Underside                   |
| GPO   | Gate Post             | UTL  | Unable to Lift              |
| H   | Height (metres)       | VP   | Vent Pipe                   |
| HB   | Hinged Bollard        | WAC  | Window Arch Crown Height    |
| HWC   | Hot Water Cylinder    | WAS  | Window Arch Spring Height   |
| IC   | Inspection Cover      | WH   | Window Head Height          |
| ID   | Invert Depth          | WL   | Water Level                 |
| I   | Invert Level          | WM   | Water Meter                 |
| JB   | Junction Box          | WP   | Water Pipe                  |
| KIS   | Kerb Inlet Gully      | WS   | Window Sill Height          |
| L   | Level                 | WSV  | Water Stop Valve            |

STATION SCHEDULE

|       |         |          |        |
|-------|---------|----------|--------|
| STN A | 500.000 | 1000.000 | 50.000 |
| STN B | 500.000 | 1015.760 | 49.994 |
| STN C | 499.214 | 987.873  | 49.817 |
| STN D | 494.484 | 1024.850 | 9.902  |