


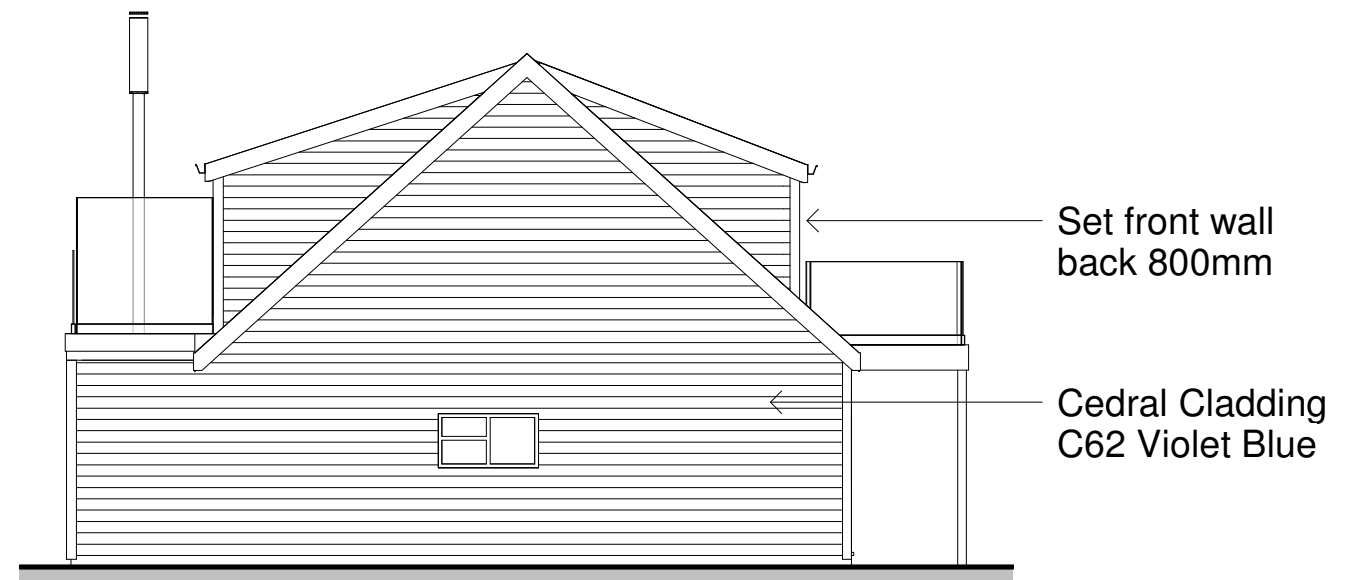

Proposed East Elevation
1 : 100




Proposed South Elevation
1 : 100



Proposed West Elevation
1 : 100



Proposed North Elevation
1 : 100

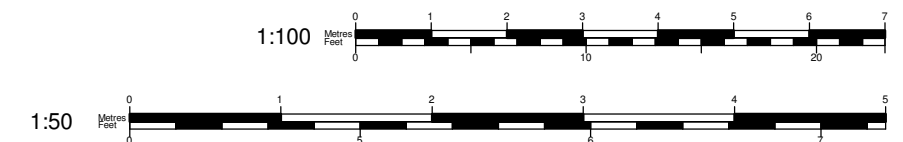

www.yourhomeplans.co.uk



Tel: 0800 6127 664 Your Home Plans

These drawings are for approval purposes. Materials and products should not be ordered based on scaling from drawings as errors may occur along existing building lines. All measurements and supporting elements are to be checked on site. Refer to Your Home Plans if any differences are found.

J Ndupuechi
19 Chichester Avenue
Hayling Island
Hampshire
PO11 9EZ

Proposed Elevations

Project number	19CHI-17	A102
Date	19th February 2018	
Drawn by	JG	
Checked by	Checker	Scale 1 : 100