



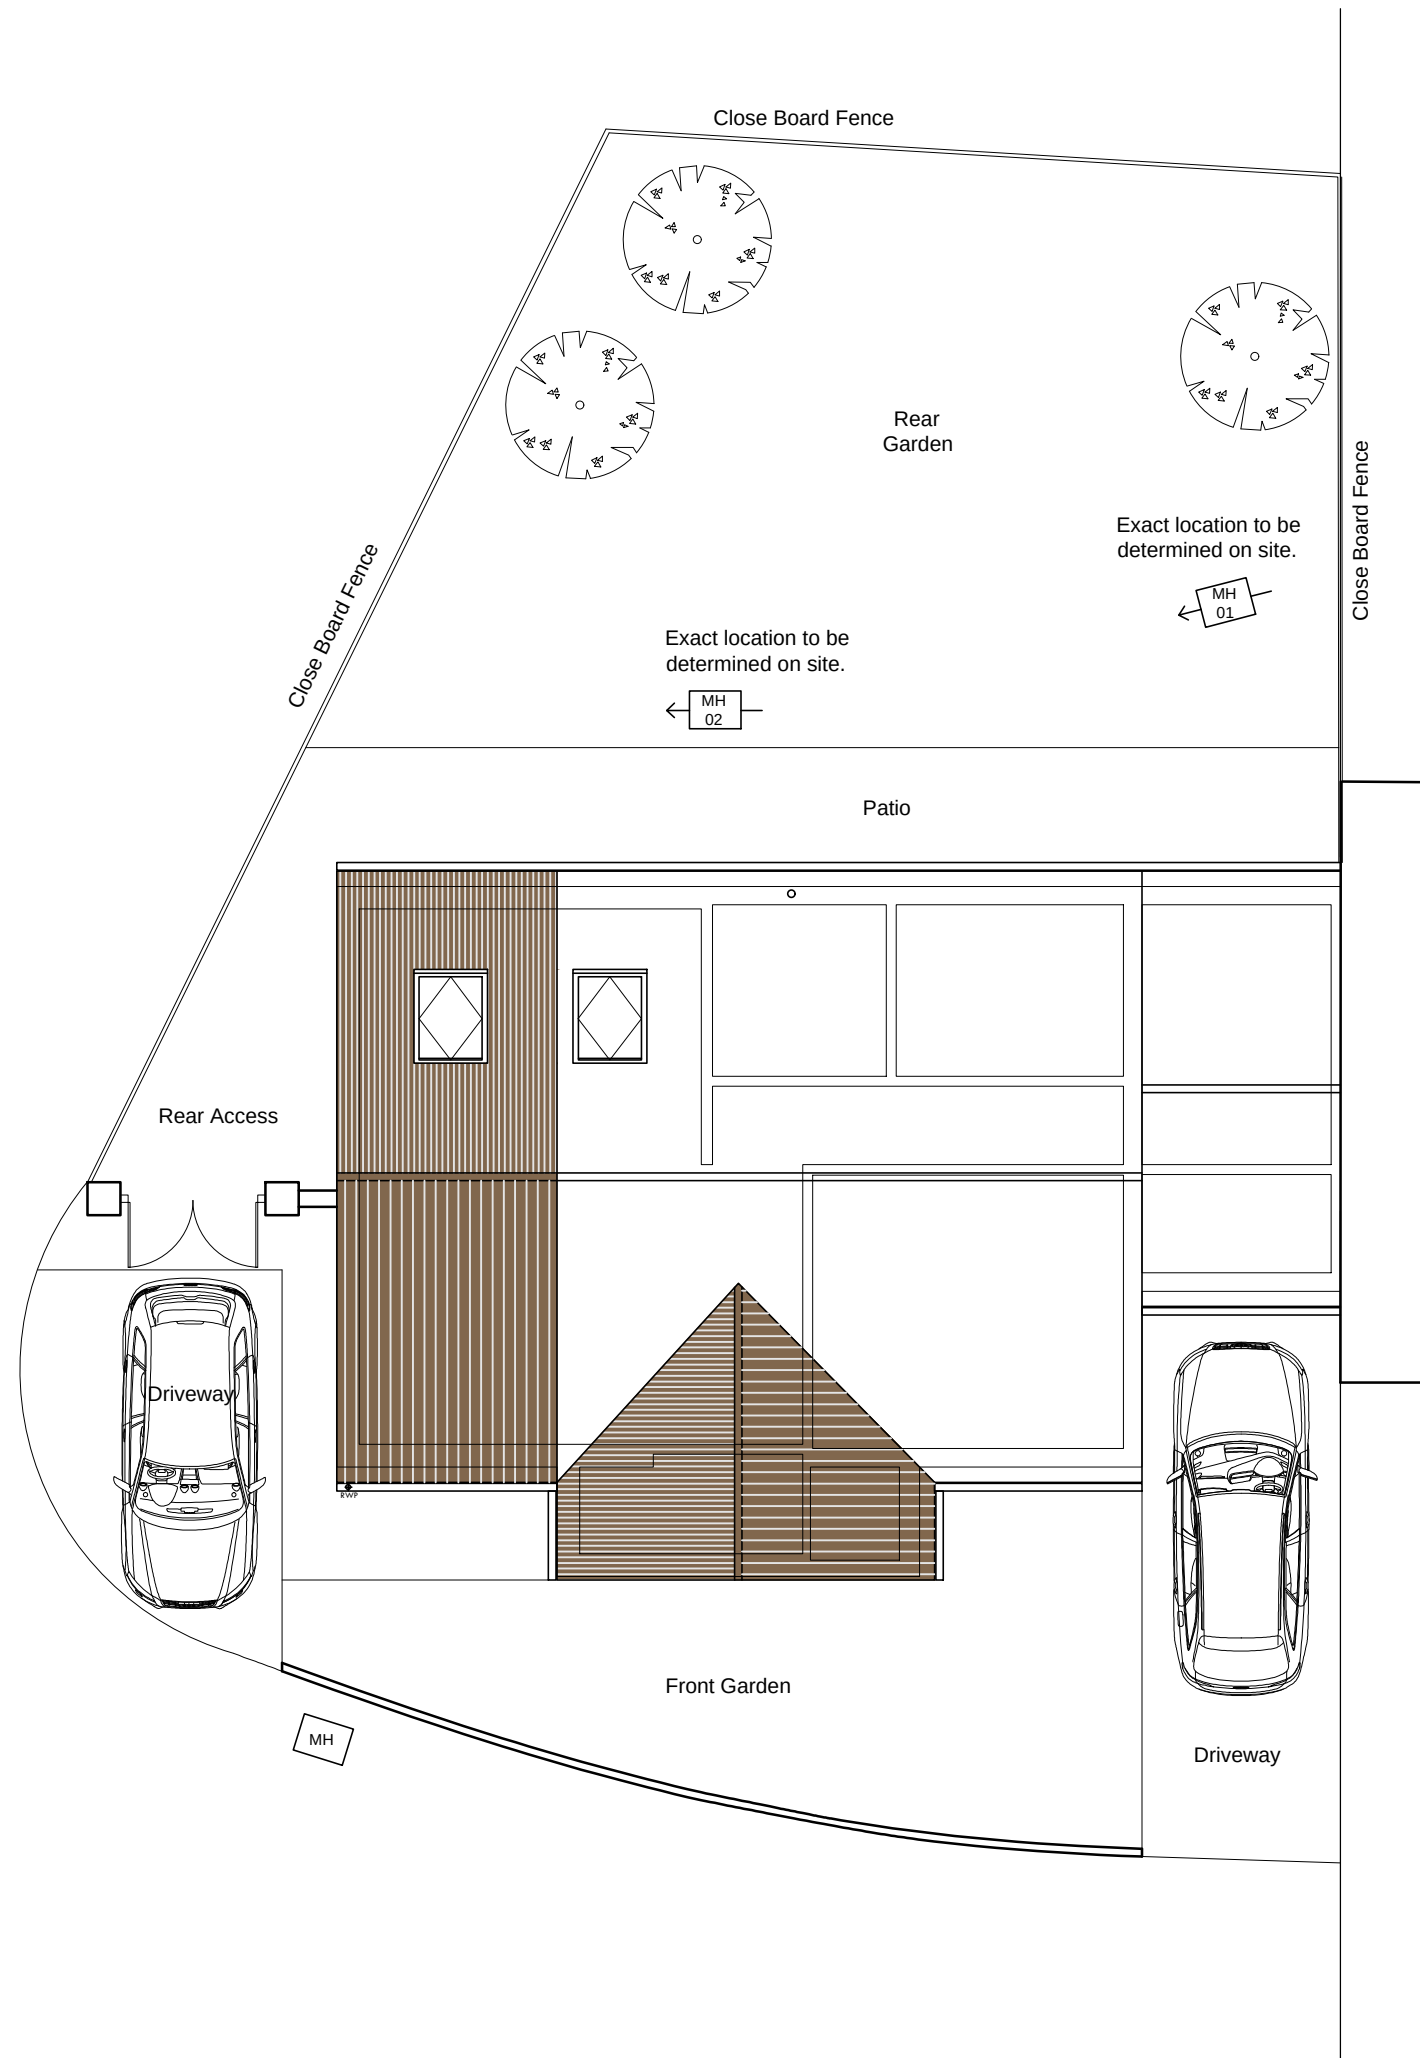

BLOCK PLAN

Scale: 1:100

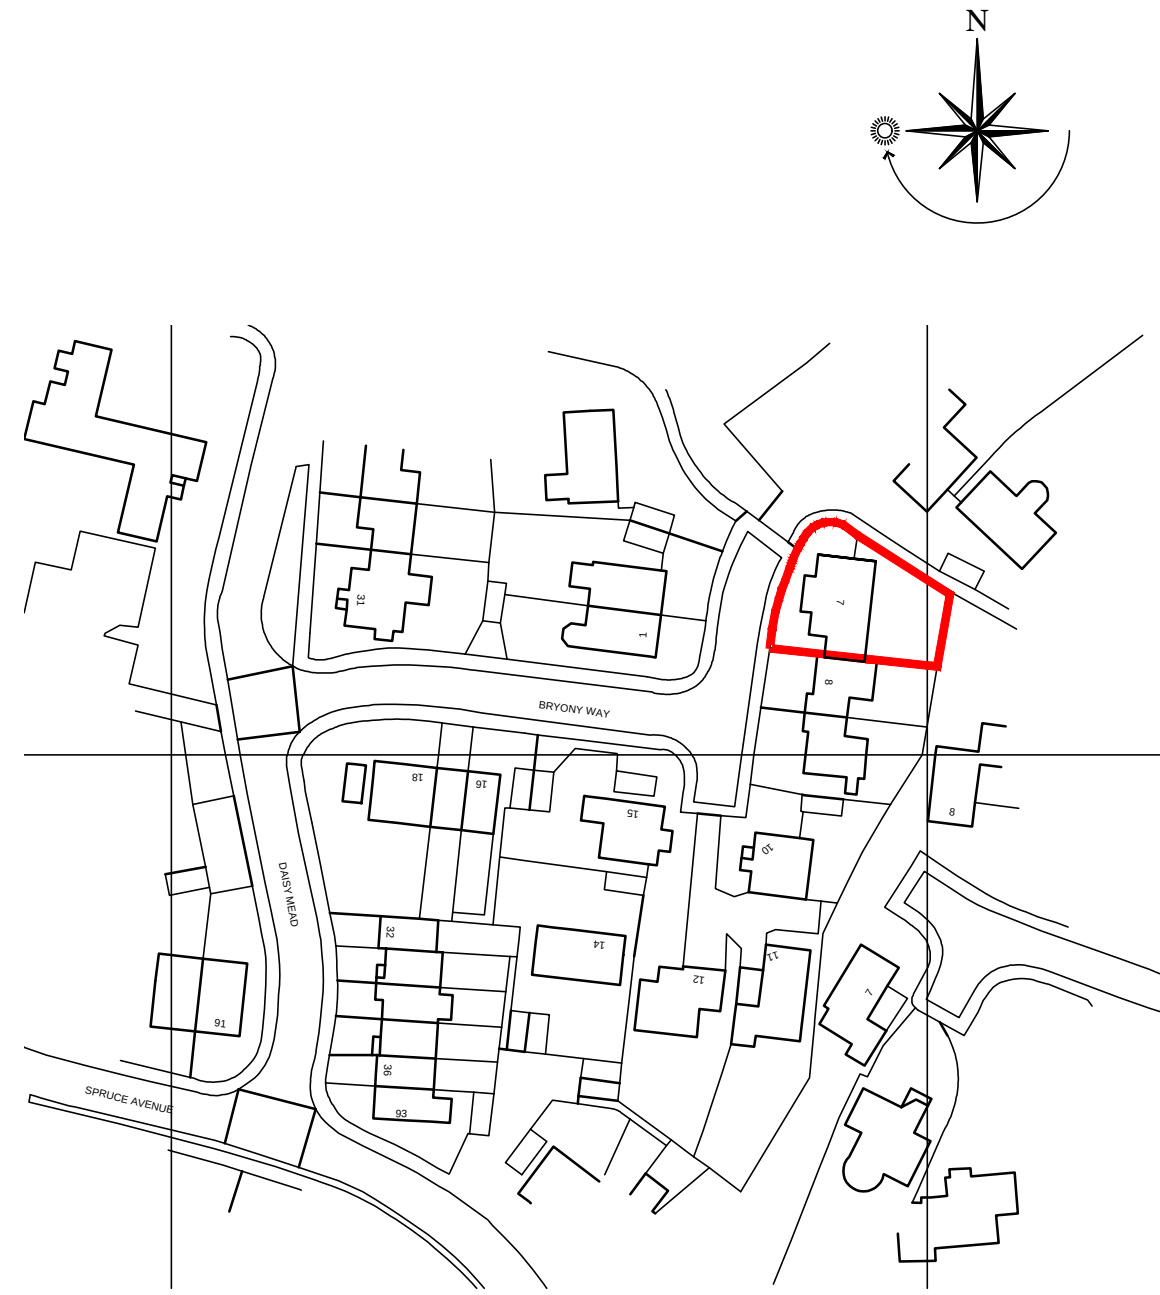

SITE LOCATION PLAN

Scale 1:1000

rev	date	by	description

PLANNING ISSUE

DANIEL FENN ACIAT
ARCHITECTURAL CONSULTANT
07900240630 - DGFENN@GOGLEMAIL.COM

CLIENT:
Tom Croome & Katie Hewitt

PROJECT:
**7 Bryony Way
Waterlooville
Hampshire. PO7 8HQ**

PLAN TITLE:
**Site Plan & Block Plan
as Proposed**

SCALE:
1:00 / 1:1000

DATE:
January 2018

DRAWING NO:
P-002

DRAWN BY:
DF

REVISIONS:
-

