



SCHEDULE OF ACCOMMODATION			
UNIT	BEDS	SQM	SQFT
1	2	57.1	614
2	2	57.1	614
3	2	57.1	614
4	2	57.1	614
5	2	57.1	614
6	2	57.1	614
7	2	57.1	614
8	2	57.1	614
9	1	47	505
10	1	40.7	437
11	2	51.2	550
12	2	57.1	614
13	2	57.1	614
14	2	57.1	614
15	2	57.1	614
16	2	57.1	614
17	2	57.1	614
18	2	57.1	614
19	2	57.1	614
20	1	47	505
21	1	40.7	437
22	2	51.2	550
23	2	57.1	614
24	2	57.1	614
25	2	47.8	514
26	1	38.1	409
27	2	57.1	614
28	2	57.1	614
29	2	57.1	614
30	2	57.1	614
31	1	46.9	504
TOTAL AREA		1680	18076
GROSS INTERNAL AREA		2192.7	23593

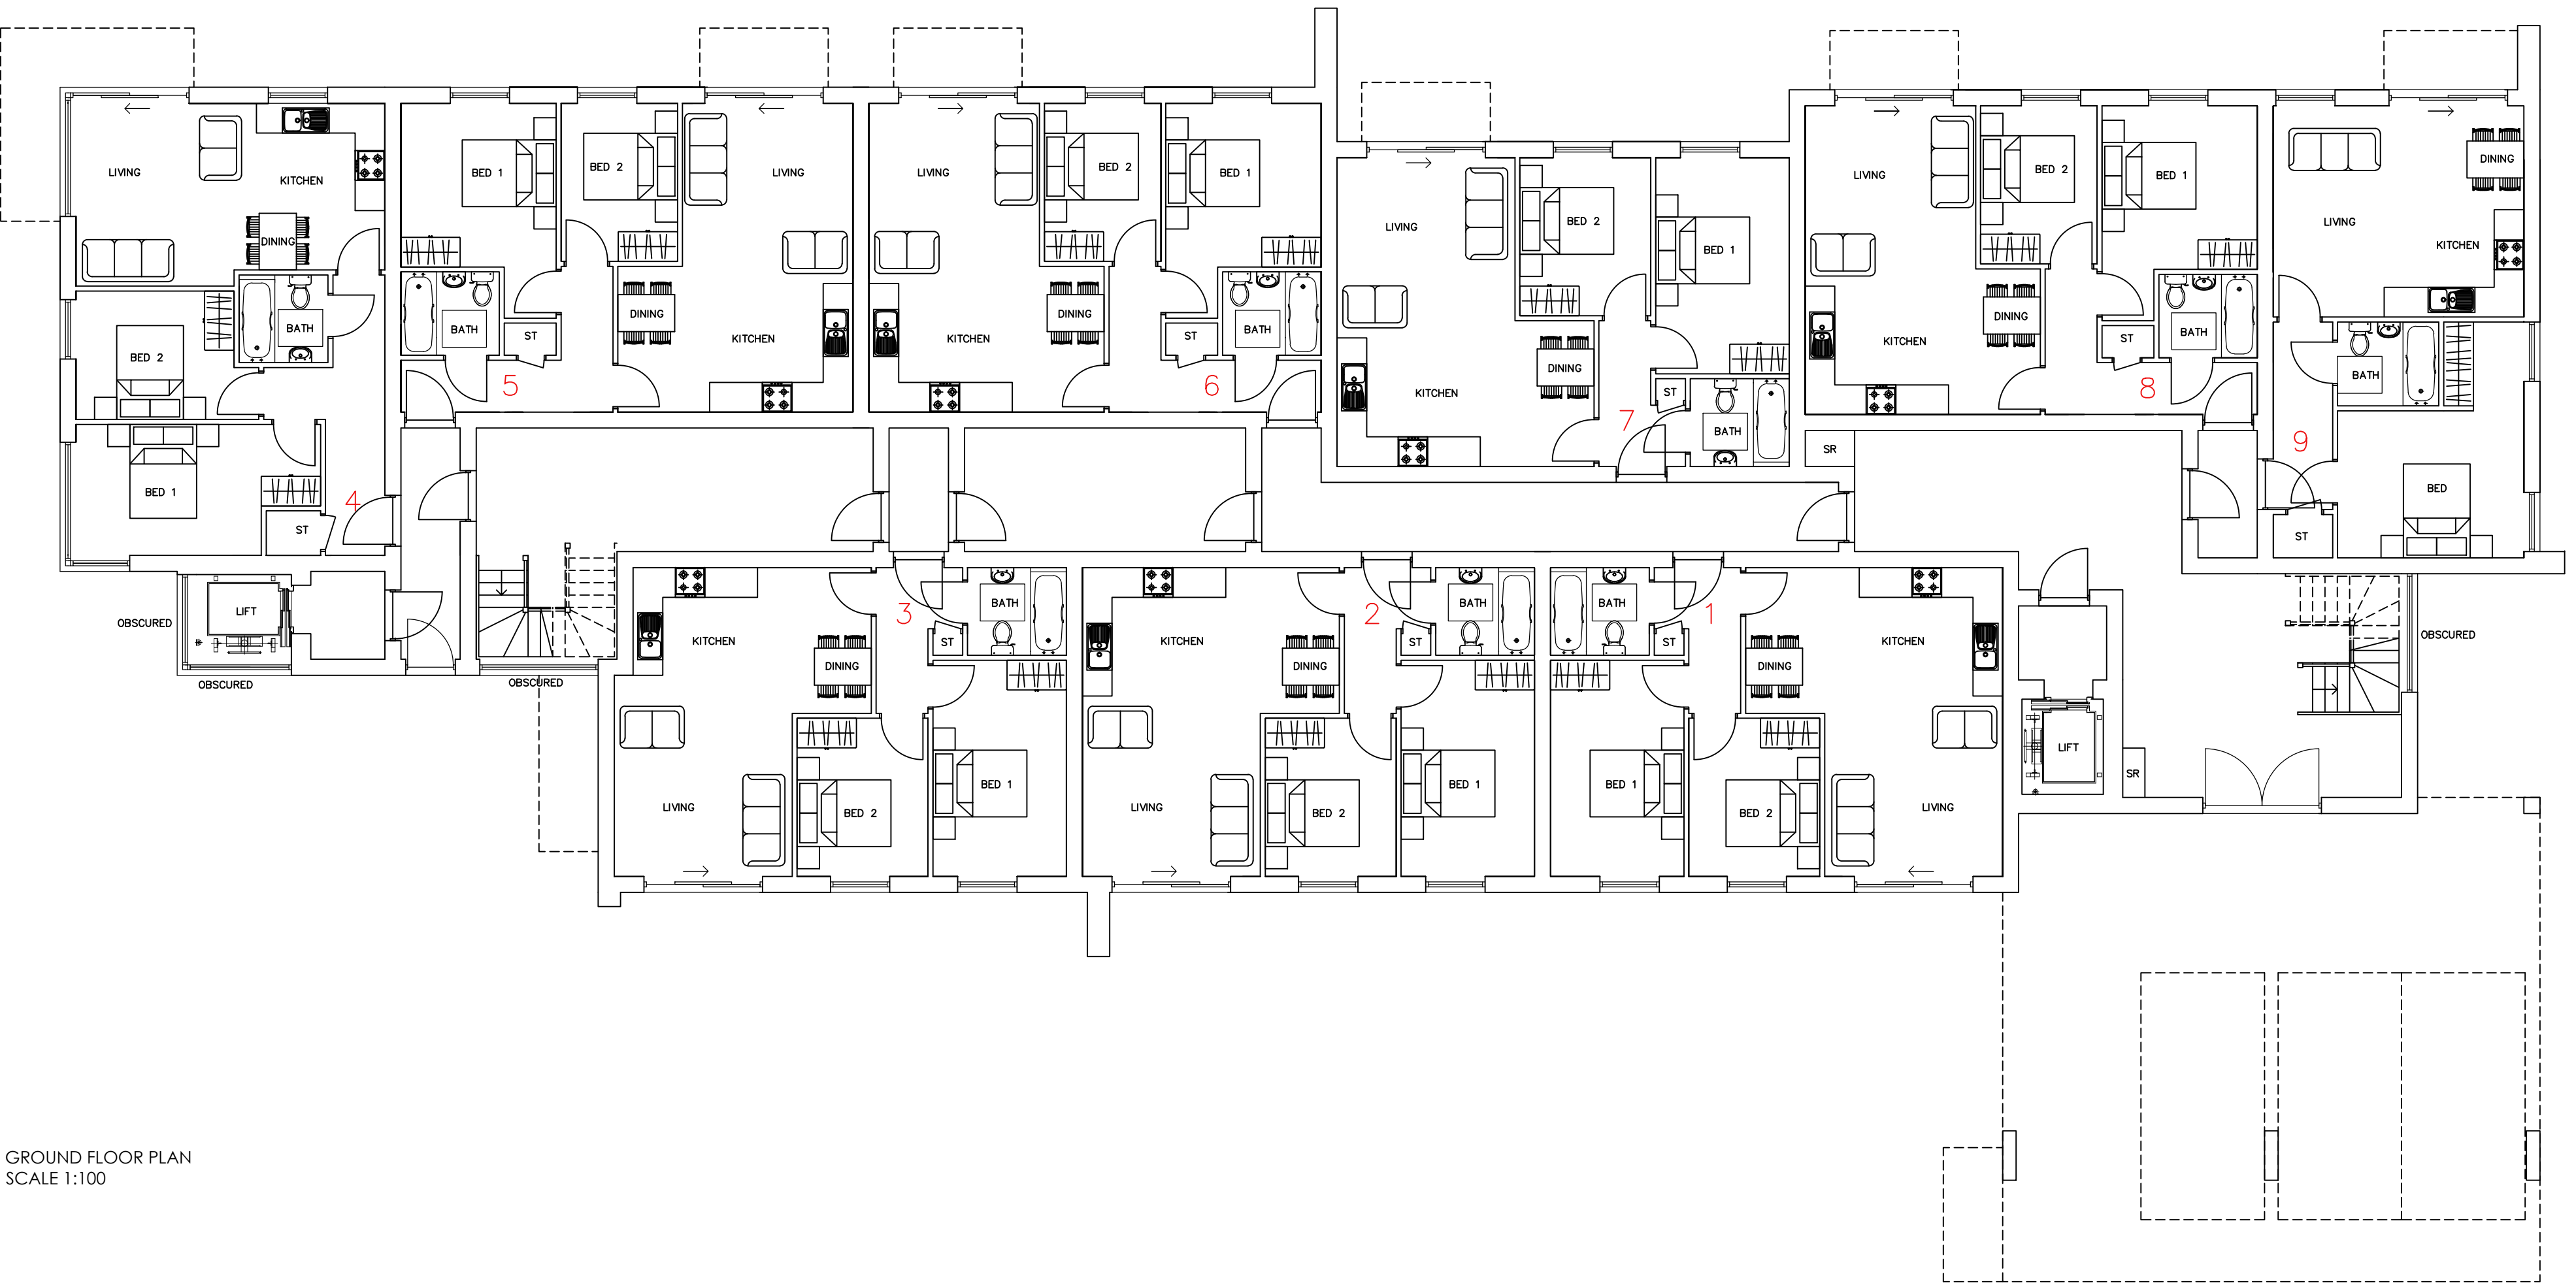

GROUND FLOOR PLAN
SCALE 1:100

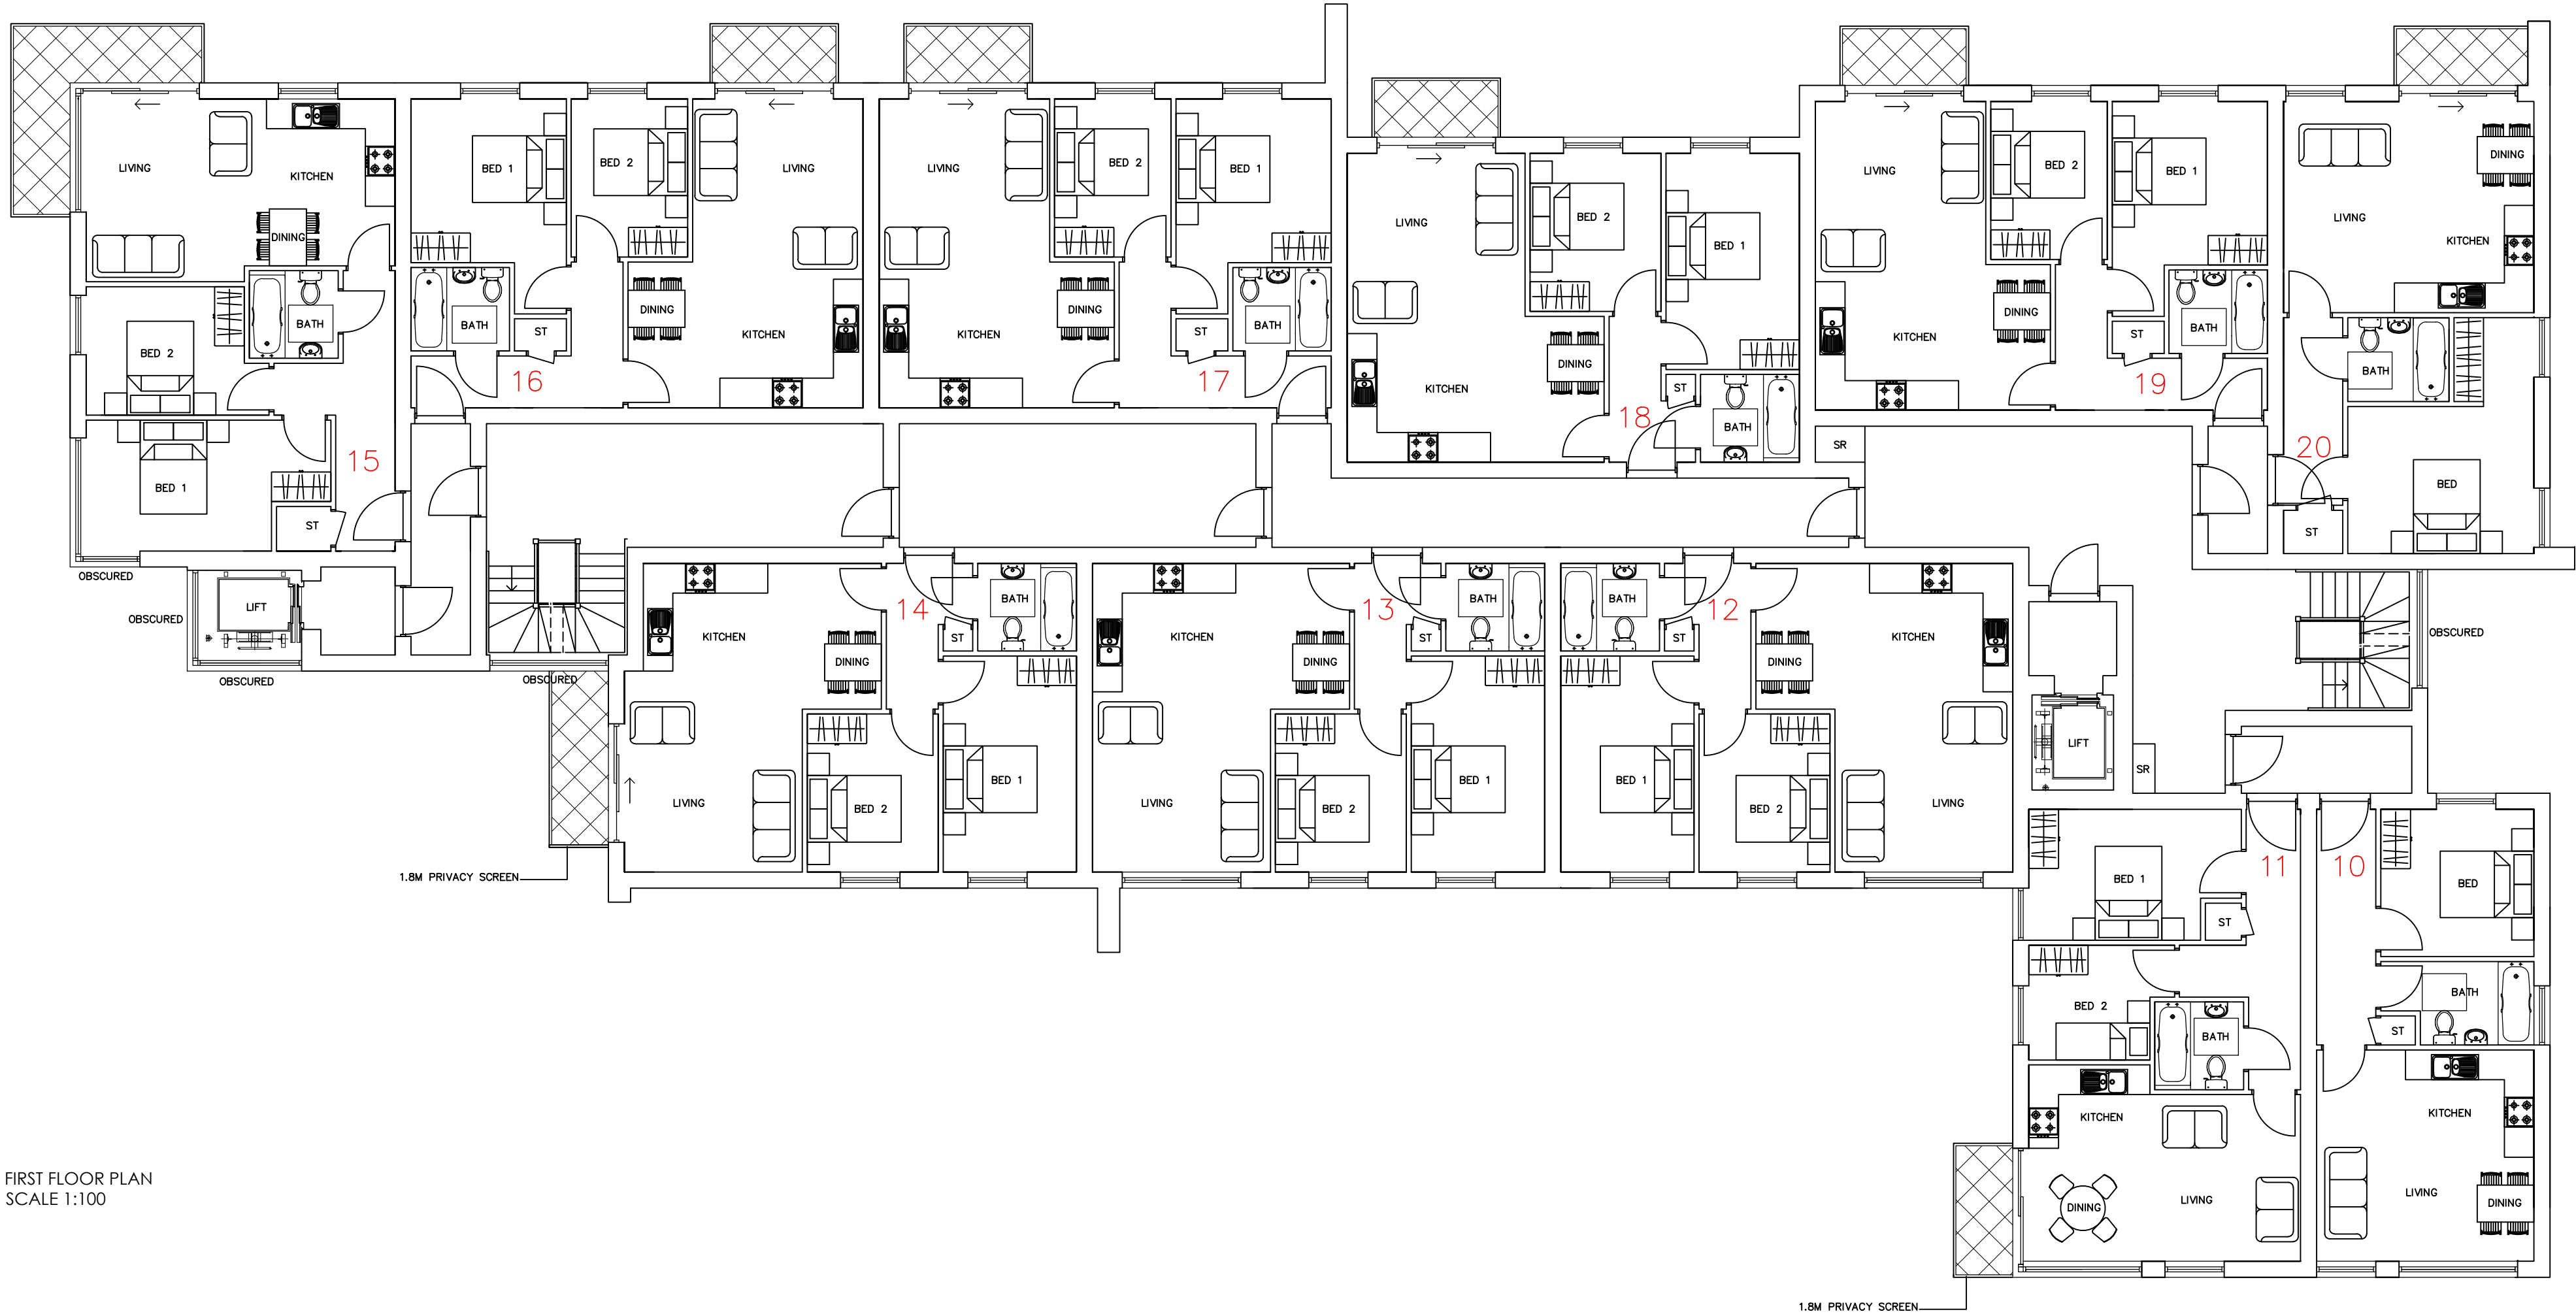

FIRST FLOOR PLAN
SCALE 1:100

10m @ 1:100

- NOTES
- 1 The contents of this drawing are copyright.

2 Do not scale. Figured dimensions only to be used.

3 Contractors must verify all dimensions and report any discrepancies before putting work in hand or making any shop drawings.

4 All flat roofs to be fitted with a man safe system.

5 Please note a domestic sprinkler system maybe required

6 Fixed shut fire safety glass windows may be required where windows are in close proximity to boundaries (subject to building regulations)

F	Planners comments	28.09.17	BC
E	Balconies & windows amended.	18.07.17	JA
D	Schedule updated.	31.05.17	JA
C	Units 9, 10, 11 & 20 amended.	04.04.17	JA
B	Schedule of accommodation amended.	10.03.17	WD
A	Unit 14 living room window relocated to prevent overlooking.	07.03.17	WD

No.	Revision.	date	by
-----	-----------	------	----

PROPOSED DEVELOPMENT
THE CURLEW, PETERSFIELD ROAD
HAVANT
HAMPSHIRE
PO9 2HU

FLOOR PLANS
1 OF 2

scale	AS SHOWN @ A1	checked	//
date	FEBRUARY 2017	drawn	WD

FB 5728 / 101	A	B	C	D	E	F

ARC Architecture ltd.

Chapel Studios, 14 Purewell,
Christchurch, Dorset, BH23 1EP

E-mail: enquires@andersrobertscheer.co.uk

Web: www.andersrobertscheer.co.uk

+44 (0) 1202 479919

arc
ARCHITECTURE