



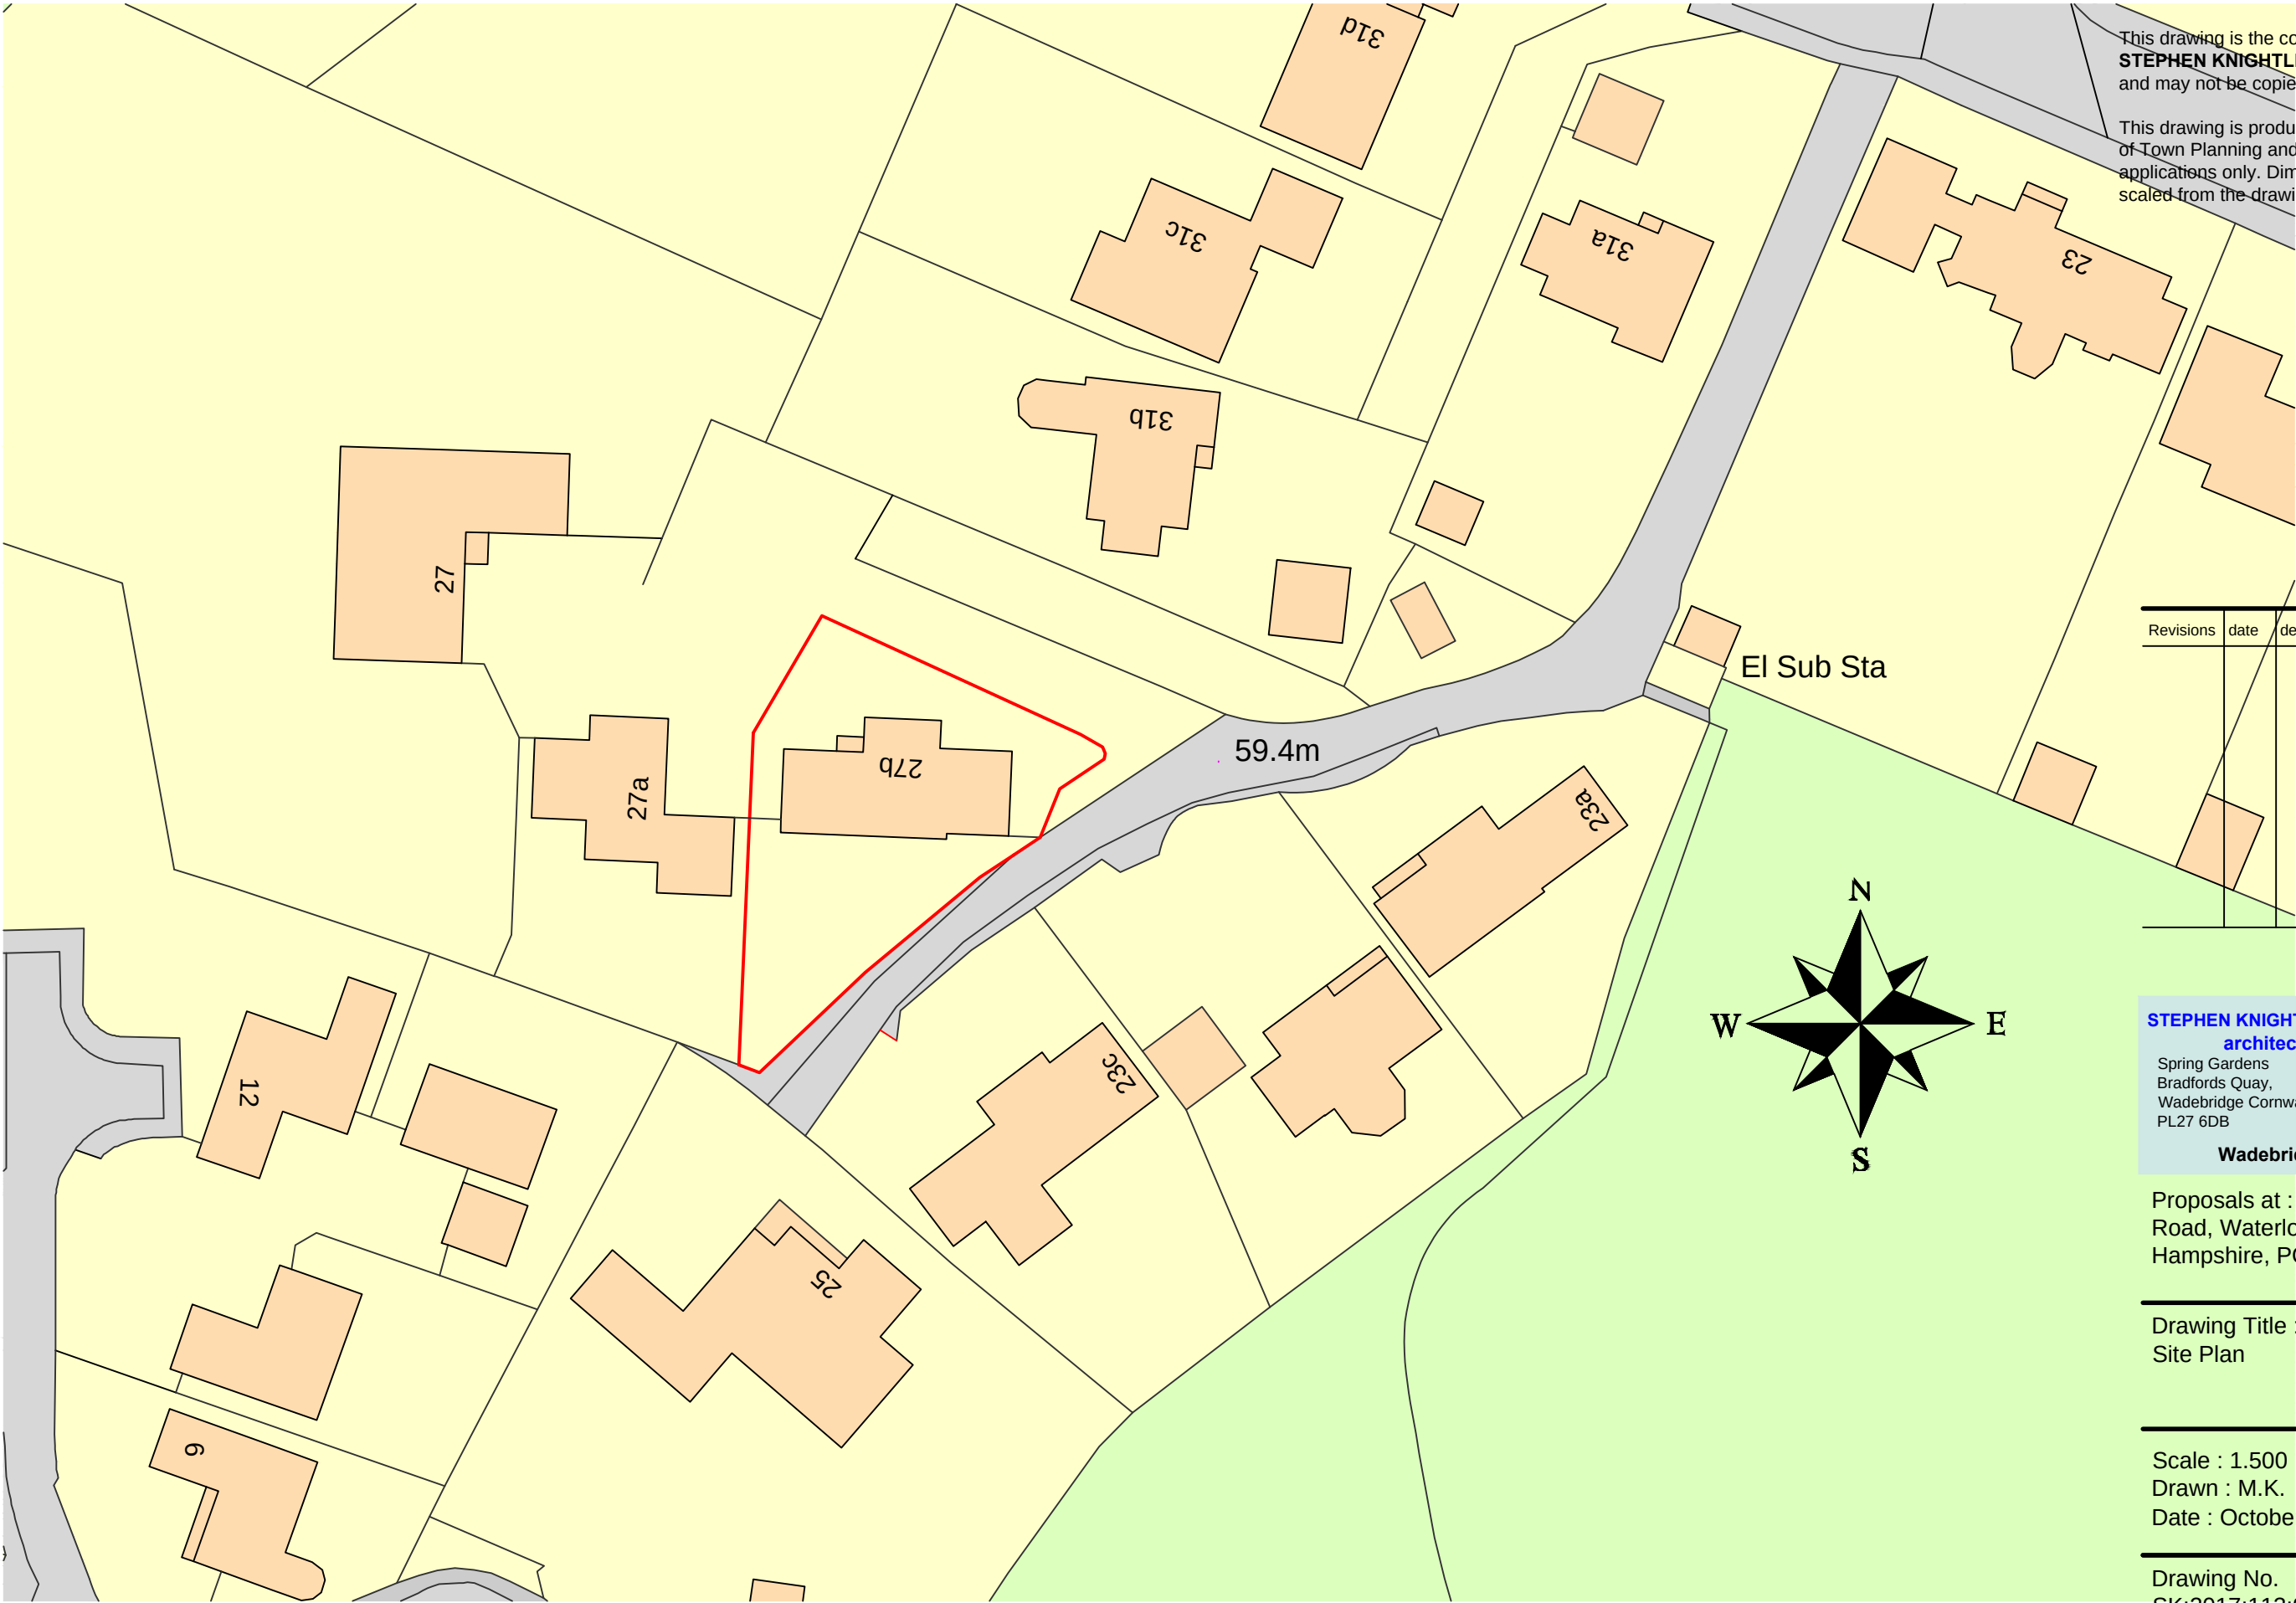

This drawing is the copyright of
STEPHEN KNIGHTLEY ASSOCIATES
and may not be copied without licence

This drawing is produced for the purposes
of Town Planning and Building Regulation
applications only. Dimensions not to be
scaled from the drawing.

Revisions	date	description

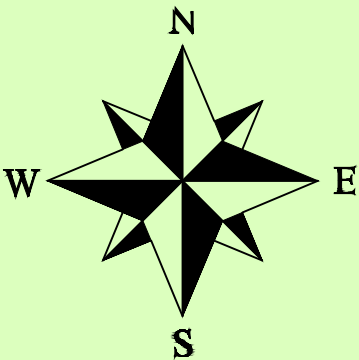

STEPHEN KNIGHTLEY PARTNERSHIP
architectural design
Spring Gardens
Bradford's Quay,
Wadebridge Cornwall
PL27 6DB
Wadebridge 813771


Chartered Institute of
Architectural Technologists

Proposals at : 27b, Queens
Road, Waterlooville,
Hampshire, PO7 7SB

Drawing Title :
Site Plan

Scale : 1.500
Drawn : M.K.
Date : October 2017

Drawing No.
SK:2017:113:02:00