

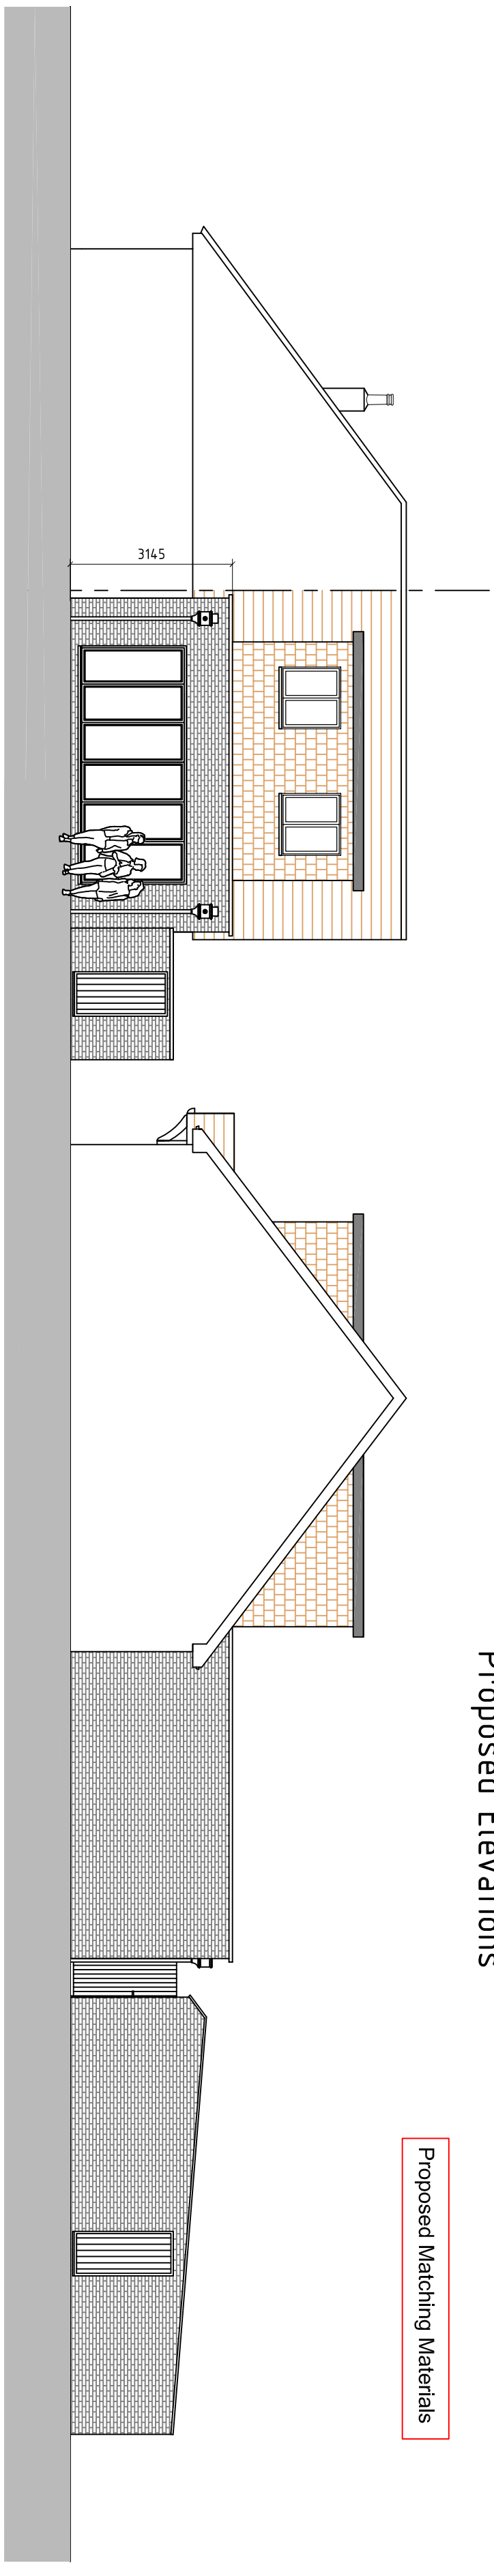



Proposed Matching Materials

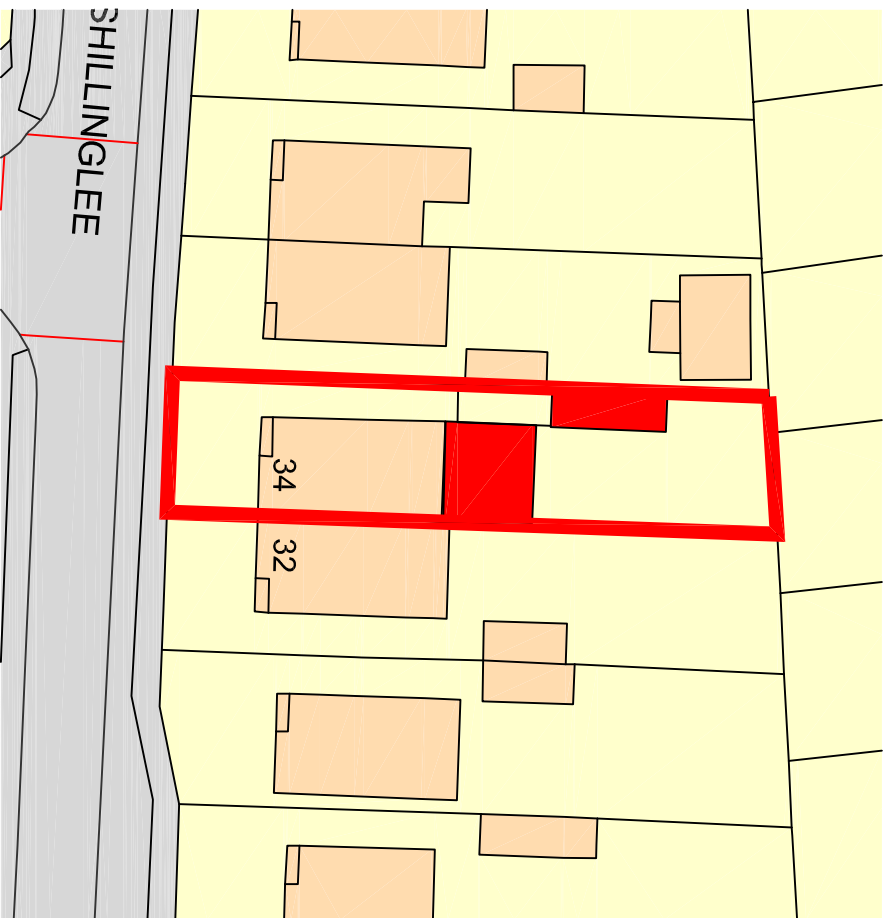



North Elevation

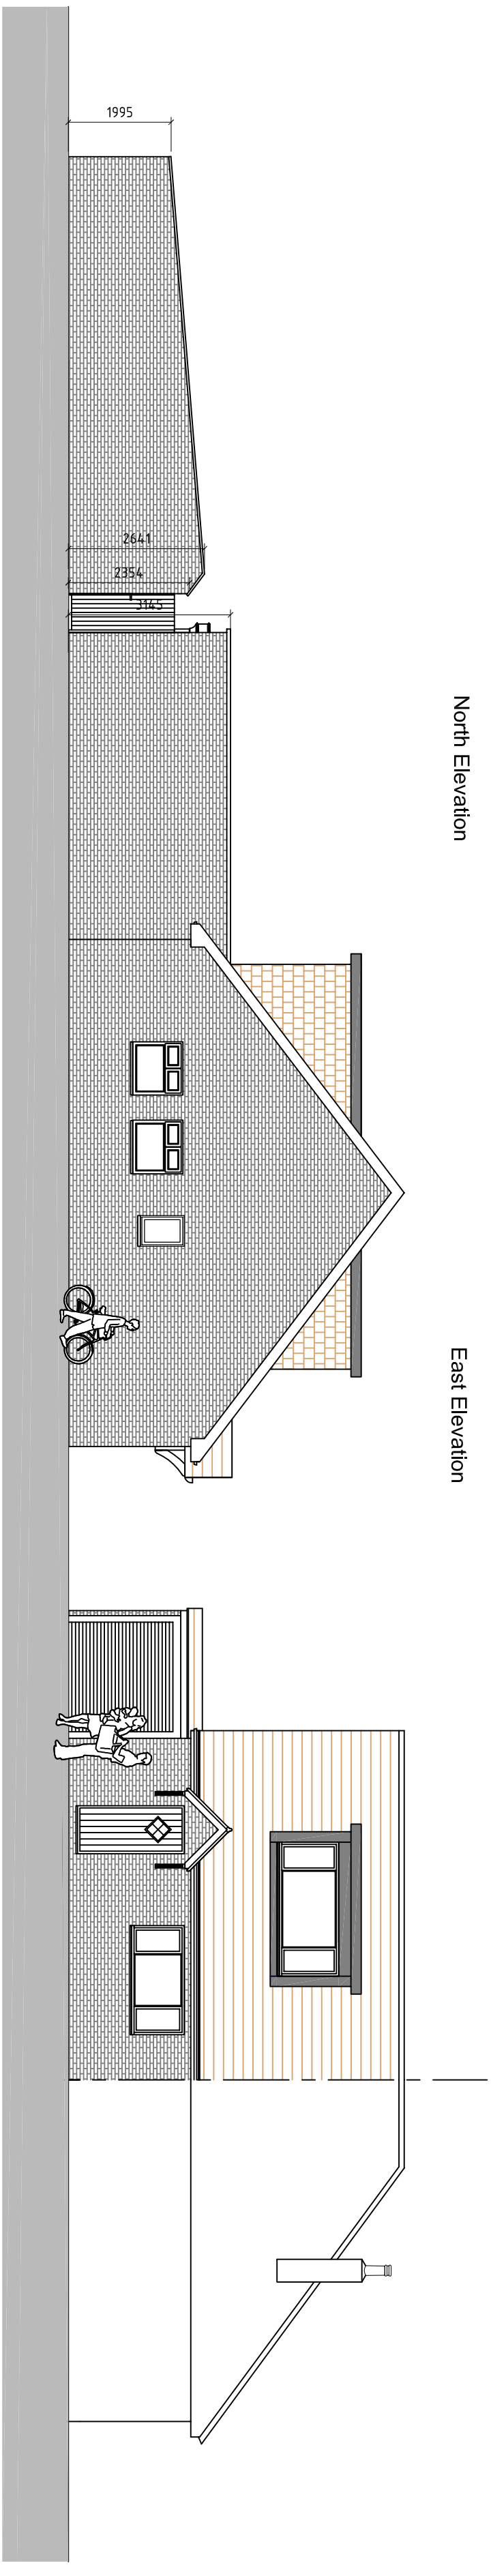


East Elevation

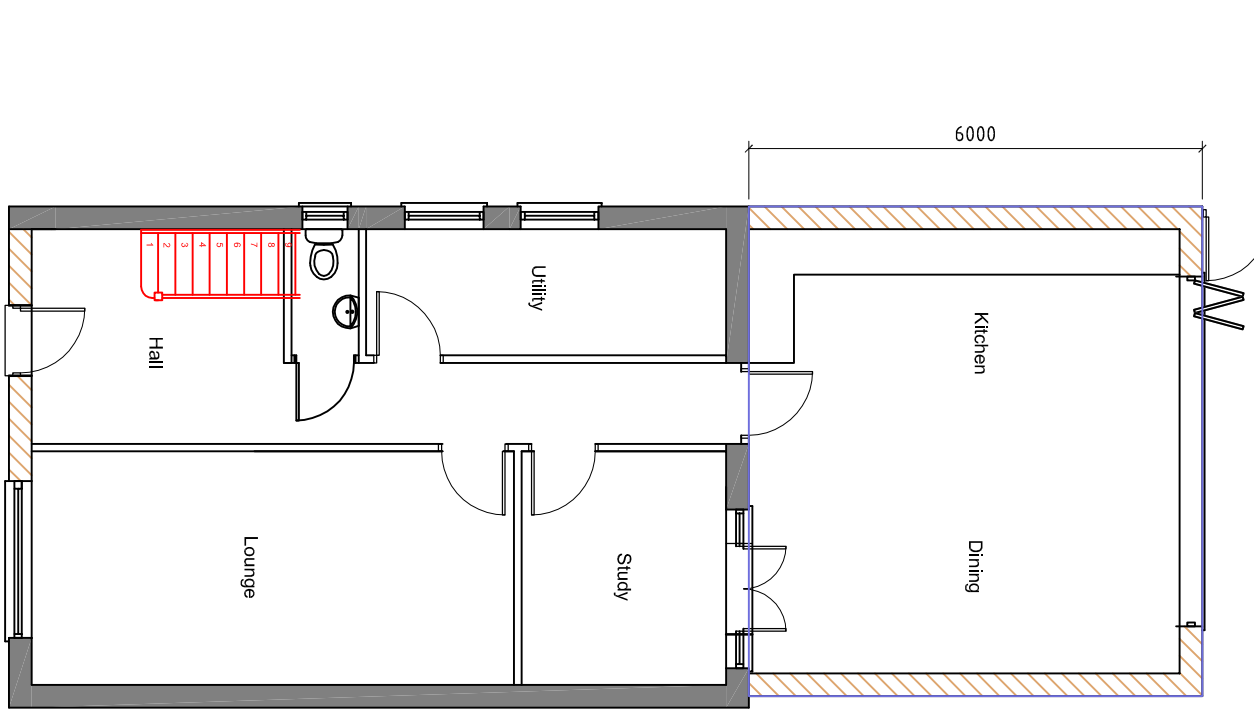


Proposed Floor Plans

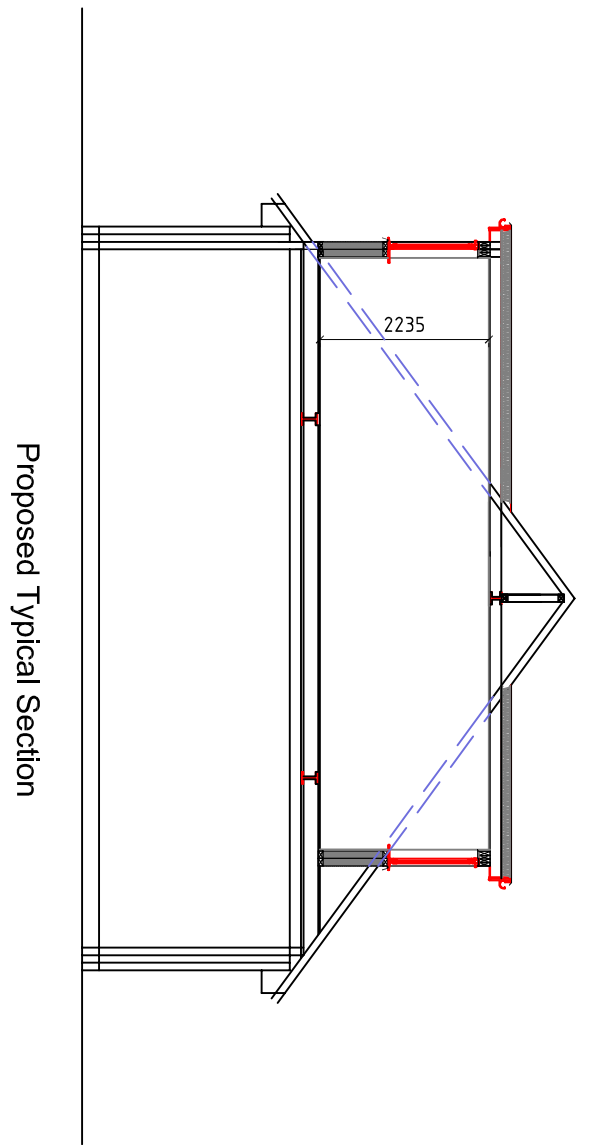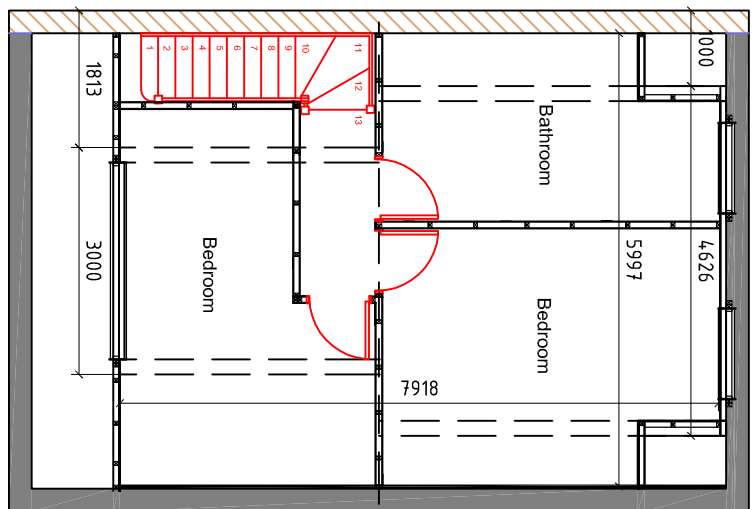


Proposed Typical Section

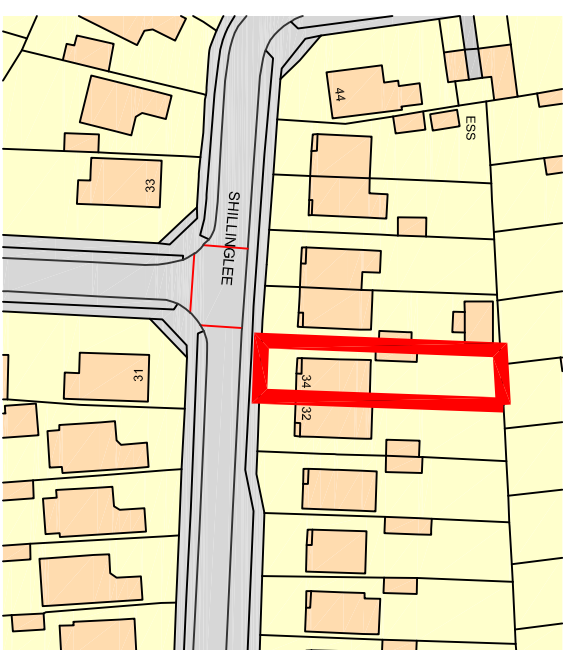


Ordnance Survey (© Crown Copyright 2016. All rights reserved. License number: 100022632)

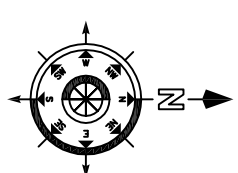



South Elevation

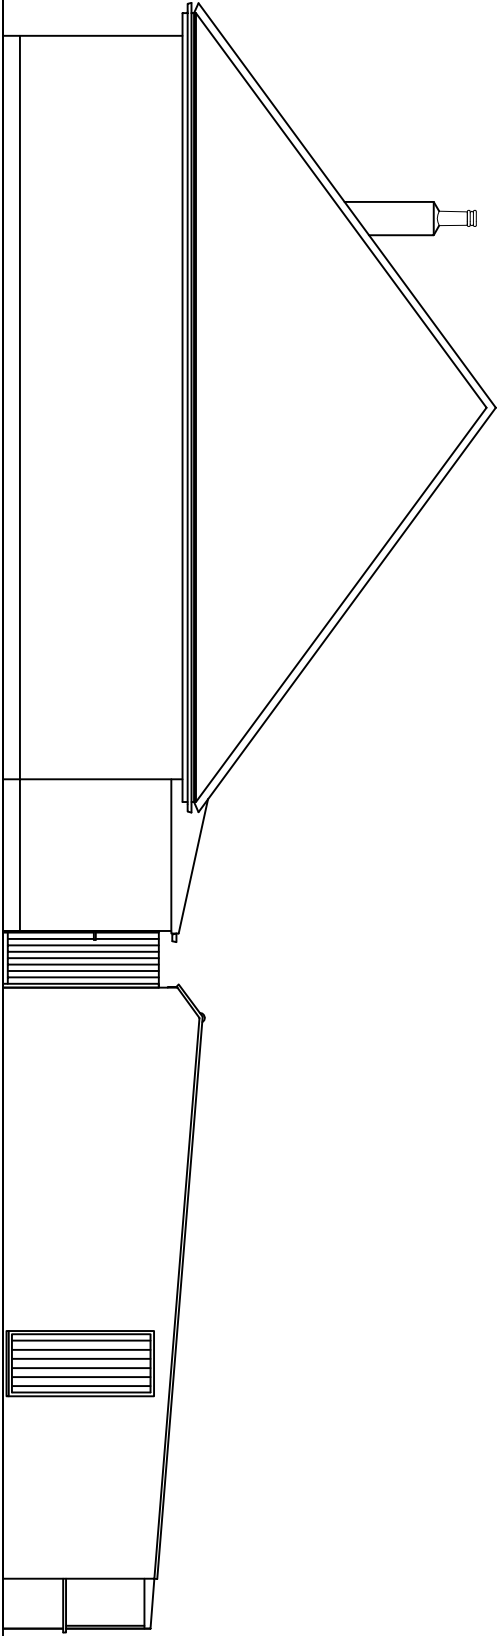


East Elevation

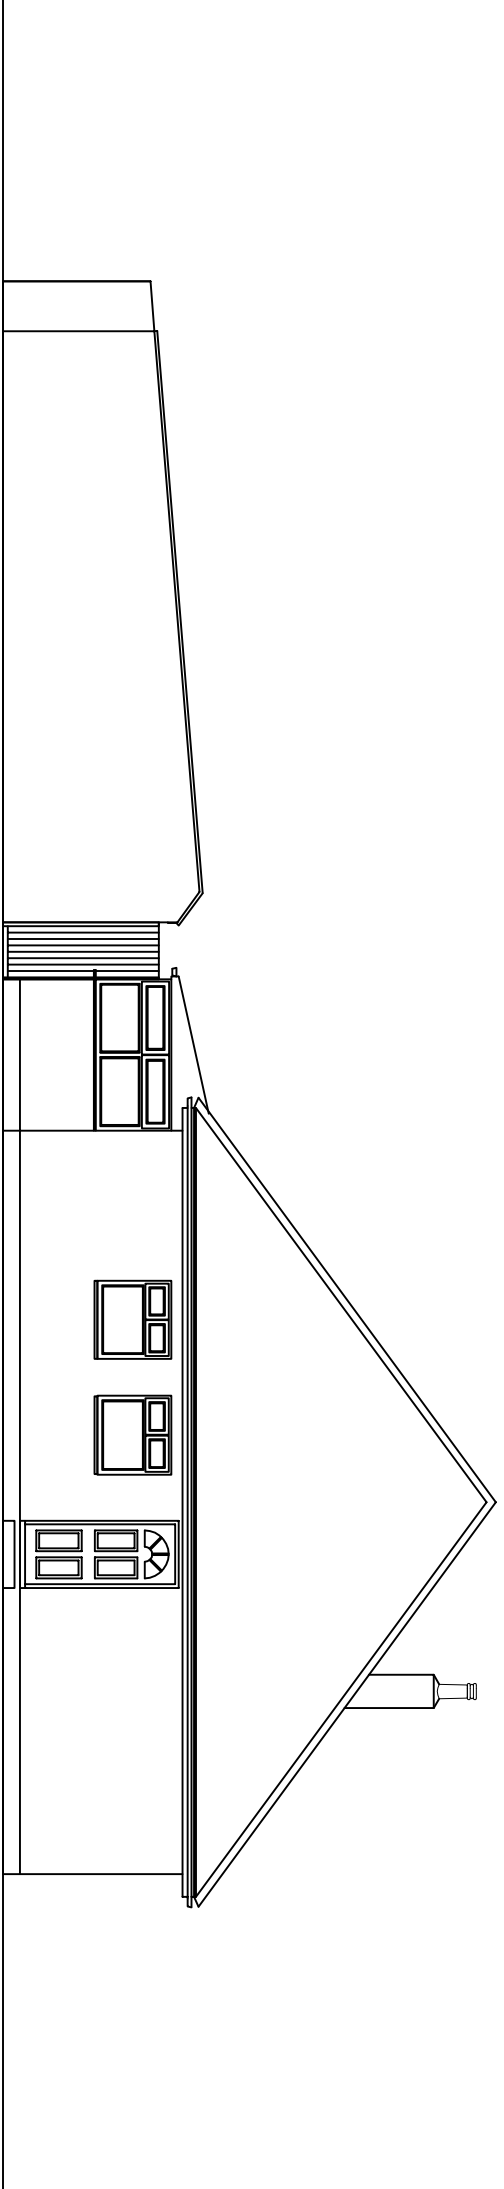

West Elevation

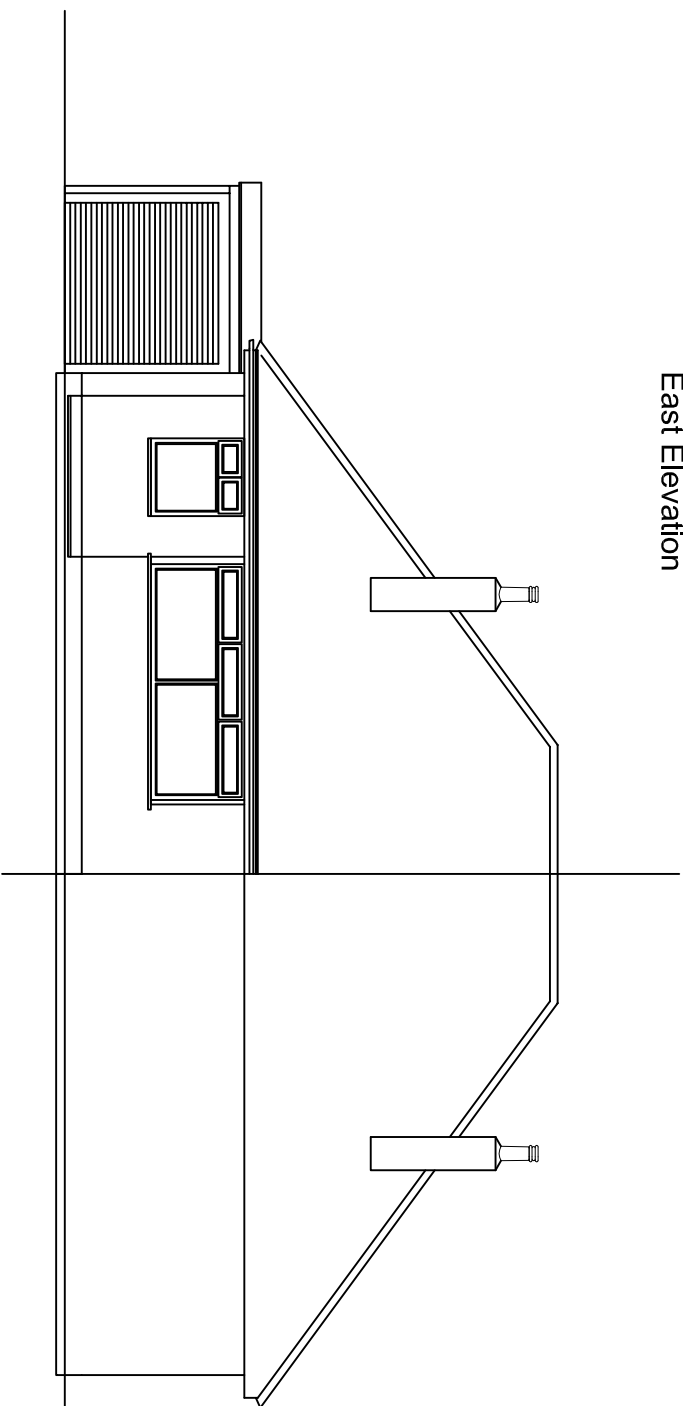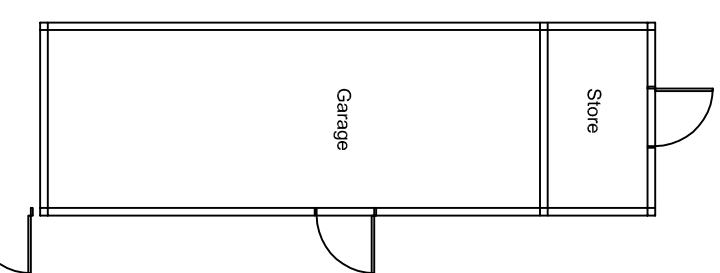


South Elevation

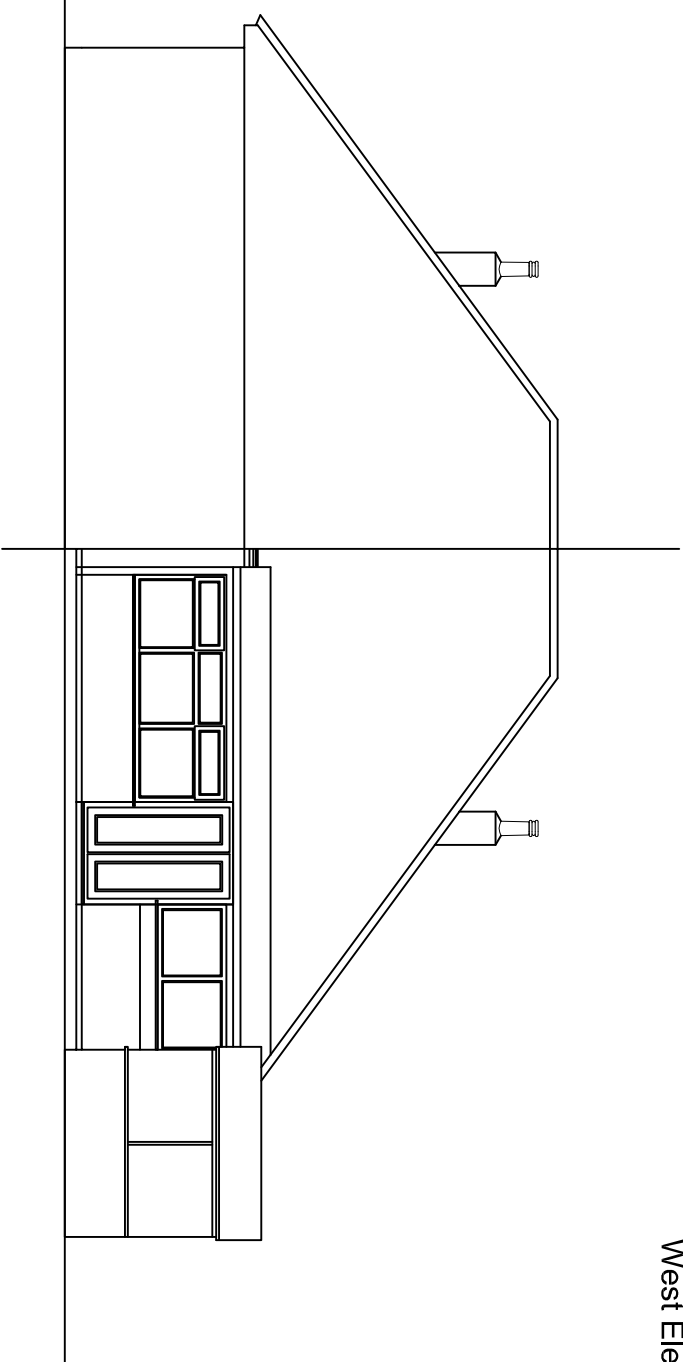

North Elevation

Existing Floor Plans

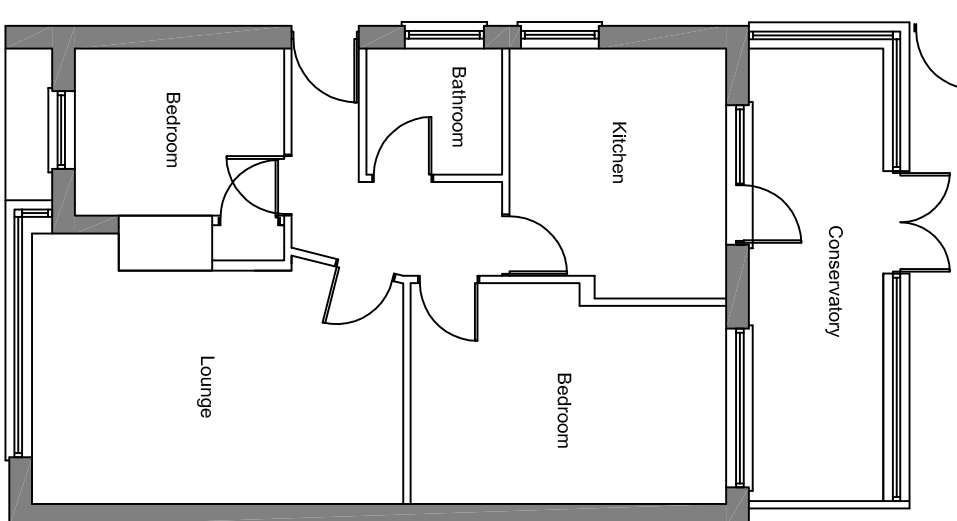

Revision	Description	Date	Drawn
Project :			
Mr & Mrs A Tullett			
34 Shillinglee			
Waterlooville			
Hampshire			
Drawing Title :			
Proposed Single Storey rear Extension & New Garage & Store With Loft Conversion			
Rear Dormer And New Gamble			
Chris Flint Associates Ltd			
CHARTERED SURVEYORS - PROJECT MANAGERS			
DEVELOPMENT CONSULTANTS			
Drawn By	Date	SHEET SIZE	Approved By
CF	30/01/18	A1	
CFA	FULL	02	1-100
PLANNING			
2 Emerald Close Waterlooville, Hants PO7 7NZ			
tel: 023 92 432484 fax: 023 92 358554			
Email: chrisflintassociates@gmail.com			