
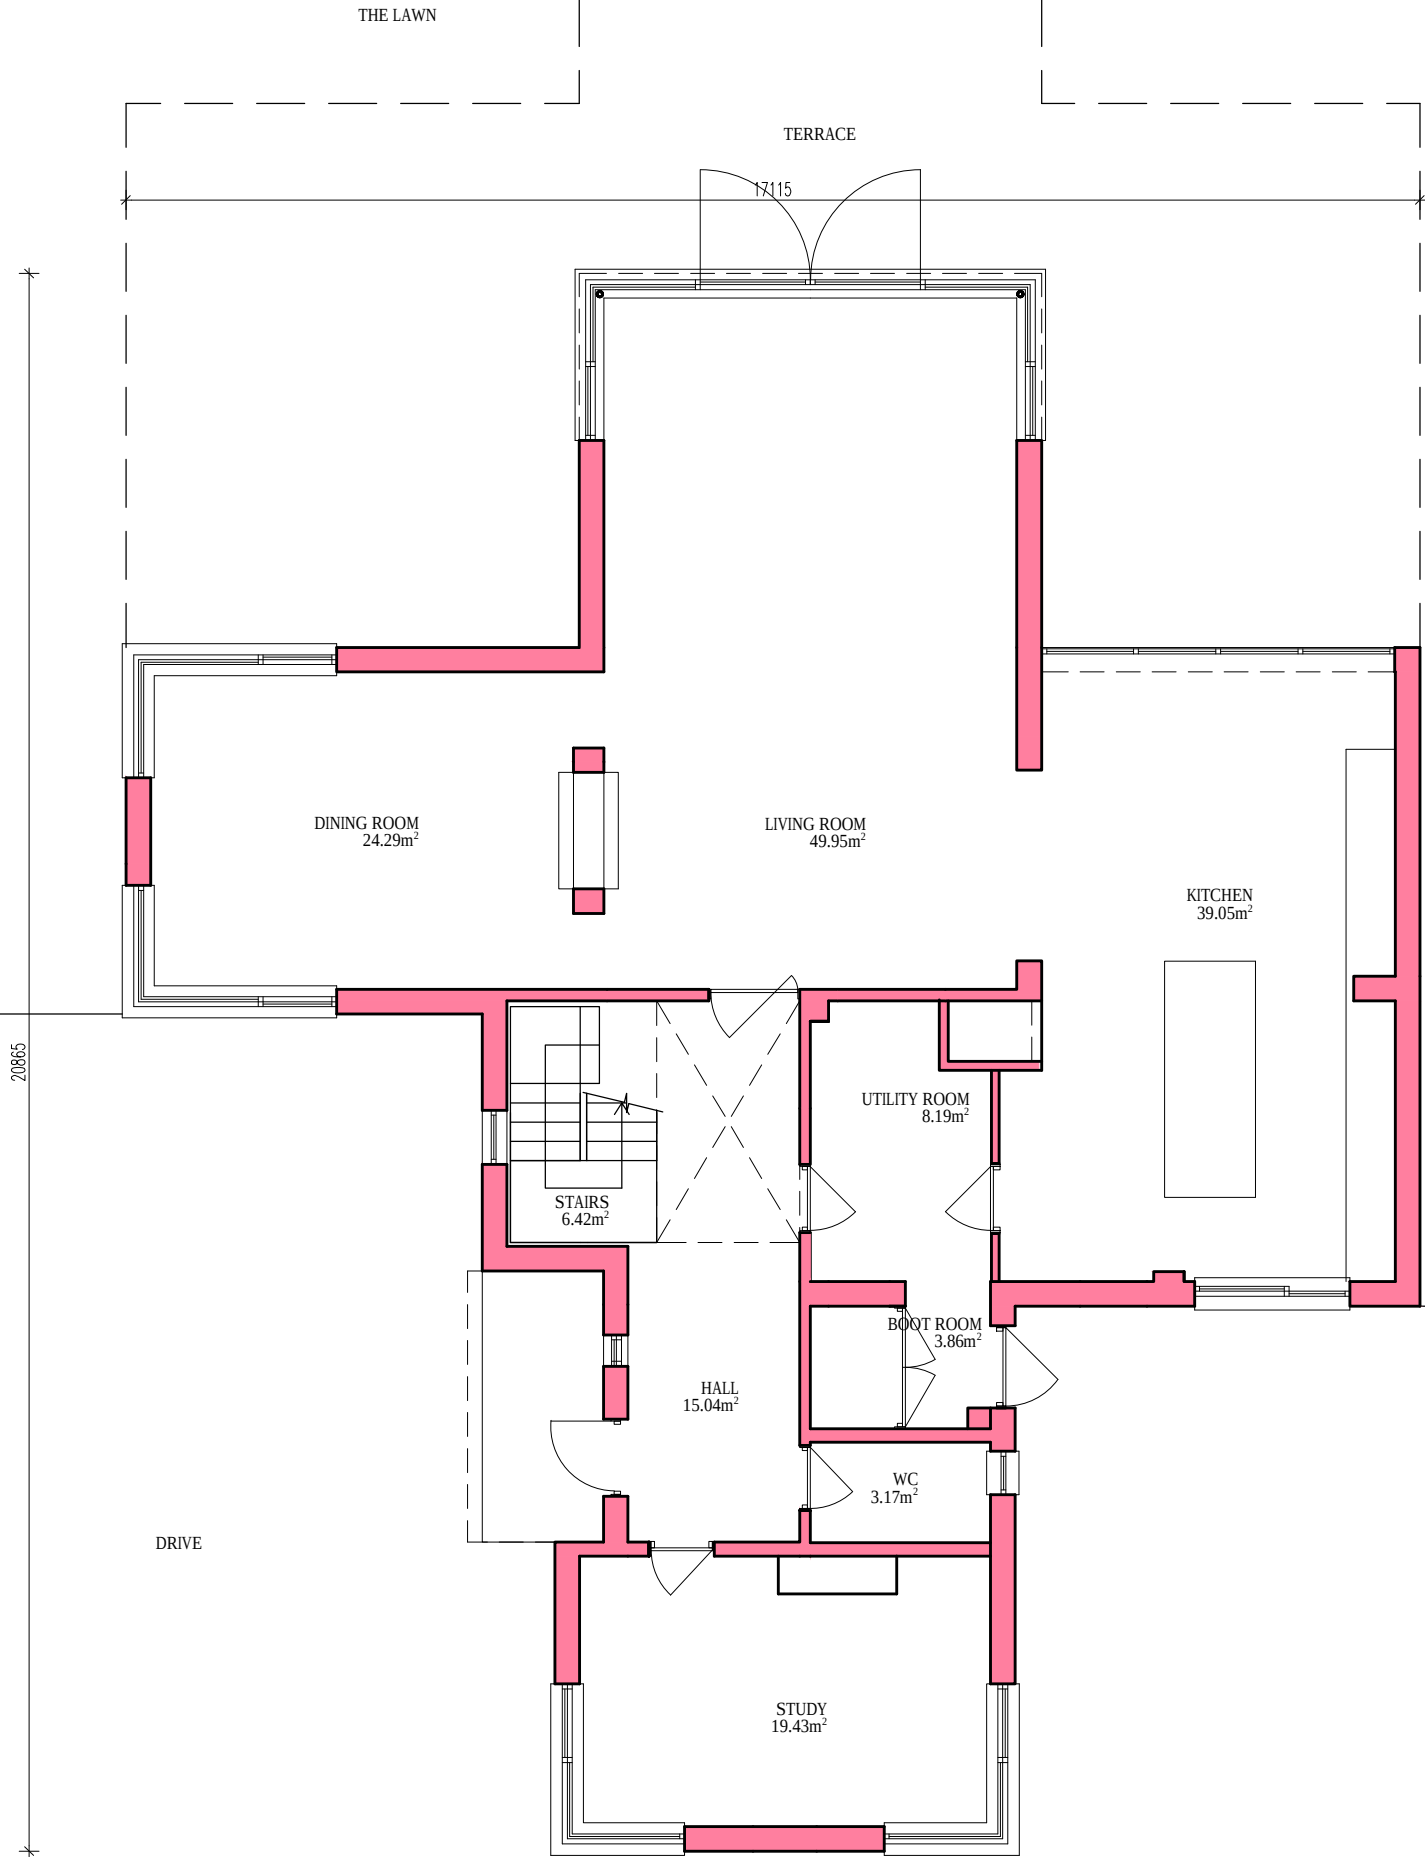


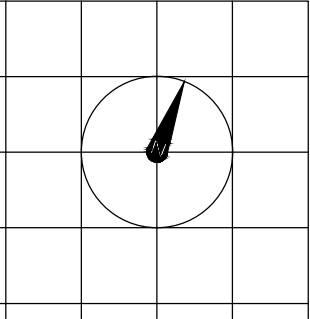

Rev.A 2018.06.14 Planning Application

Revision

Project title:

Northshore
40 Sinah Lane
Hayling Island, PO11 0HH

Drawing title

Existing
- Ground Floor Plan

Client

Mr and Mrs Nunn

Date 01.02.2018

Scale
1:100 @ a3 or 1:50 @ a1

Status
Planning

Drg. no.
1032-100-003 Rev.A

Notes

*Do not scale this drawing
All dimensions must be
checked and rak architects
are to be informed of any
discrepancies prior to
construction. this drawing
and any of the details
therein remain the copyright
of rak architecture ltd.*

rak achitecture ltd
Lower Lewell Farmhouse,
Lewell,
Dorchester,
Dorset,
DT2 8AP

Phone. +44 (0)1305 246741
www.rakarchitecture.co.uk

