



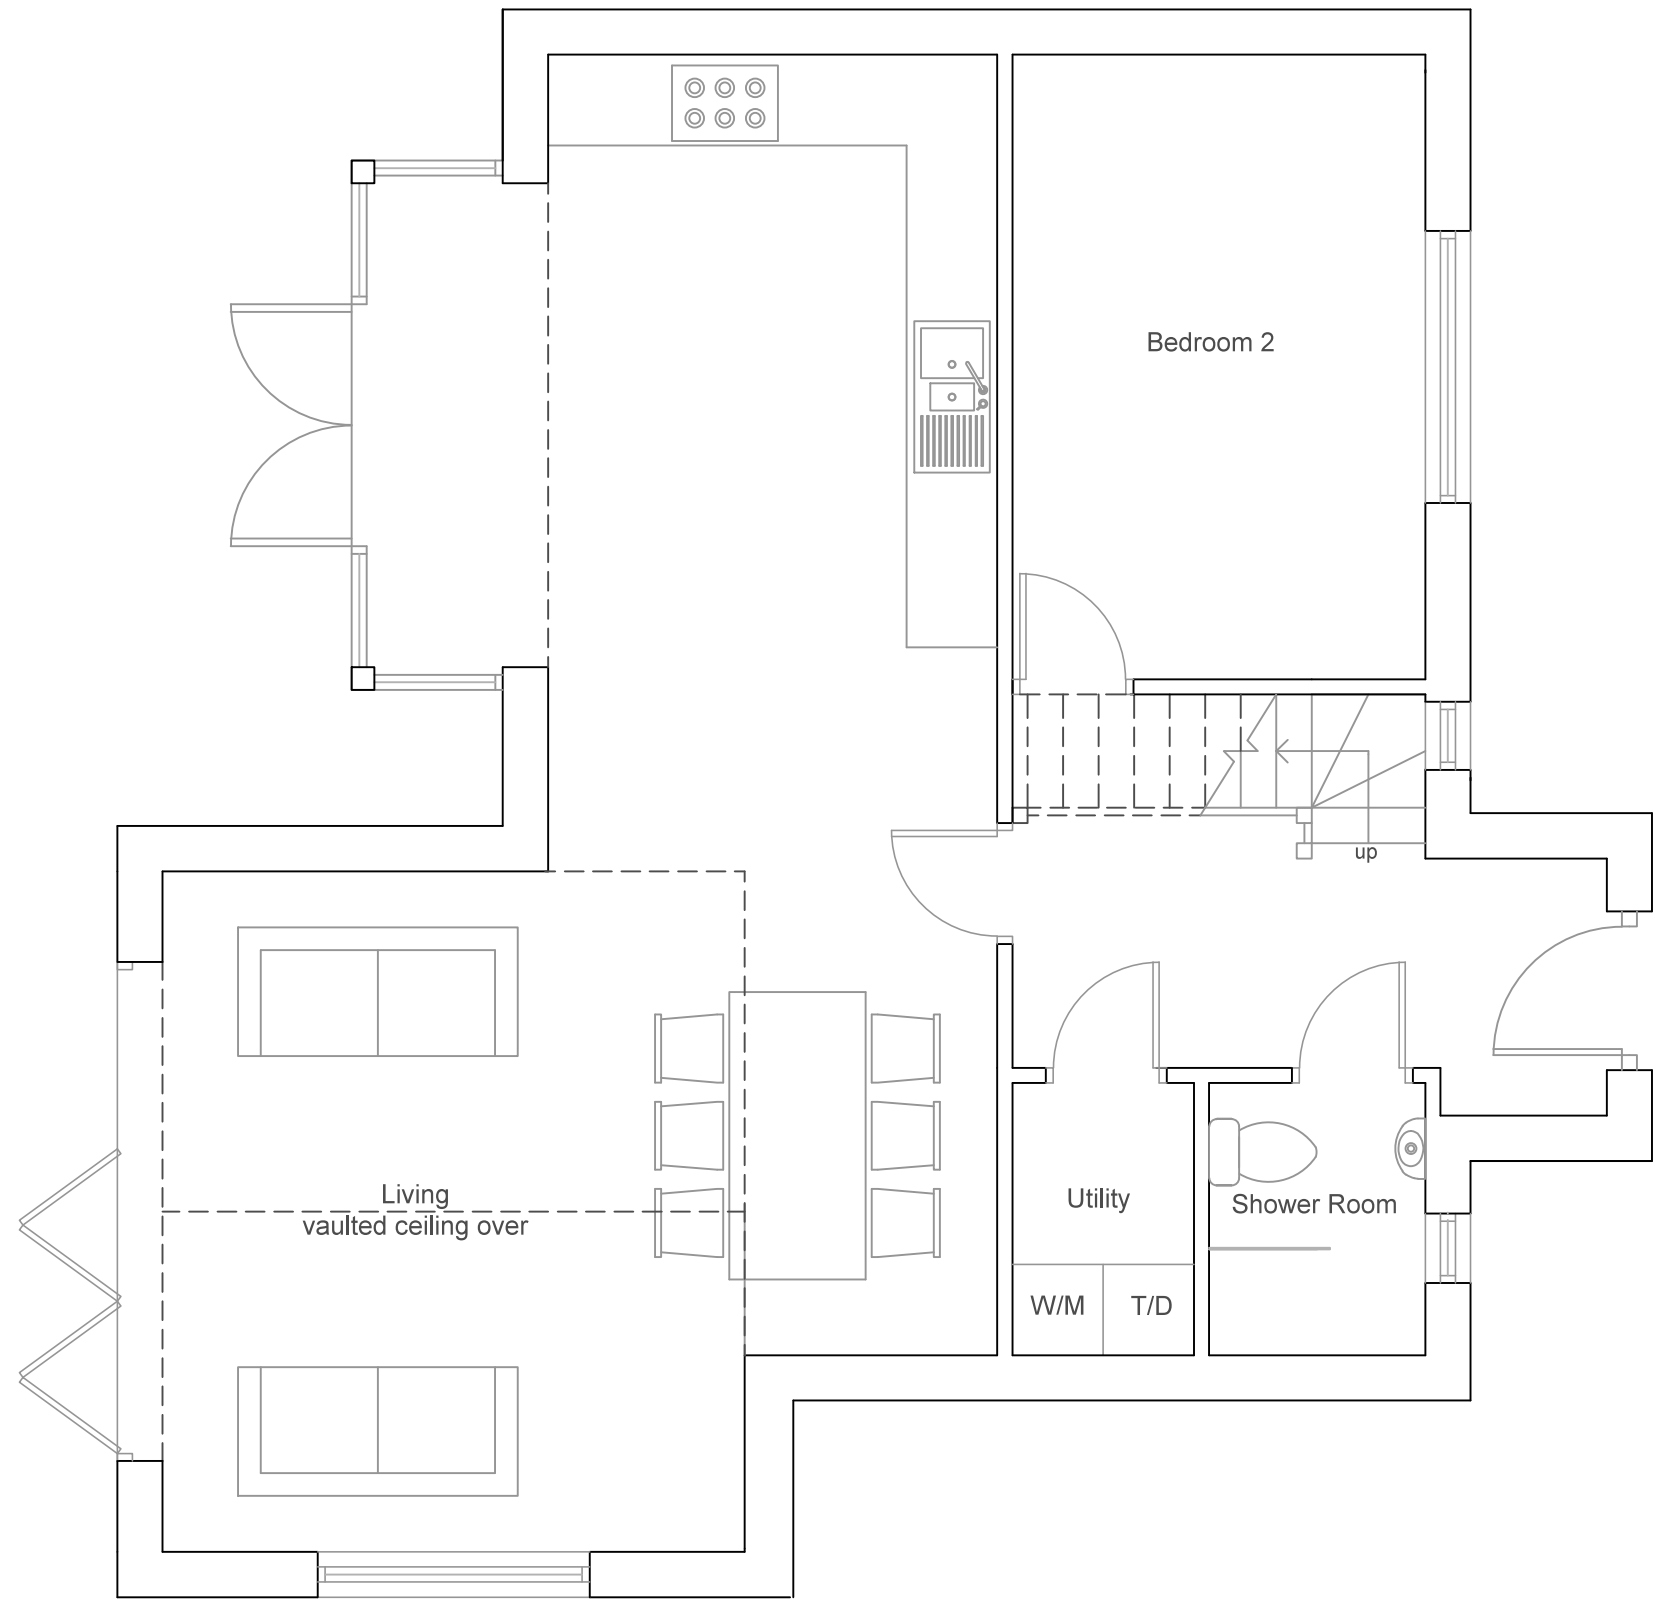

Ground Floor Plan

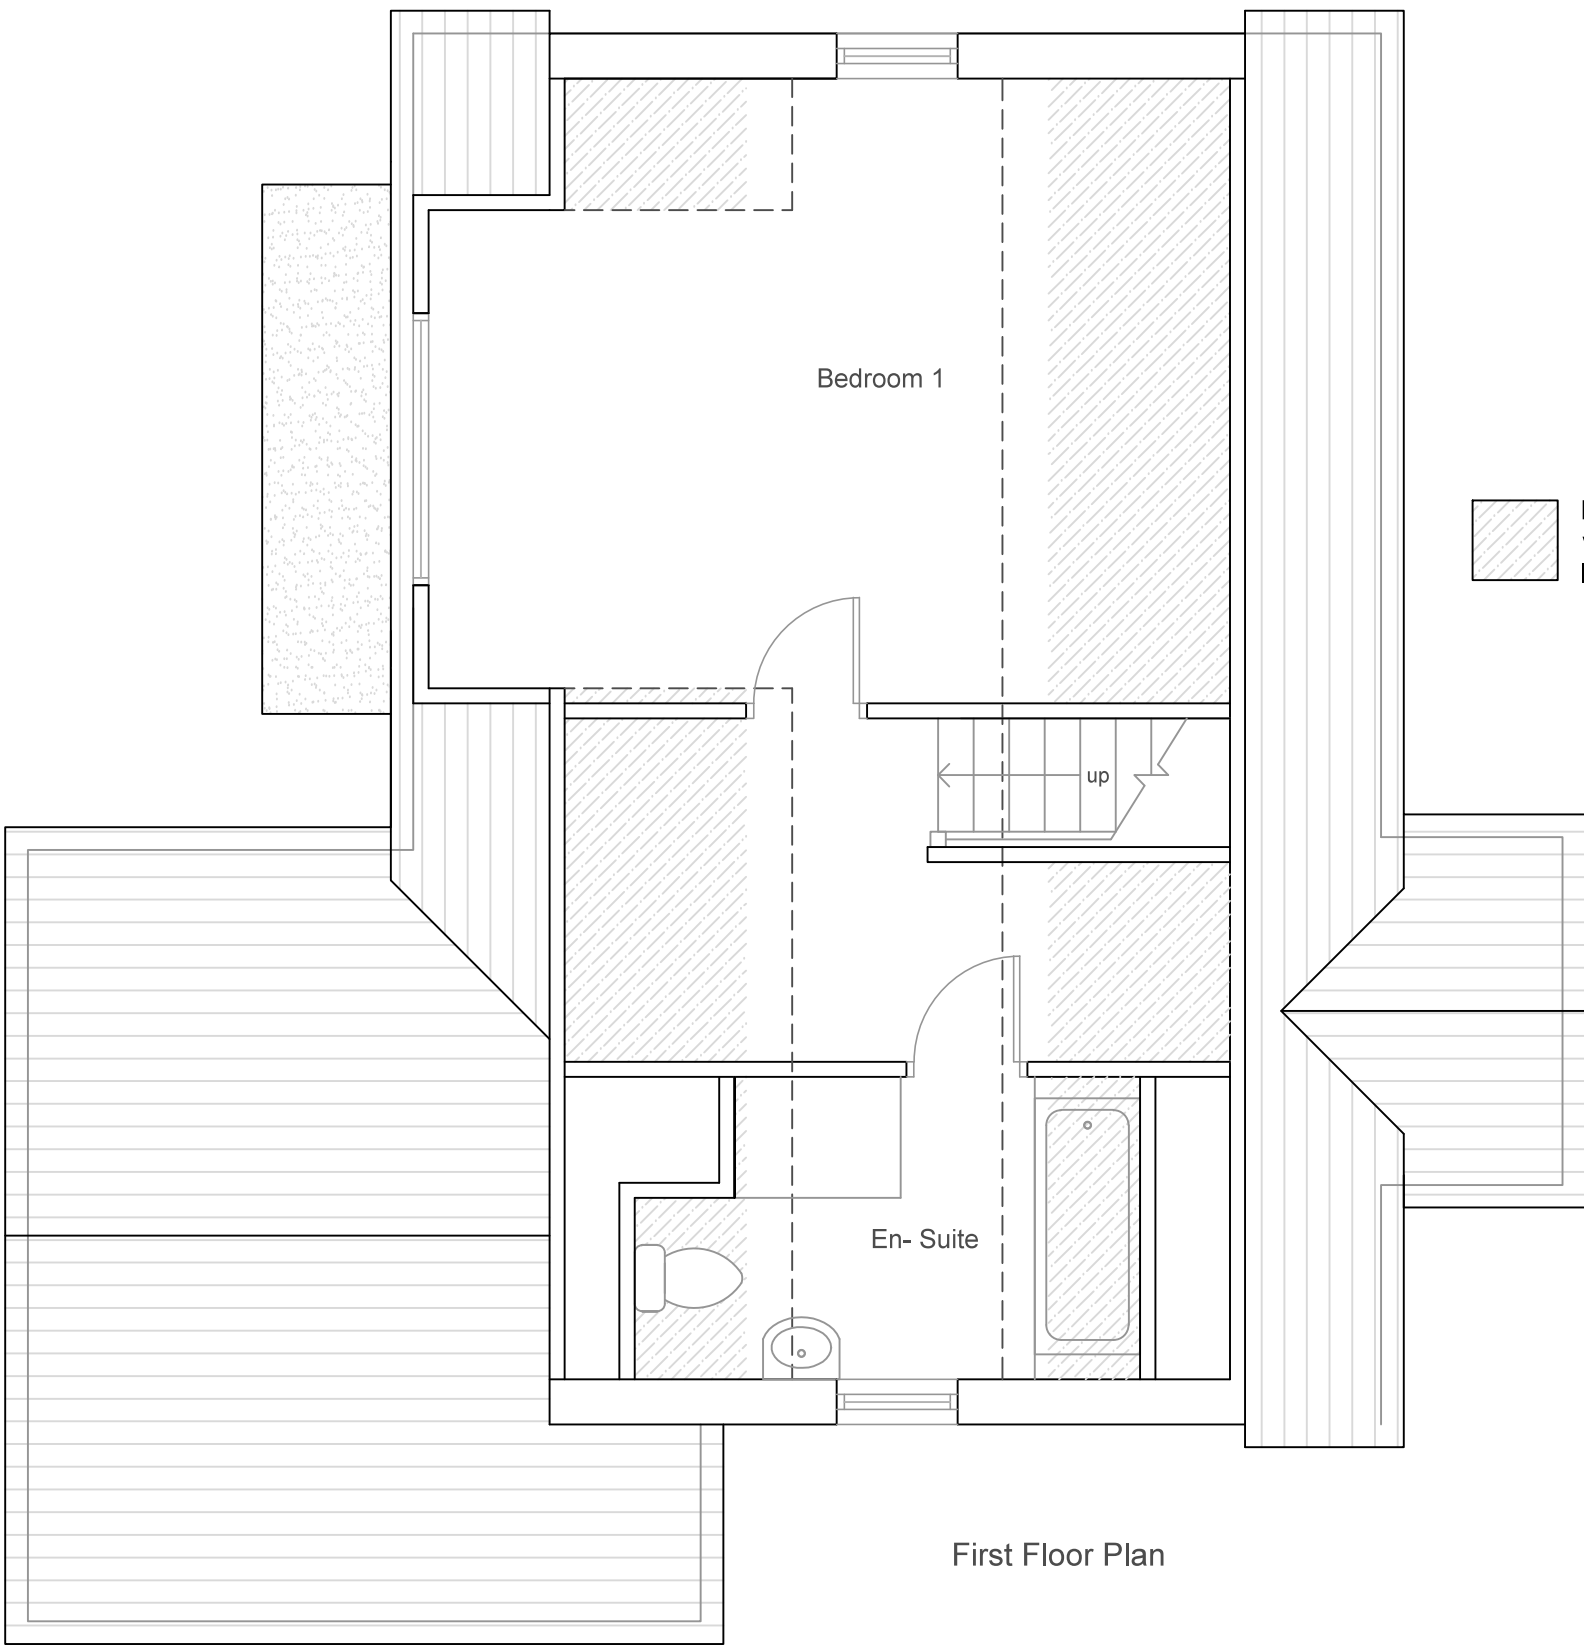

First Floor Plan

Plans (1:50)

hatch denotes area where ceiling height is less than 2metres



Front Elevation (South West)



Side Elevation (North West)




Rear Elevation (South West)



Side Elevation (South East)

Elevations (1:100)

 


Proposed Materials	
Lower Walls	Face brickwork Northcot Packwood Antique
Upper Walls	Marley Eternit Cedral Lap Cladding Forest Grey
Roof	Plain clay tile Redland Rosemary Clay Craftsman
Windows	White UPVC Casements
Doors	White Aluminum Bi-folding Doors

Section through site (1:100)




Proposed Property
No.15 Horndean Road


Existing Property
No.15 Horndean Road

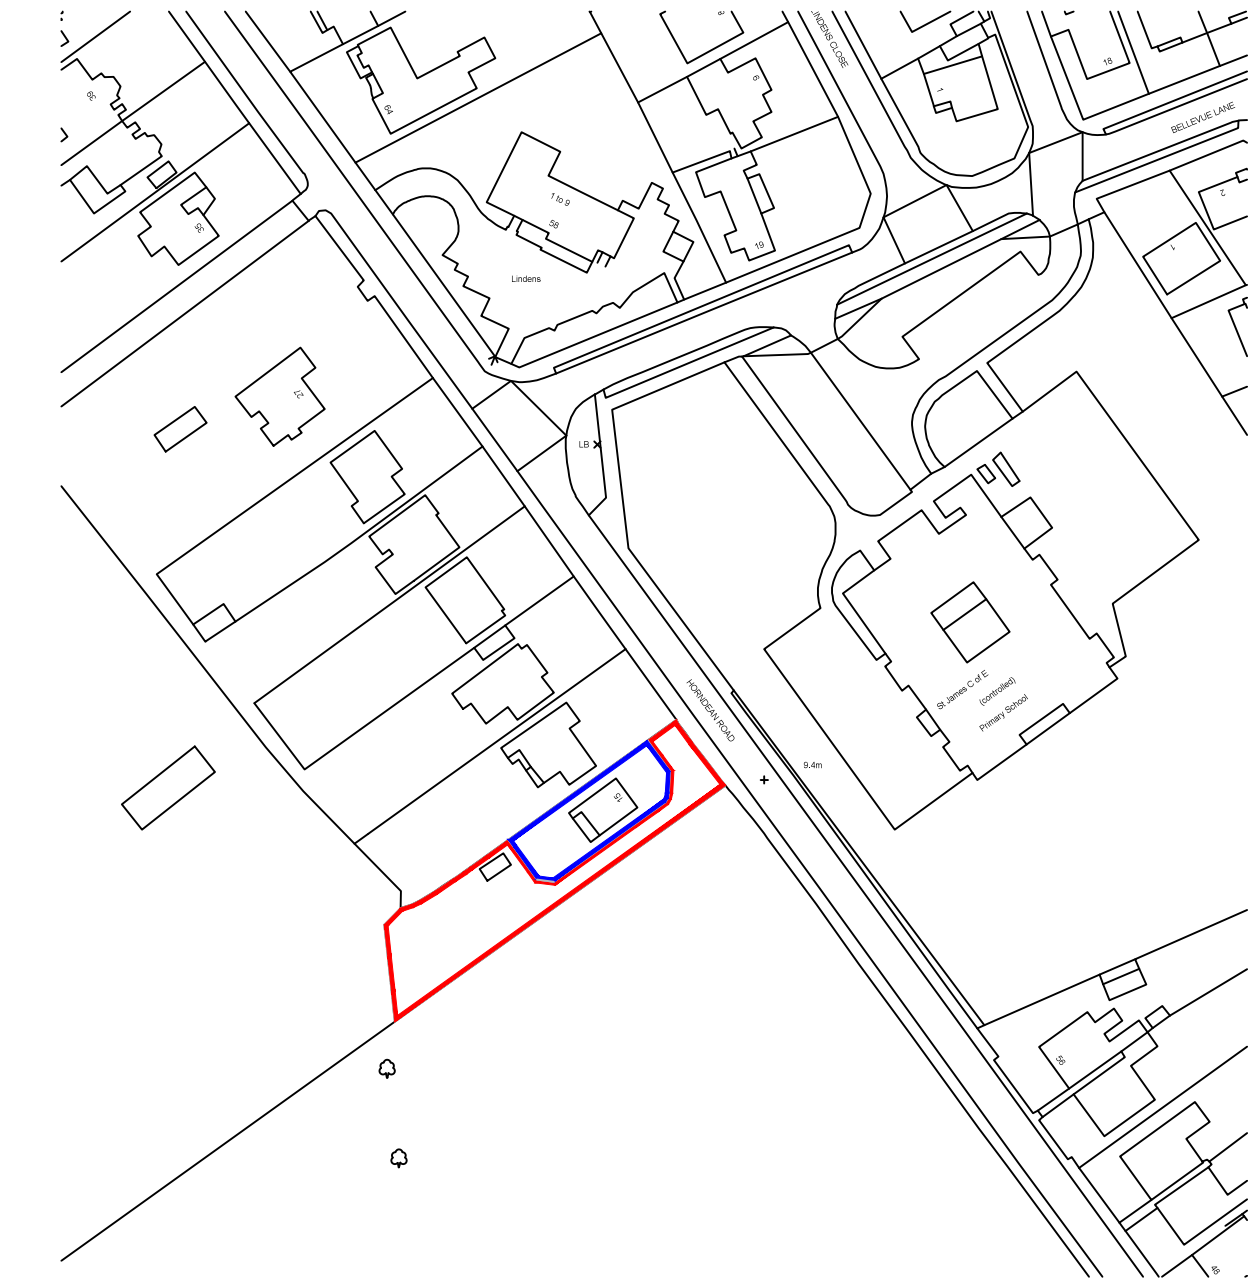

Site Location Plan (1:1250)

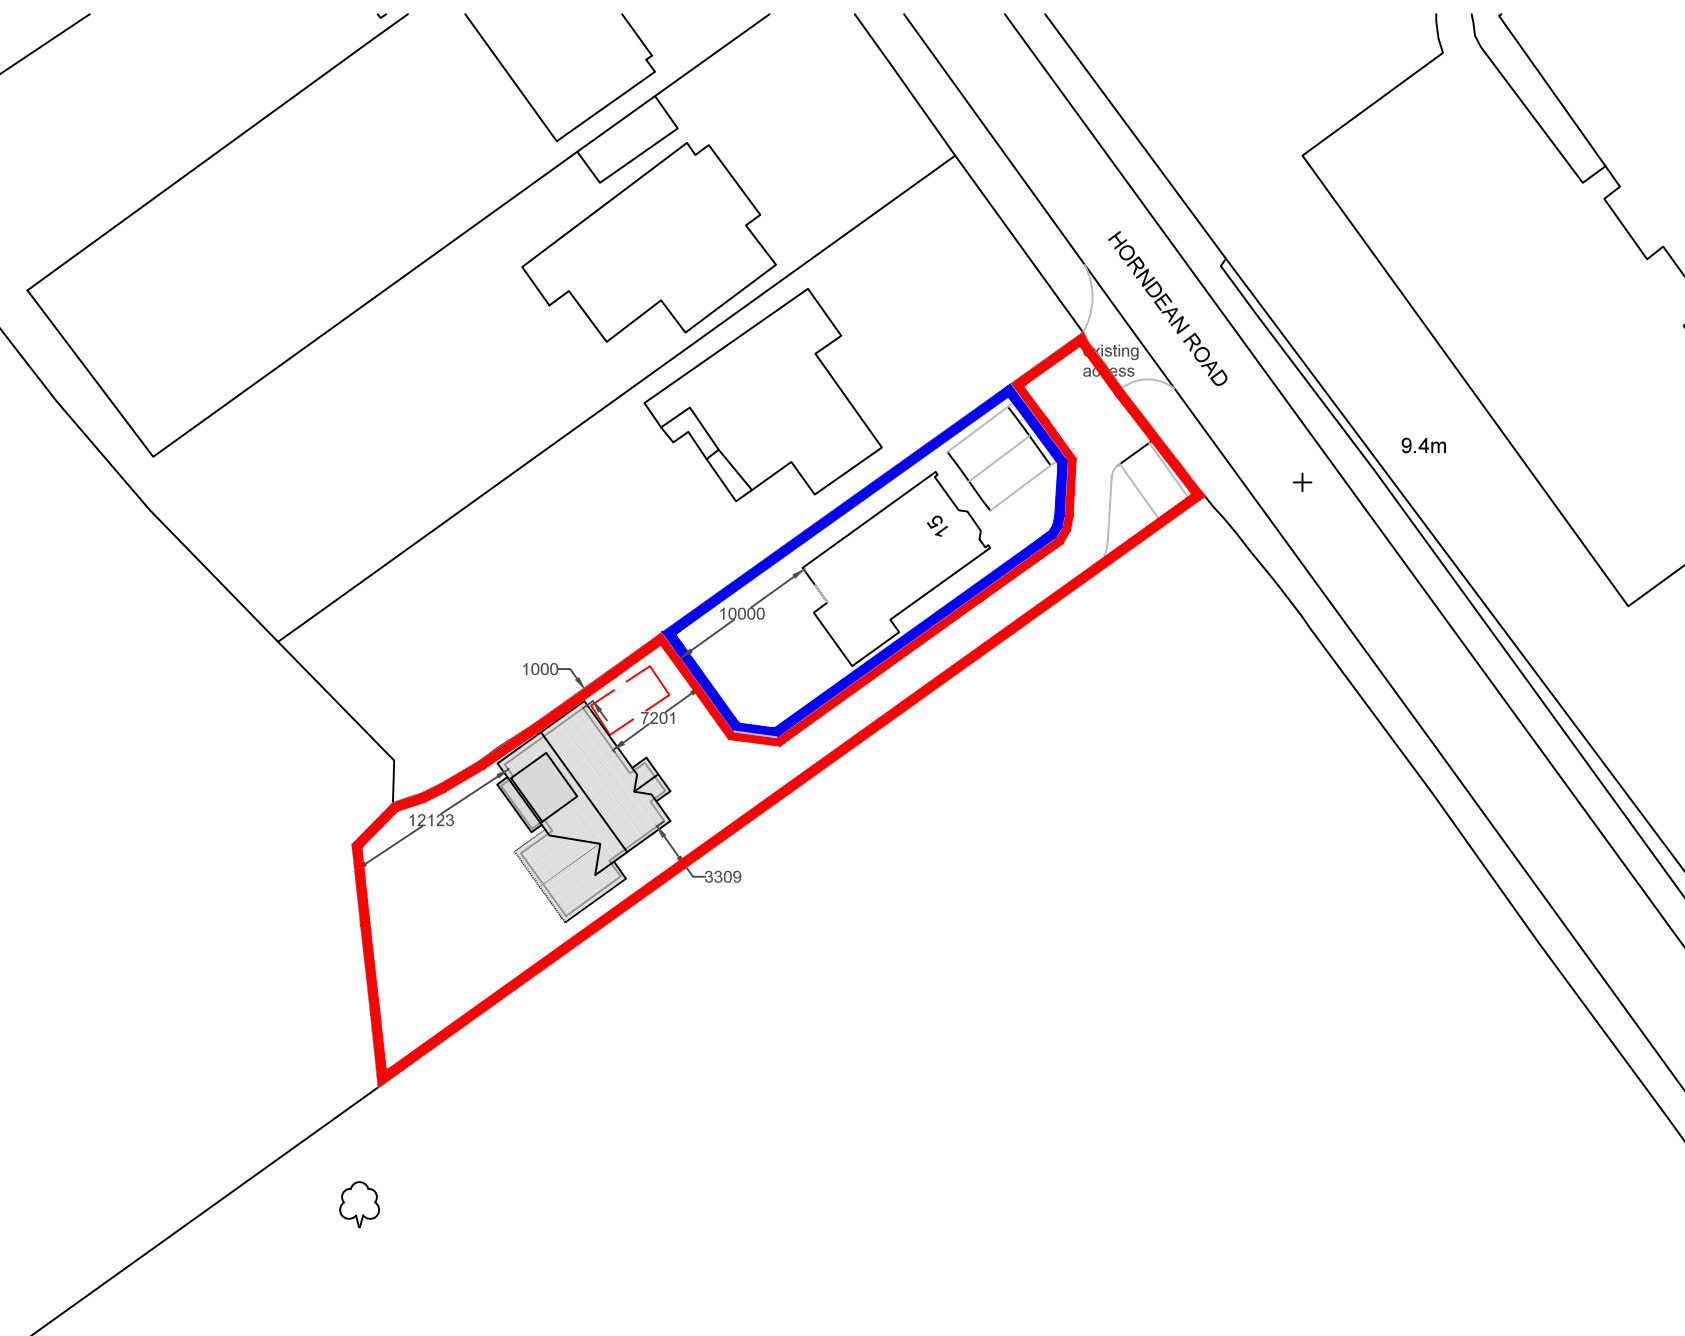

Site Block Plan (1:500)

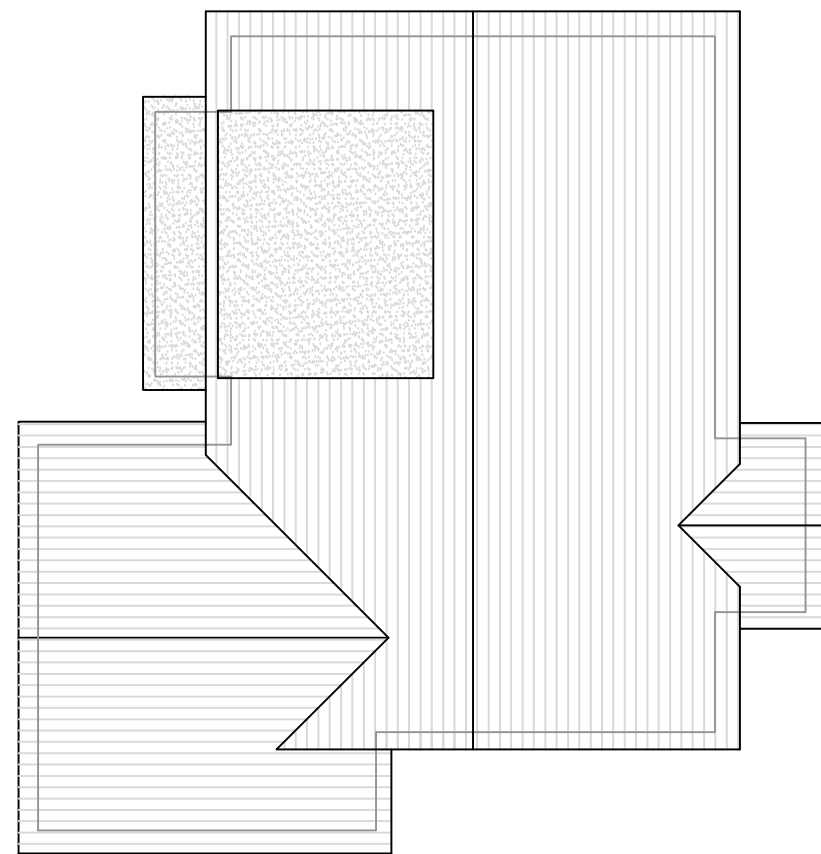

Roof Plan (1:100)

Revisions		
Rev	Description	By
c	Amendment	LW
b	Client Revisions	LW
a	Client Revisions	LW
All dimensions to be checked on site prior to commencement of work, except for planning purposes. This drawing is the copyright of Inspired Design Studio Ltd. and may not be copied, altered or reproduced in any way without written authority.		
Client: Mr Melbert & Ms Curtis		
Project Address: 15 Horndean Road Emsworth, Hampshire PO10 7PT		
Drawing Title: Proposed Plans, Elevations, Roof Plan and Site Location Plan		
Drawing Number: 1156.01.c		
Scale: As stated printed @ A1		
Date: 08/03/2018		