


EXISTING

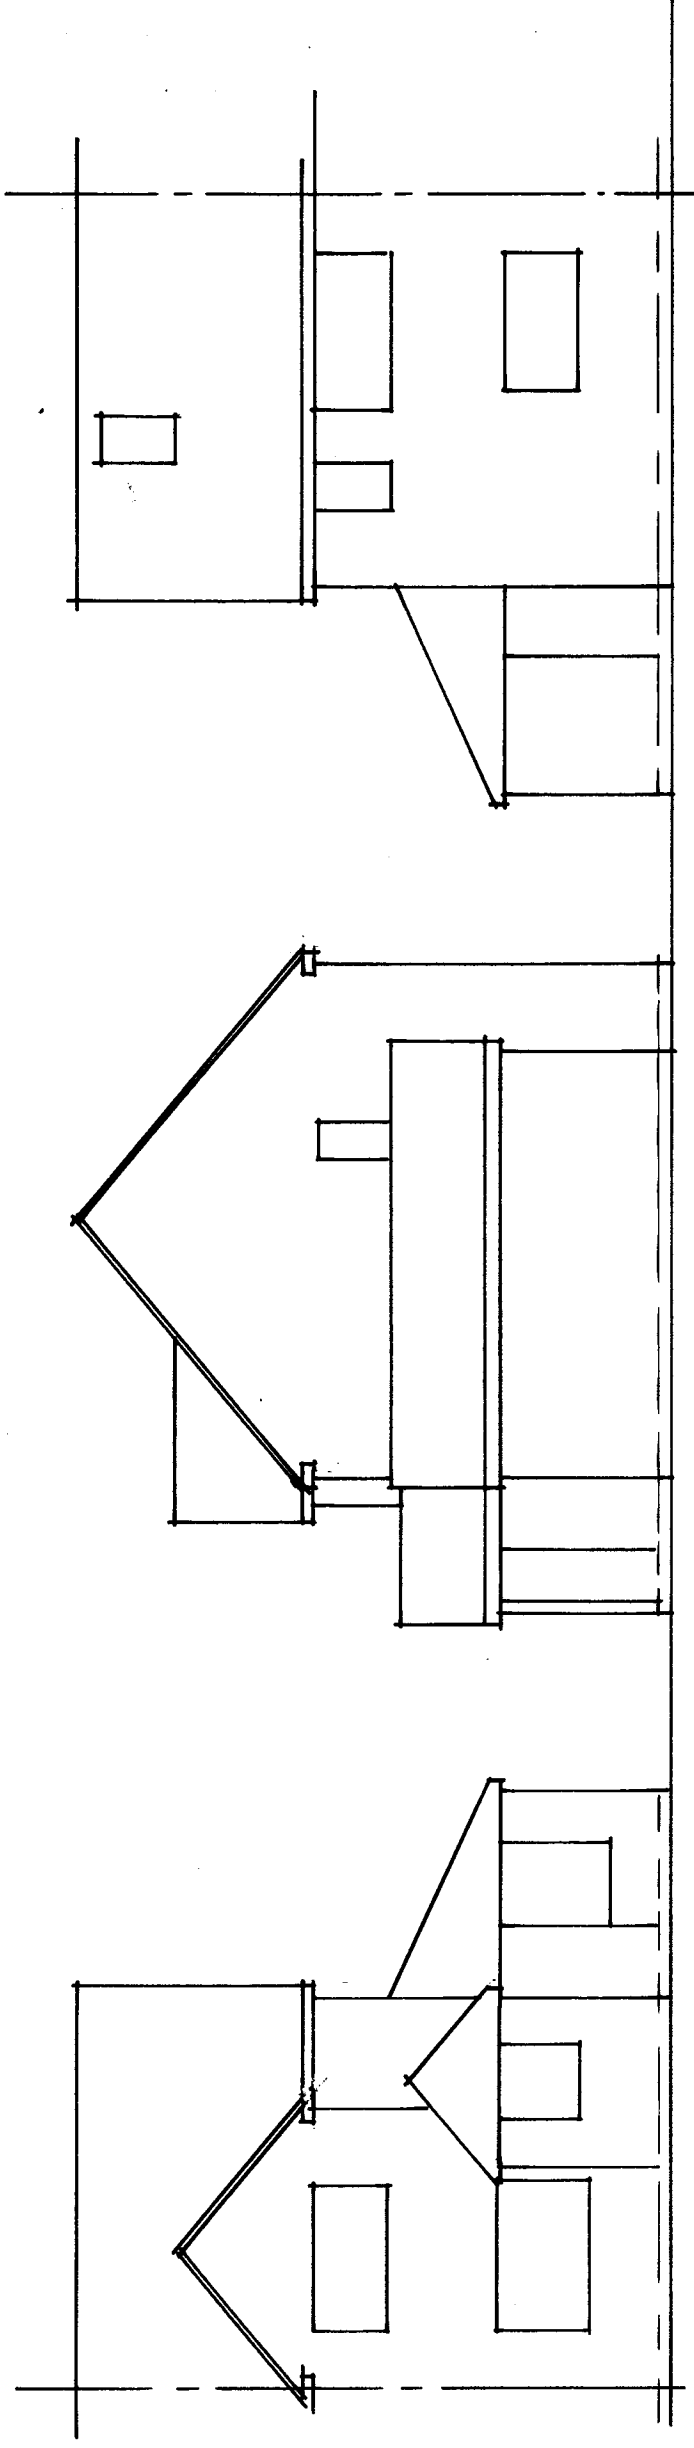


Front Elevation

Side Elevation

Rear Elevation


PROPOSED

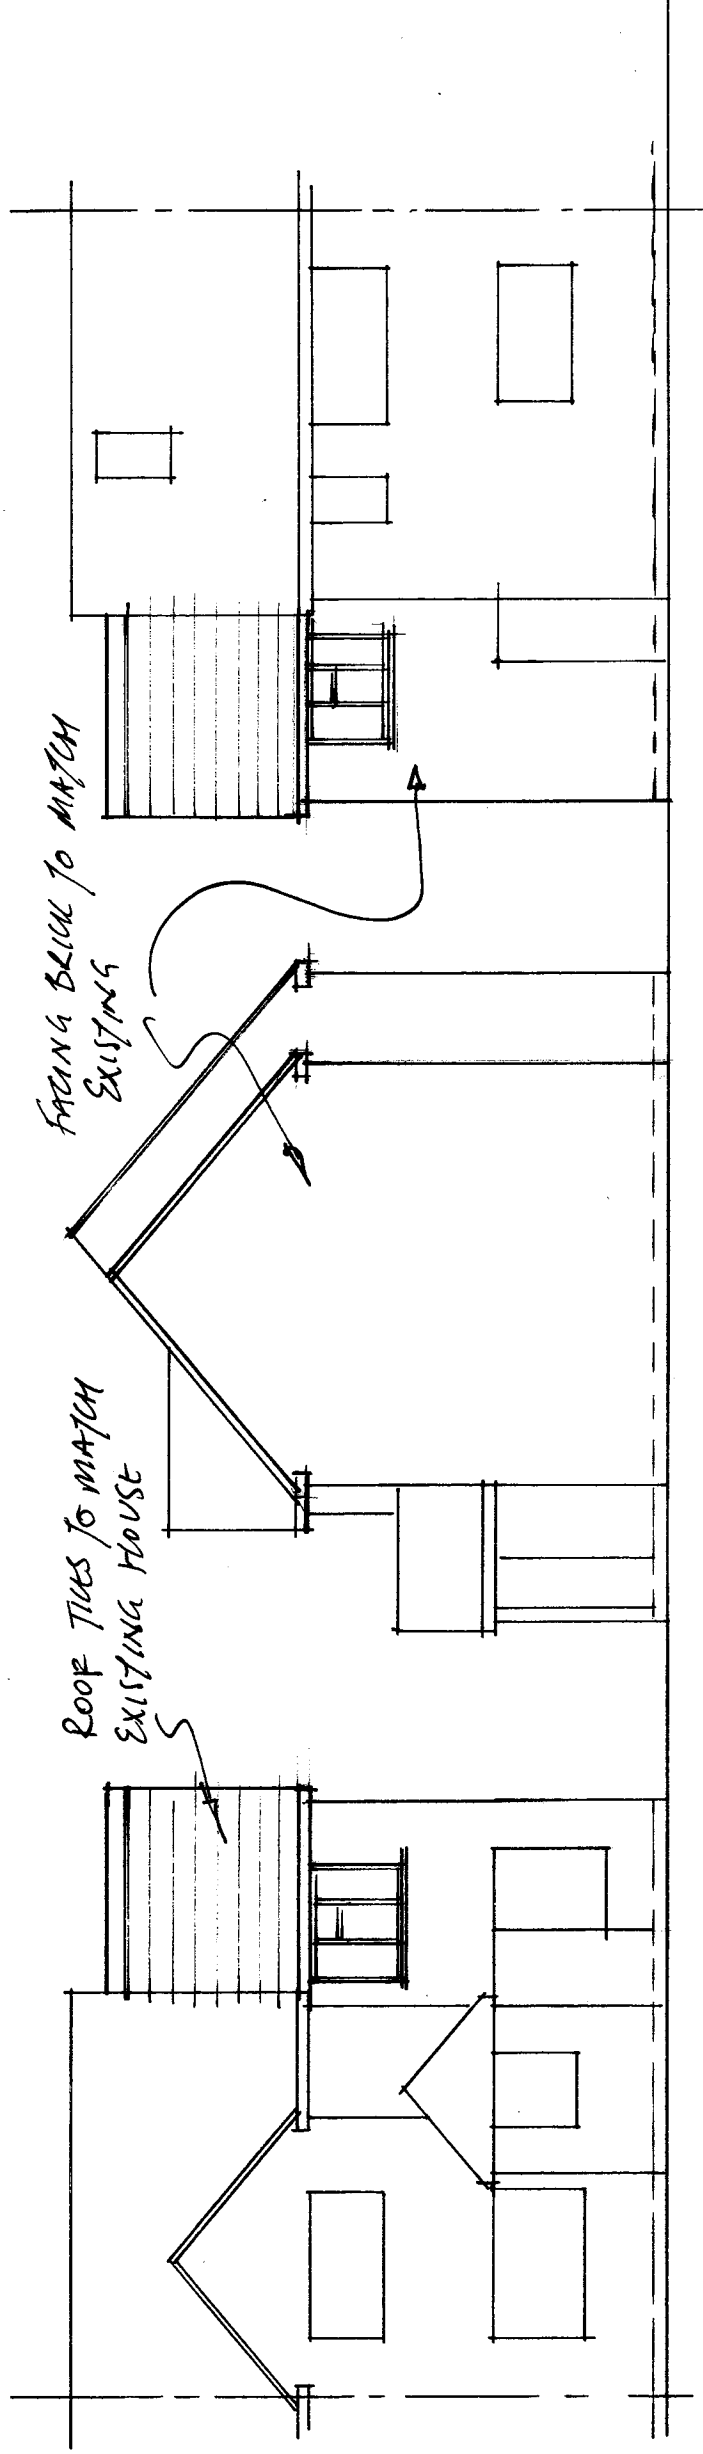

Front Elevation

Side Elevation

Rear Elevation

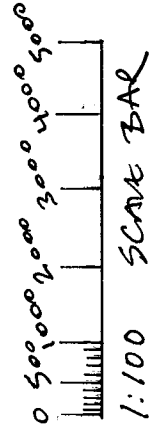

59 Shawford Grove
Havant

SCALE 1:100

APRIL 2018