


EXISTING

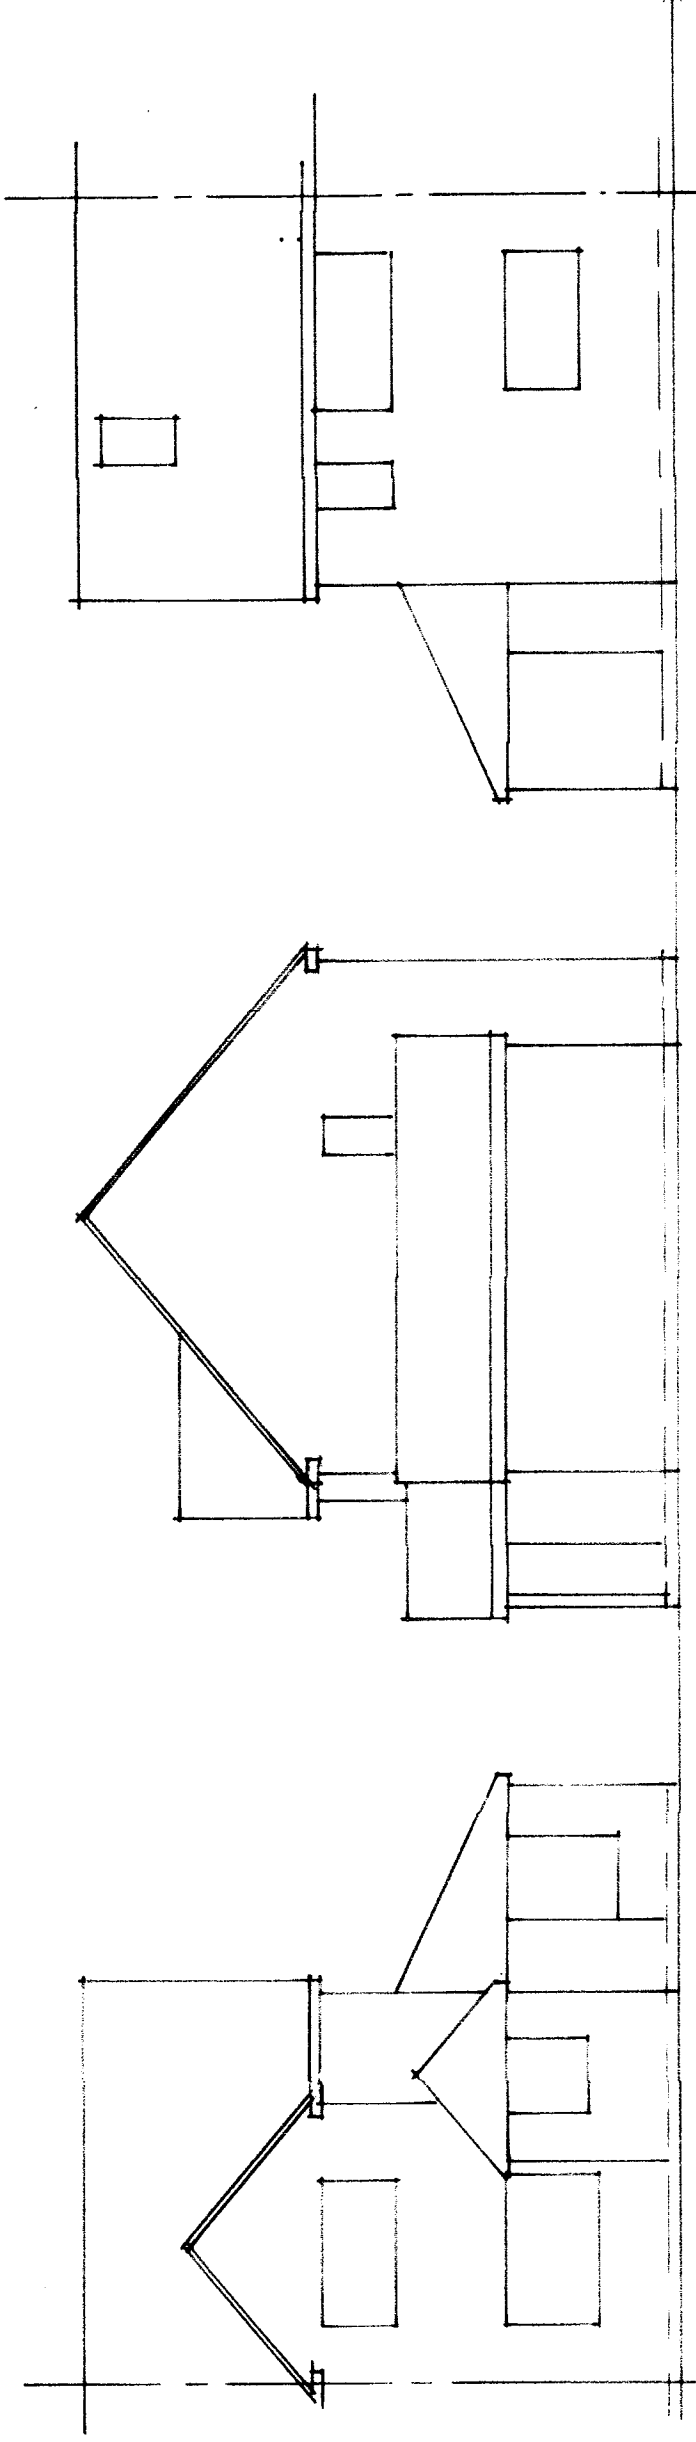

Front Elevation

Side Elevation

Rear Elevation

59 Shawford Grove
Havant

Scale 1:100

April 2018

