


Rear


Side

Front


Side

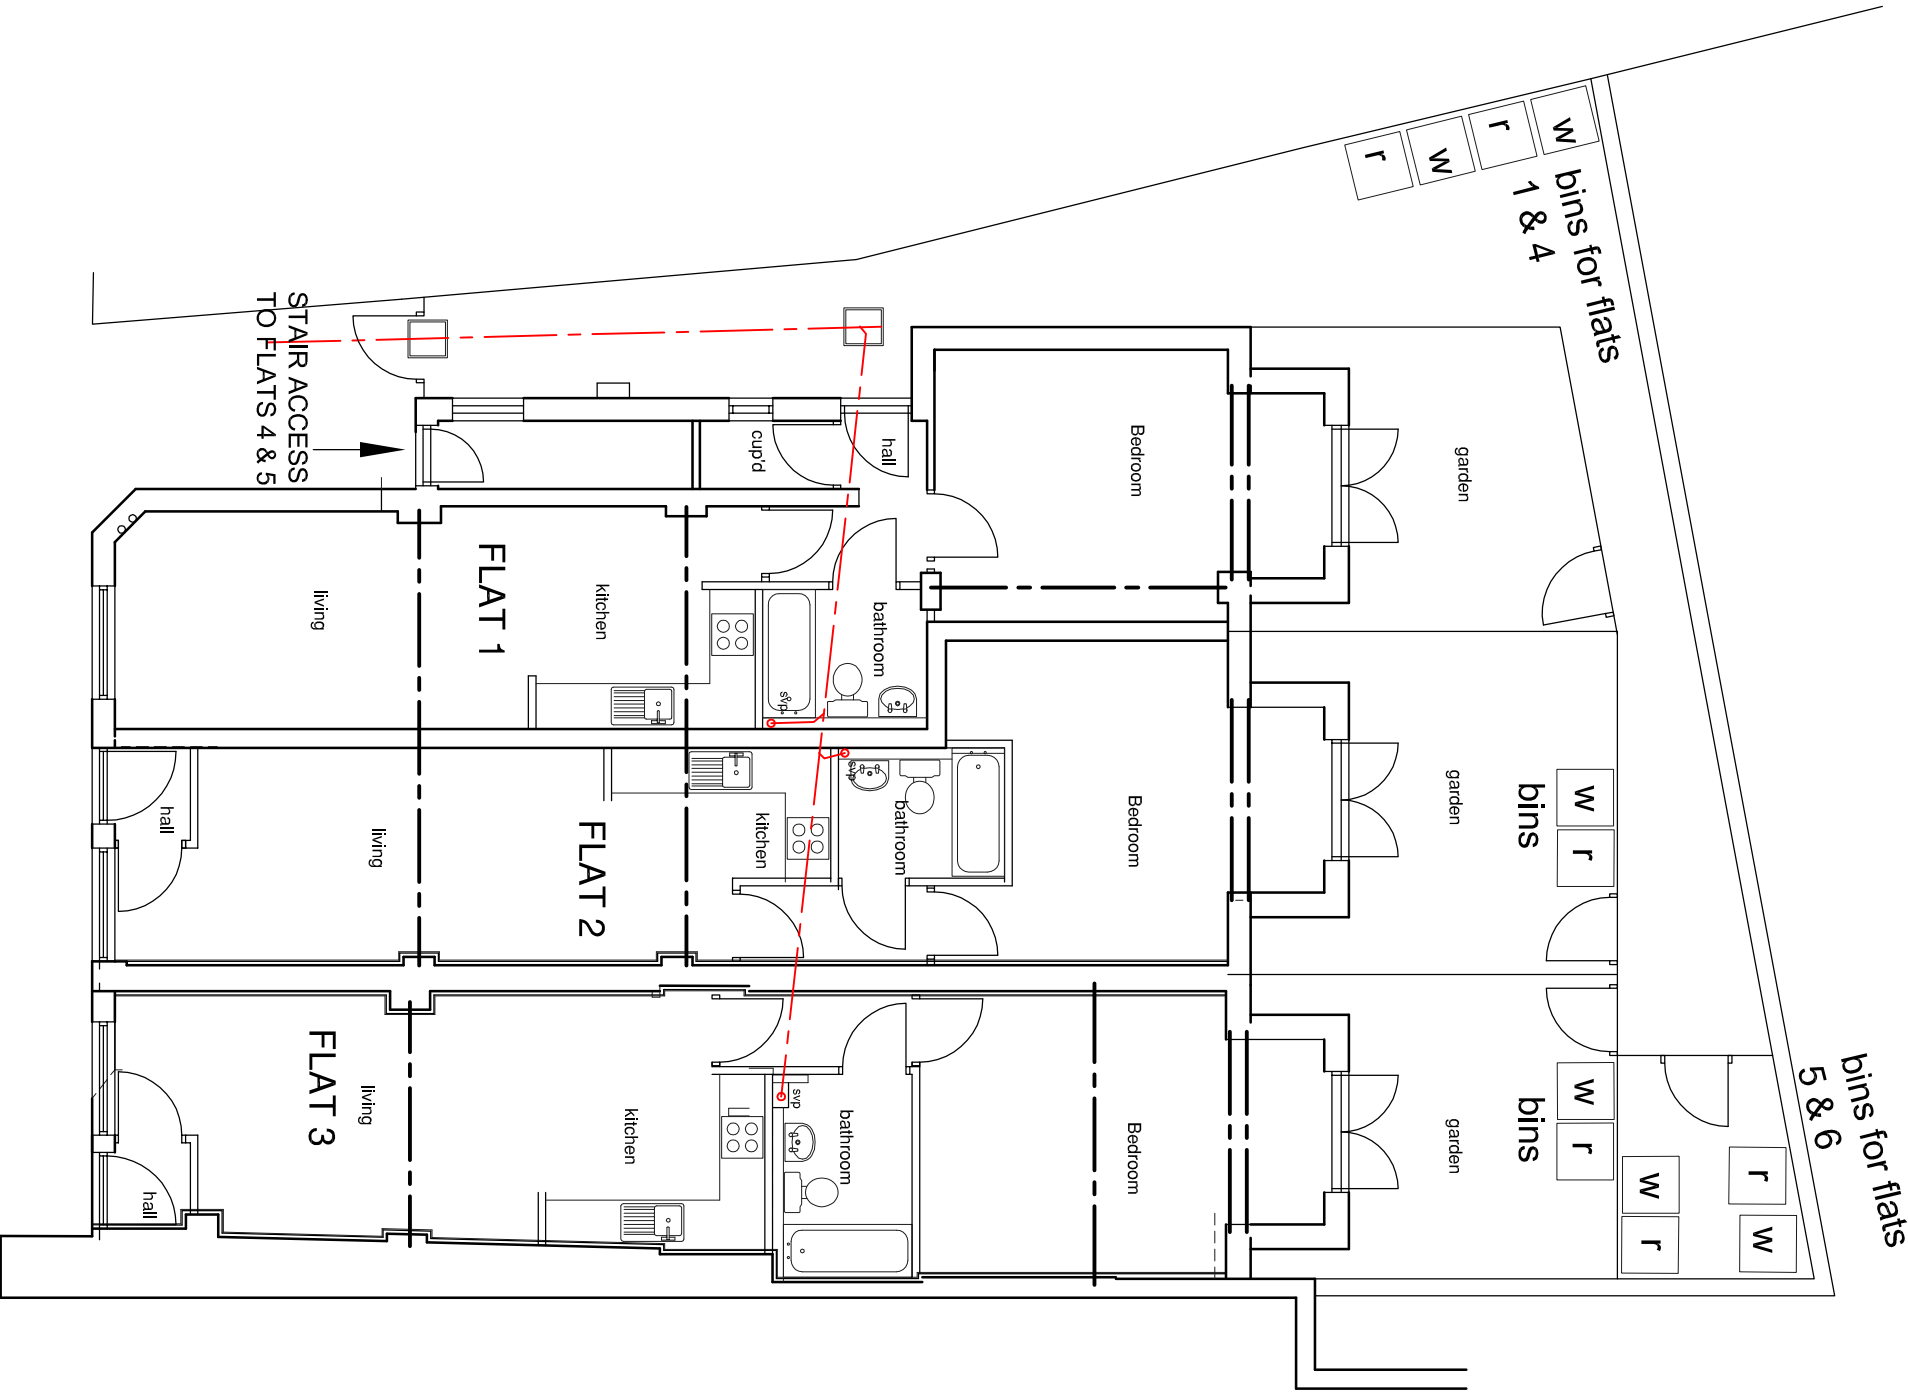

Ground Floor Plan

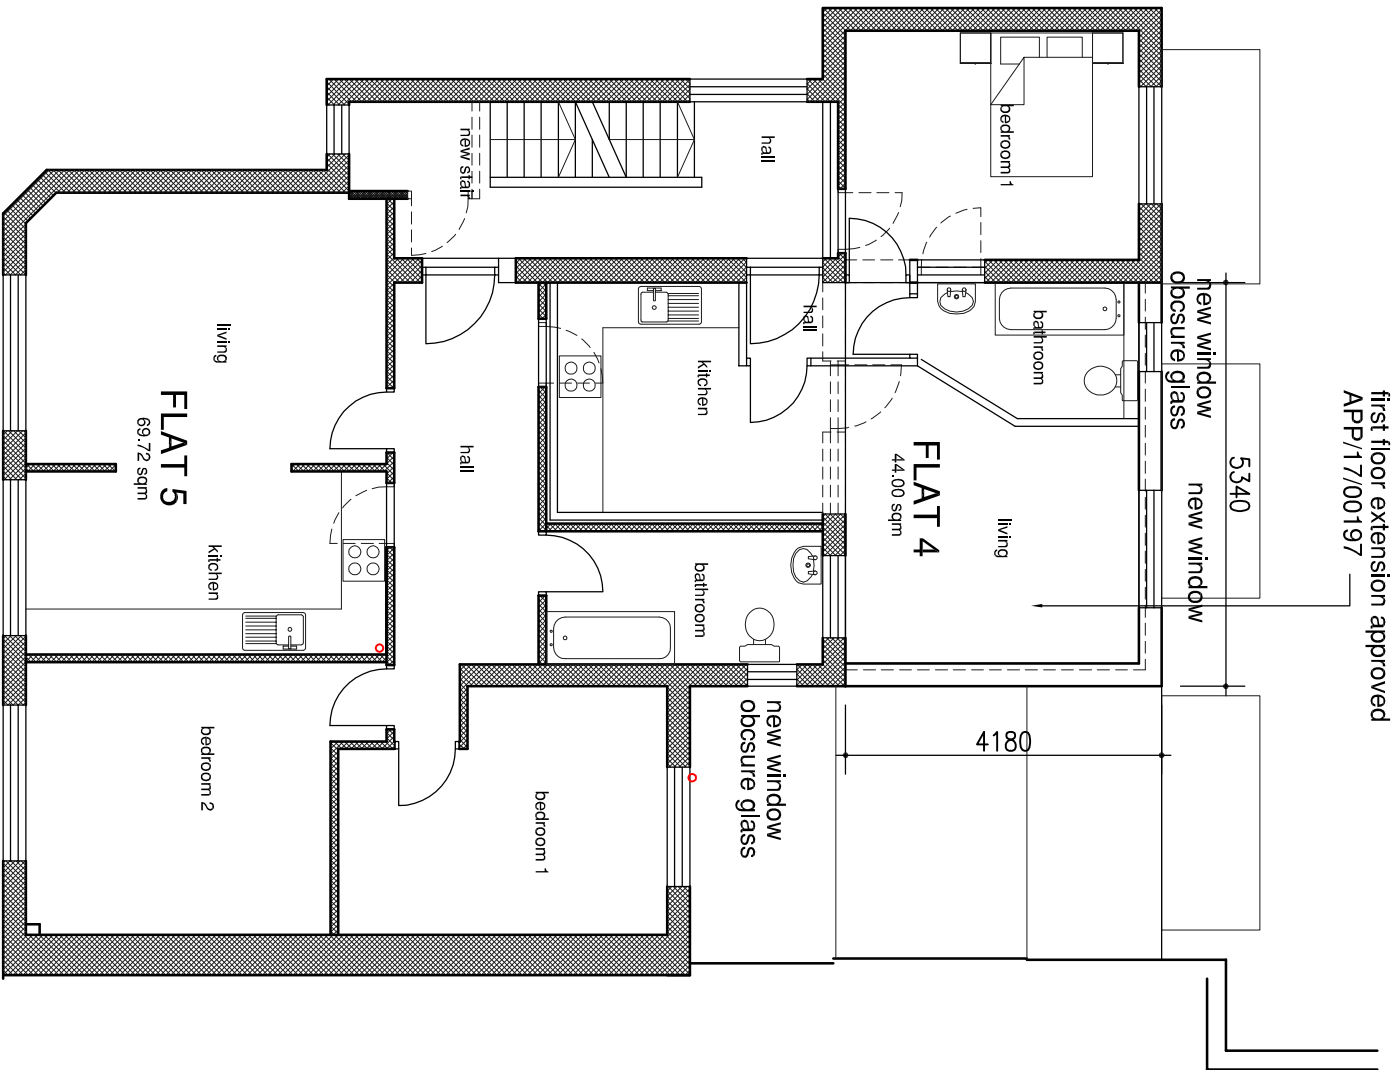

First Floor Plan

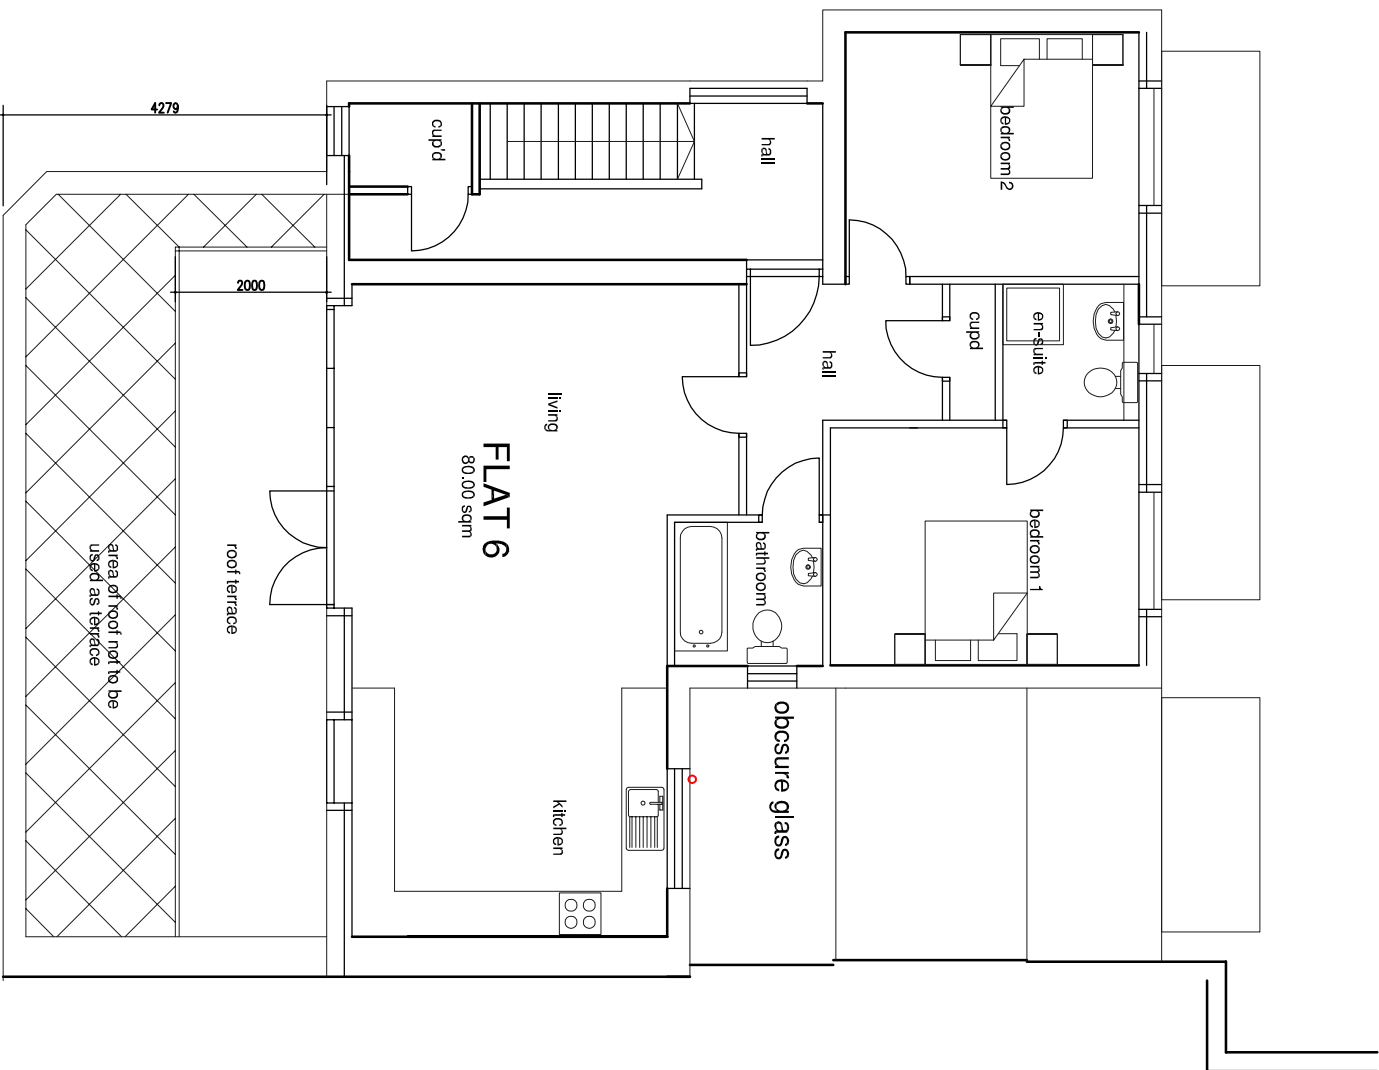

Second Floor Plan

C	Material not added to work in early drawings, minor reduced	rev. 07/2017	
F	Second floor arrangement revised	rev. 17/08/17	
E	Second floor arrangement revised	rev. 01/08/17	
D	First extension revised	rev. 28/07/17	
C	First extension revised	rev. 19/07/17	
B	Cladding changed to state tile hanging	rev. 26/06/17	
A	State tiling & roof window added	rev. 07/06/17	
-	Original Issue		
Rev		Dwn / Date	Chk / Date

This drawing is copyright and must not be disclosed to third parties without permission

Scaled dimensions are not to be used for construction

4 Queensgate
Queens Road
Fareham
Hampshire
PO16 0NW

m2
architecture
architectural technologist

PROJECT
Proposed Development at
10a & 12 East Street
Havant
CLIENT
East Pallent Developments

DRAWING TITLE
Plans, Elevations
Proposed

PROJECT NO. 16036
DRAWING NO. 404
REV. C

SCALE
1:100