



Tel: 0800 6127 664
www.yourhomeplans.co.uk



Your Home Plans

These drawings are for approval purposes.
Materials and products should not be ordered
based on scaling from drawings as errors
may occur along existing building lines. All
measurements and supporting elements are
to be checked on site. Refer to Your Home
Plans if any discrepancies are found.

Mr Passingham
85 & 85A London Road
Cowplain
Waterlooville
Hampshire
PO8 8XB

Roof Plans


Project number	85LON-18
Date	7th June 2018
Drawn by	JG
Checked by	Checker

Scale 1 : 100

A104

Existing Roof Plan

1 : 100

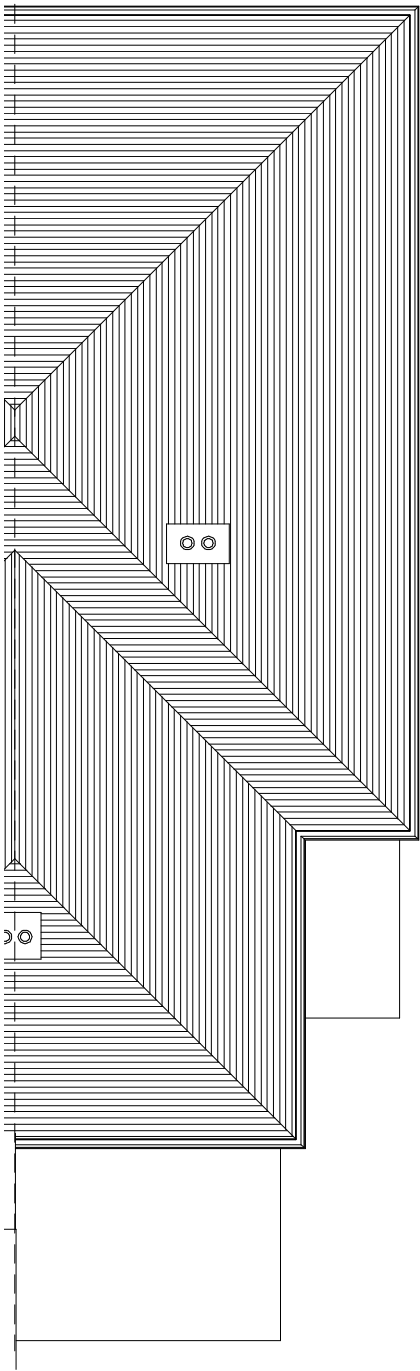

Proposed Roof Plan

1 : 100

