




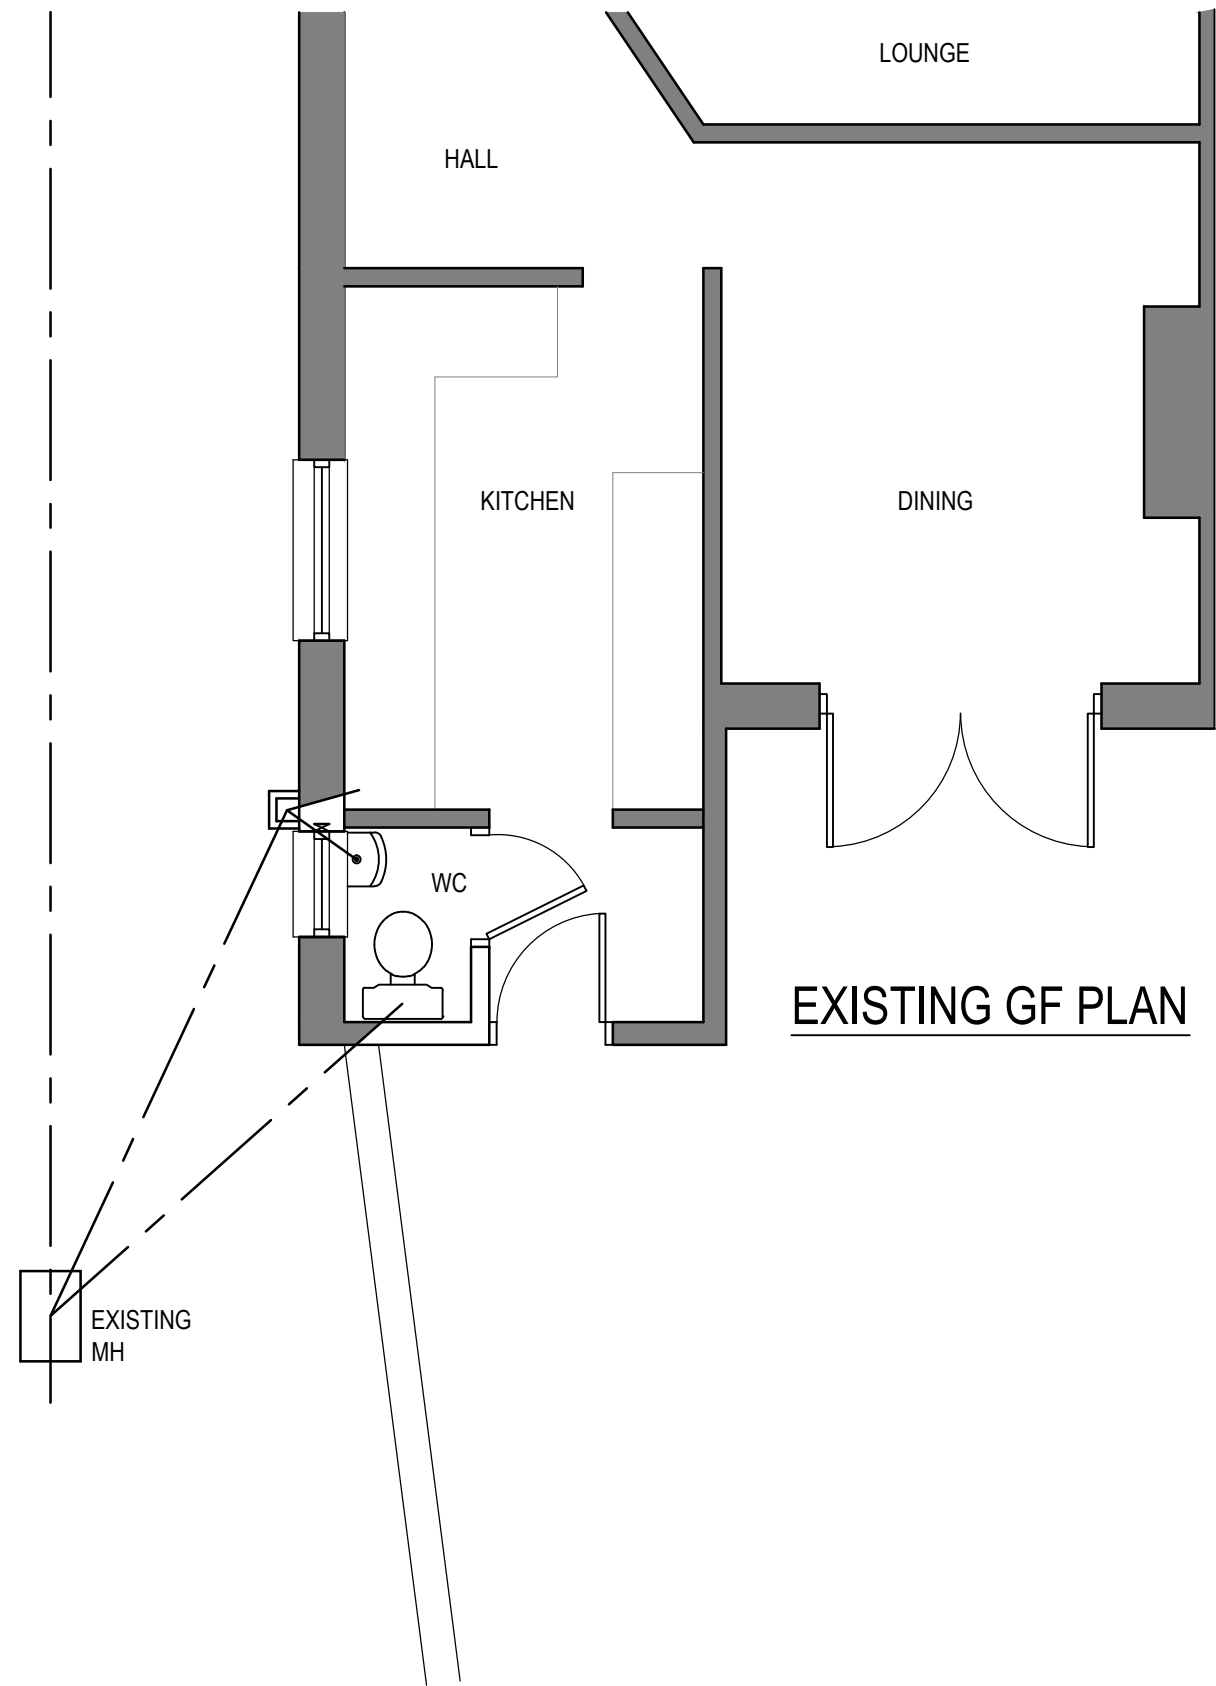


EXISTING GF PLAN

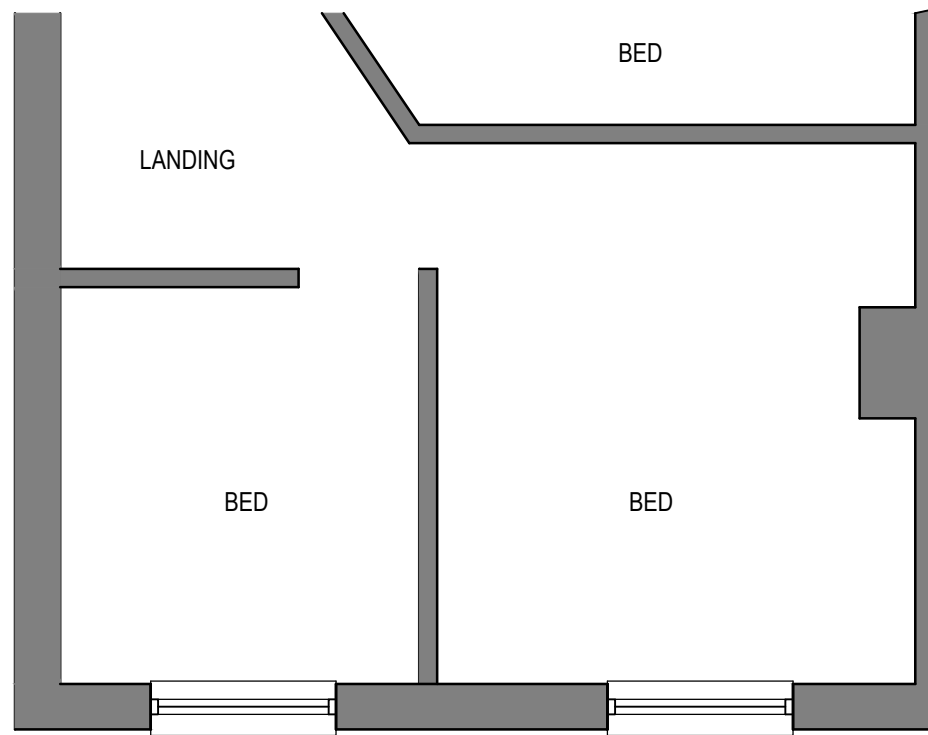


EXISTING FF PLAN

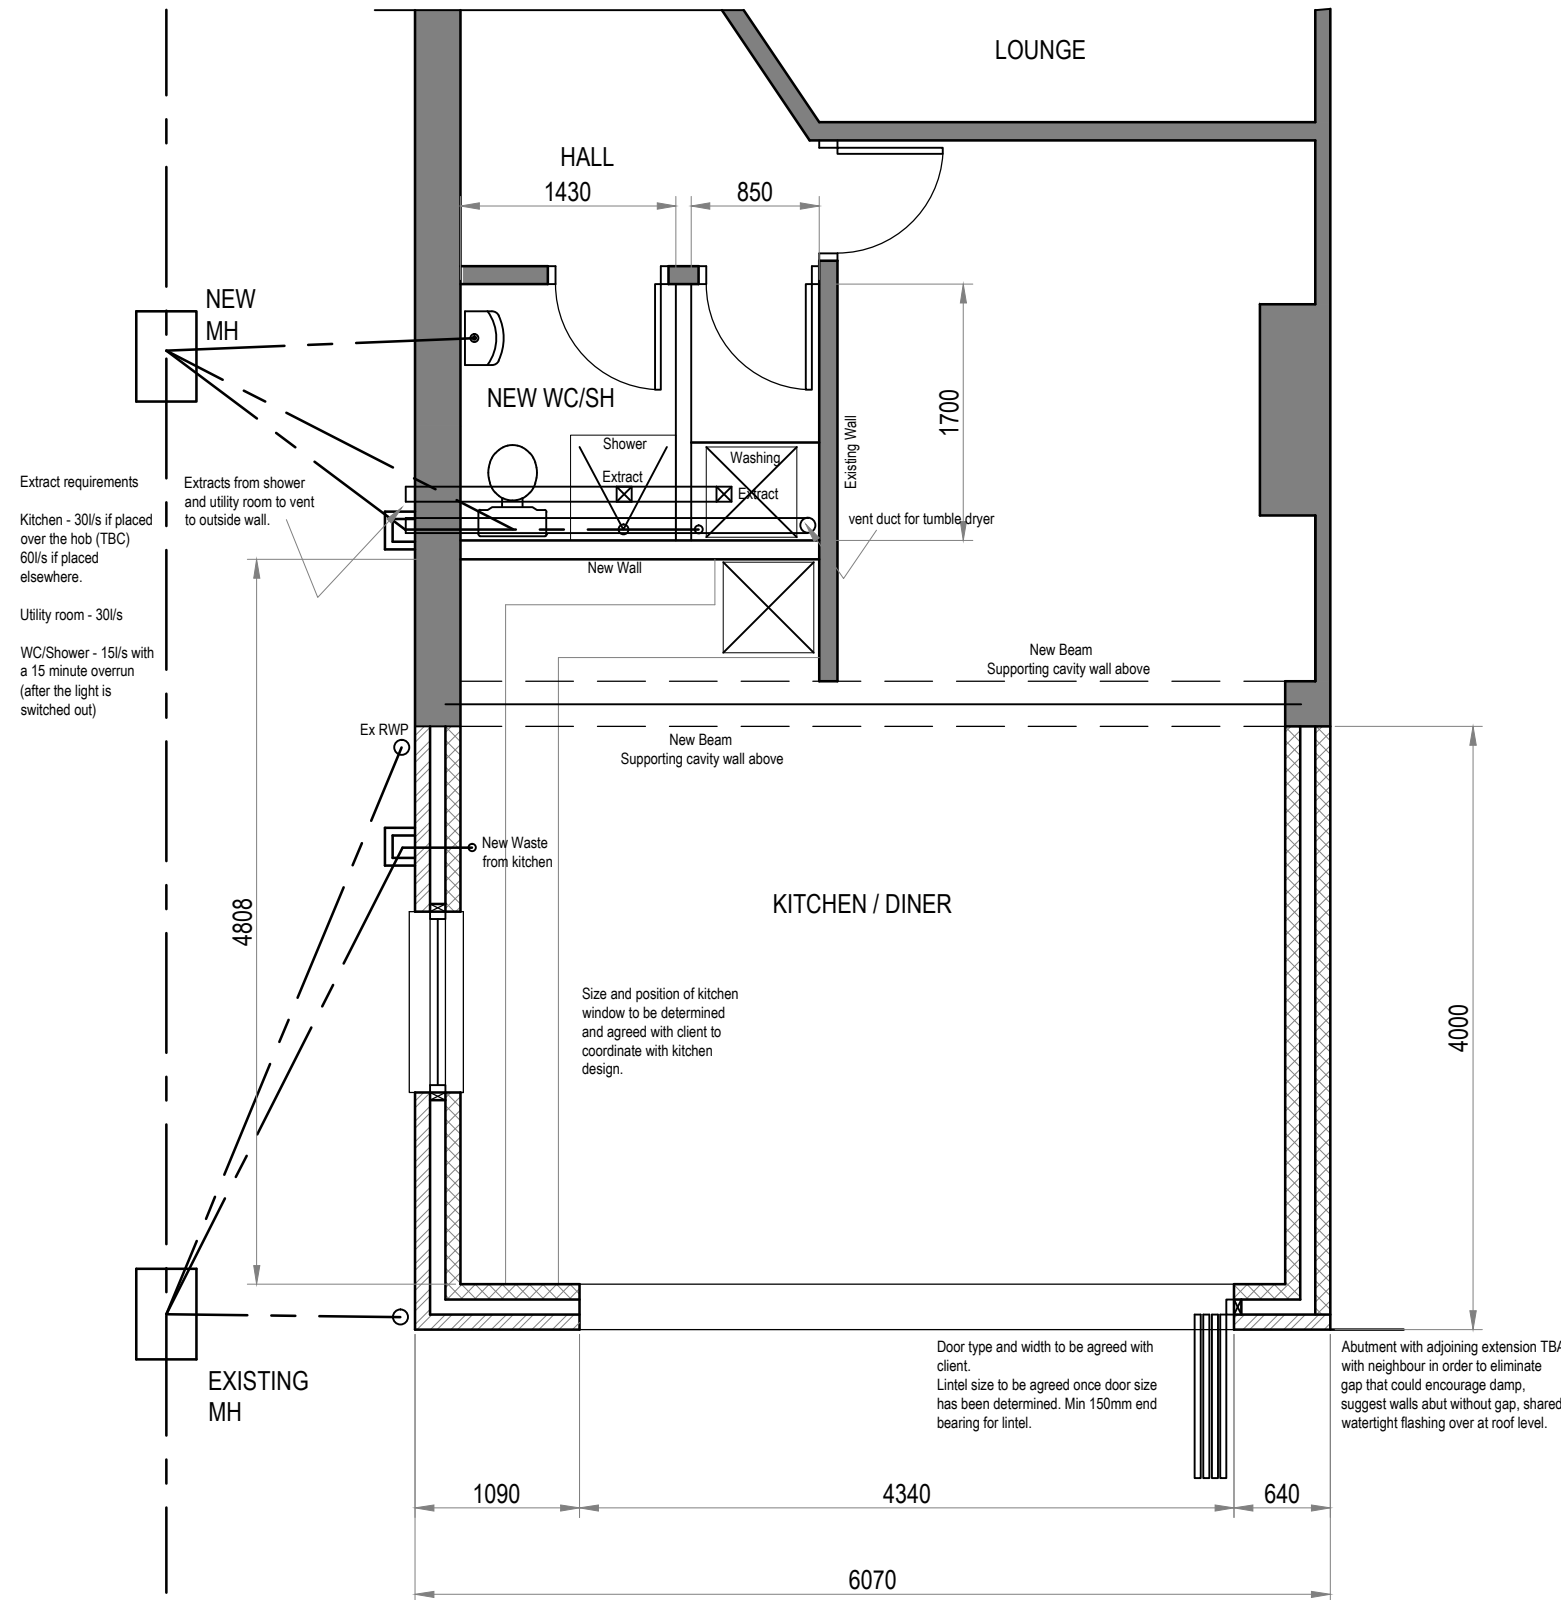


PROPOSED PLAN

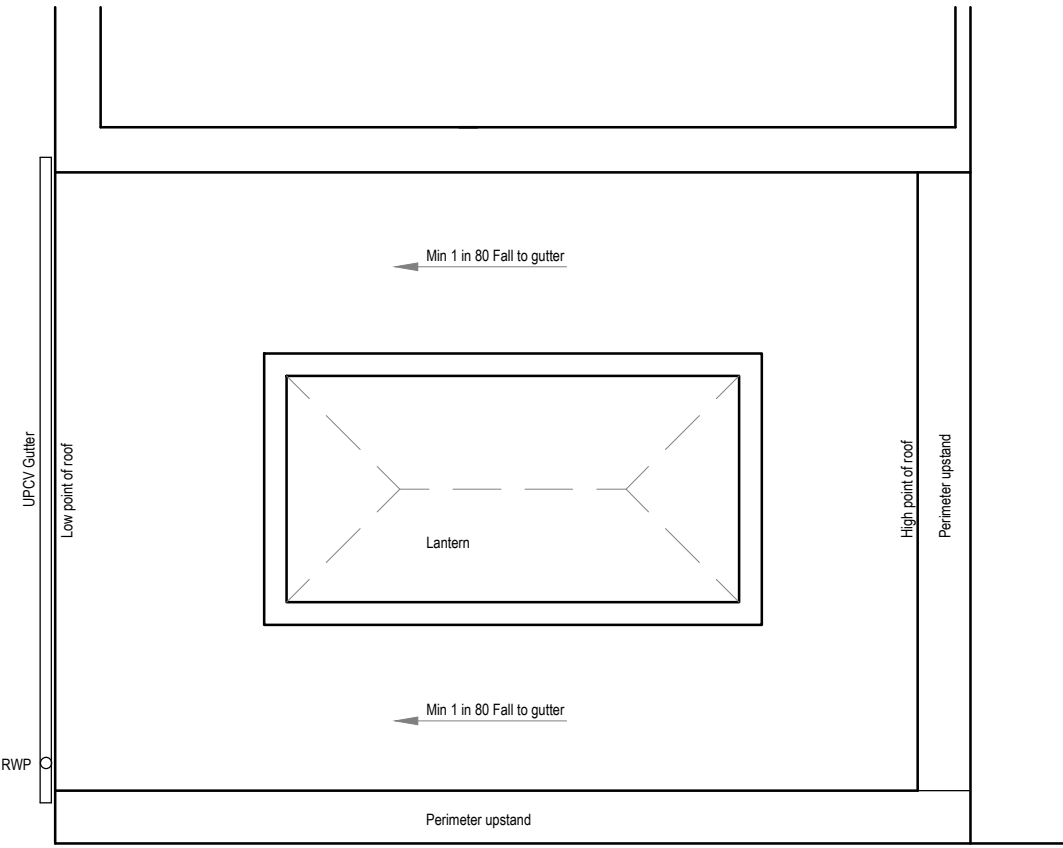


PROPOSED ROOF PLAN

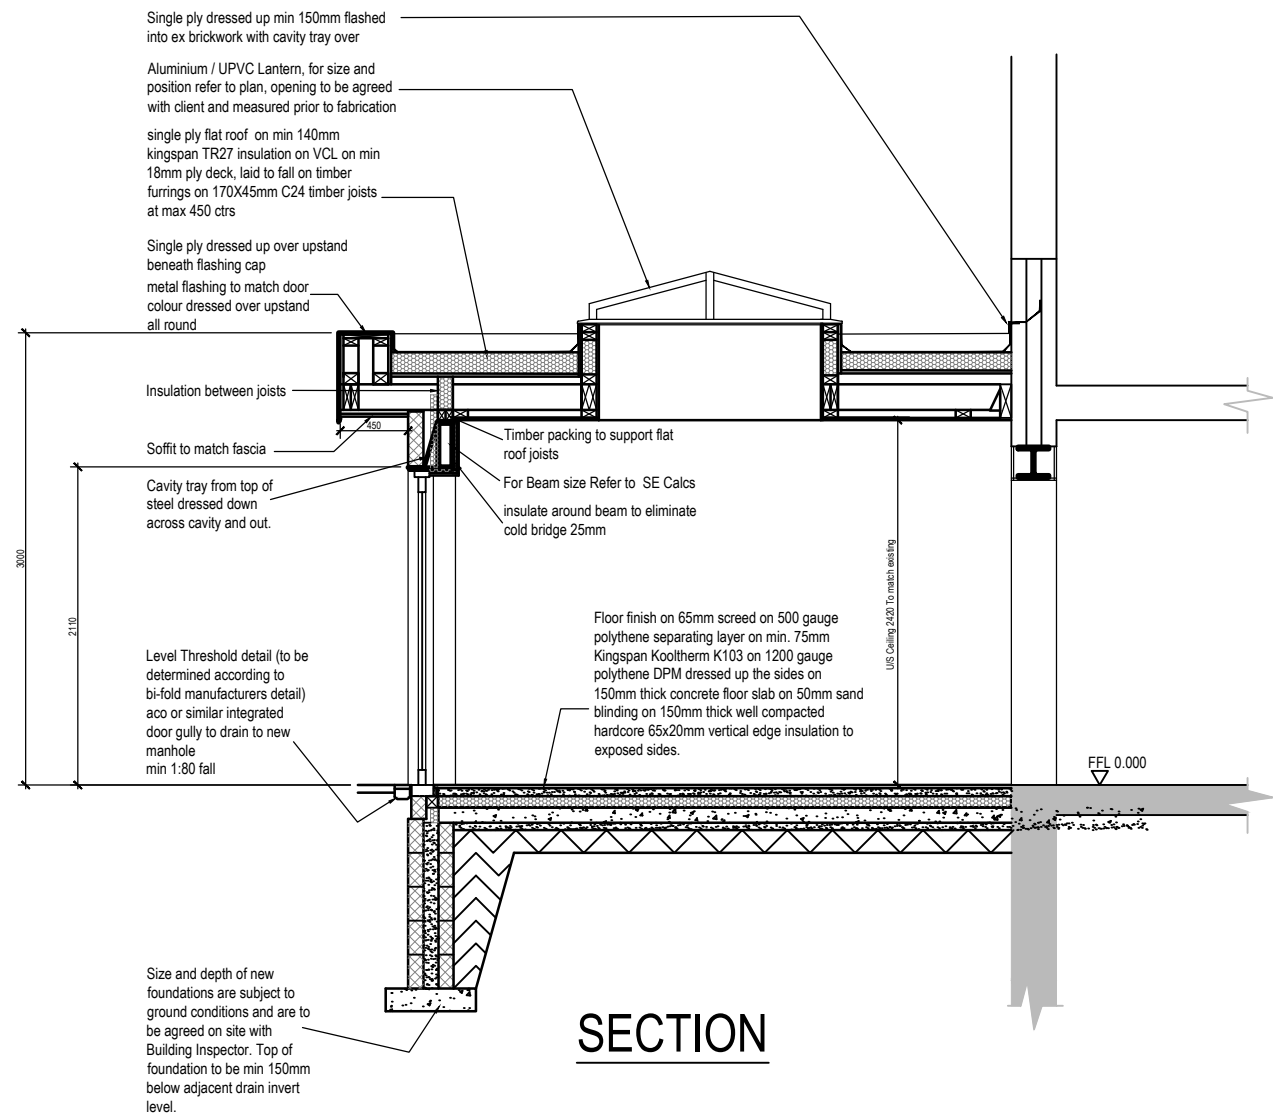

SECTION

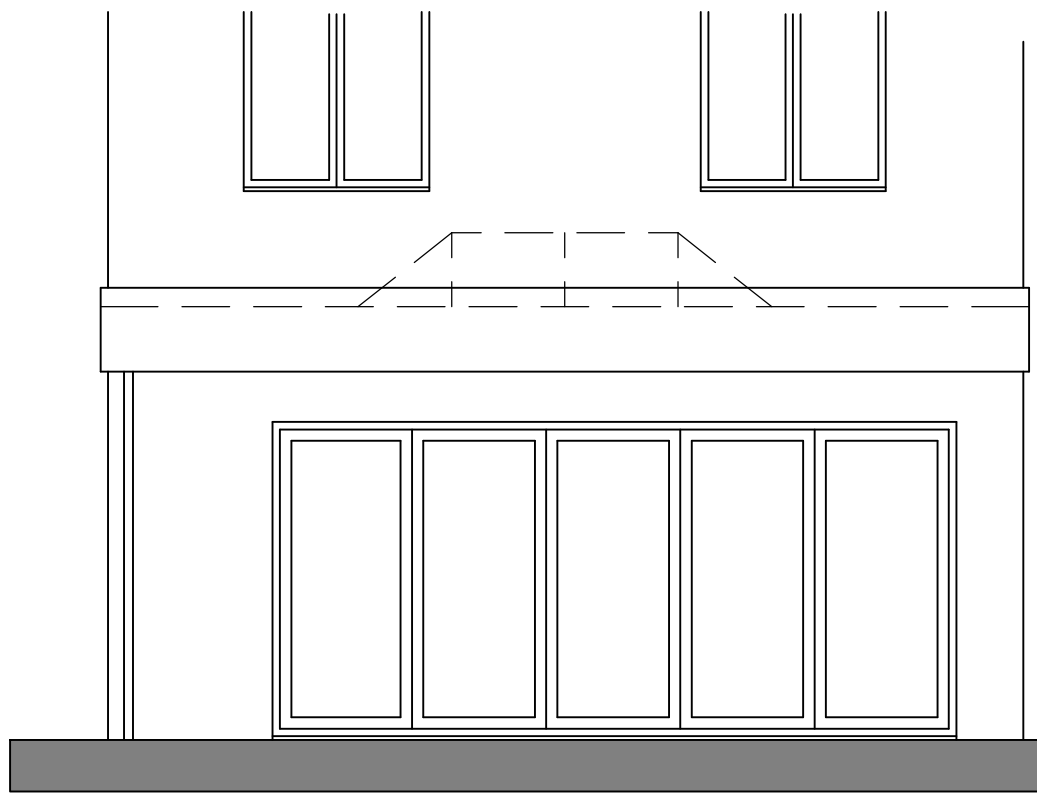

PROPOSED REAR ELEVATION

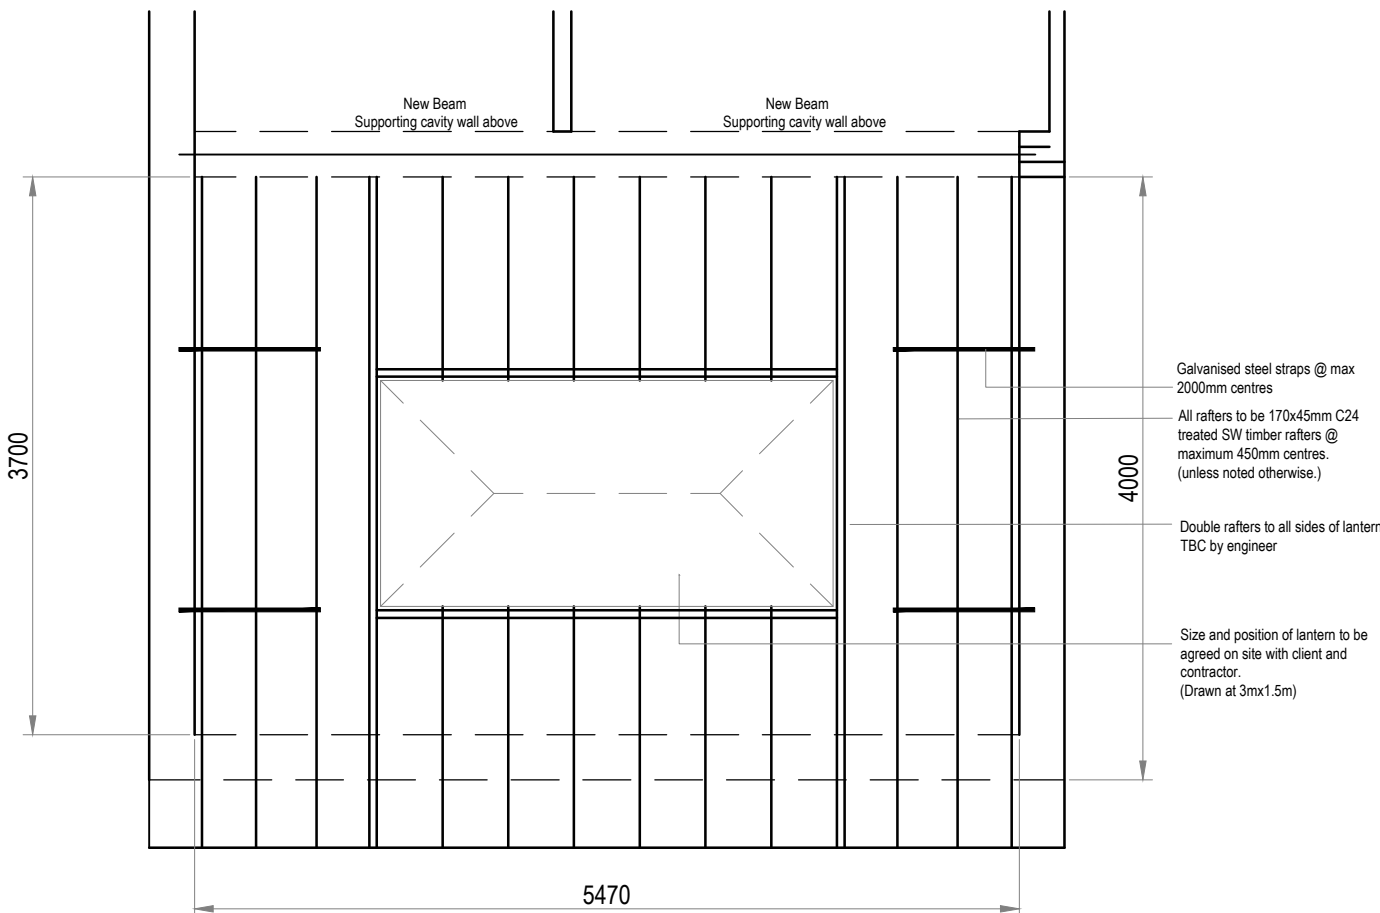

PROPOSED RAFTER PLAN

Rev A - 29.5.18. Extract info added.

Client: MR & MRS Brett		
Project title: No 177 The Dale PORTSMOUTH HAMPSHIRE, PO7 5JH PROPOSED REAR EXTENSION		
Drawing Title: EXISTING AND PROPOSED PLANS ELEVATION AND SECTIONS.		
JOB No. GA-18/03/001	SCALE 1:50	REV A