

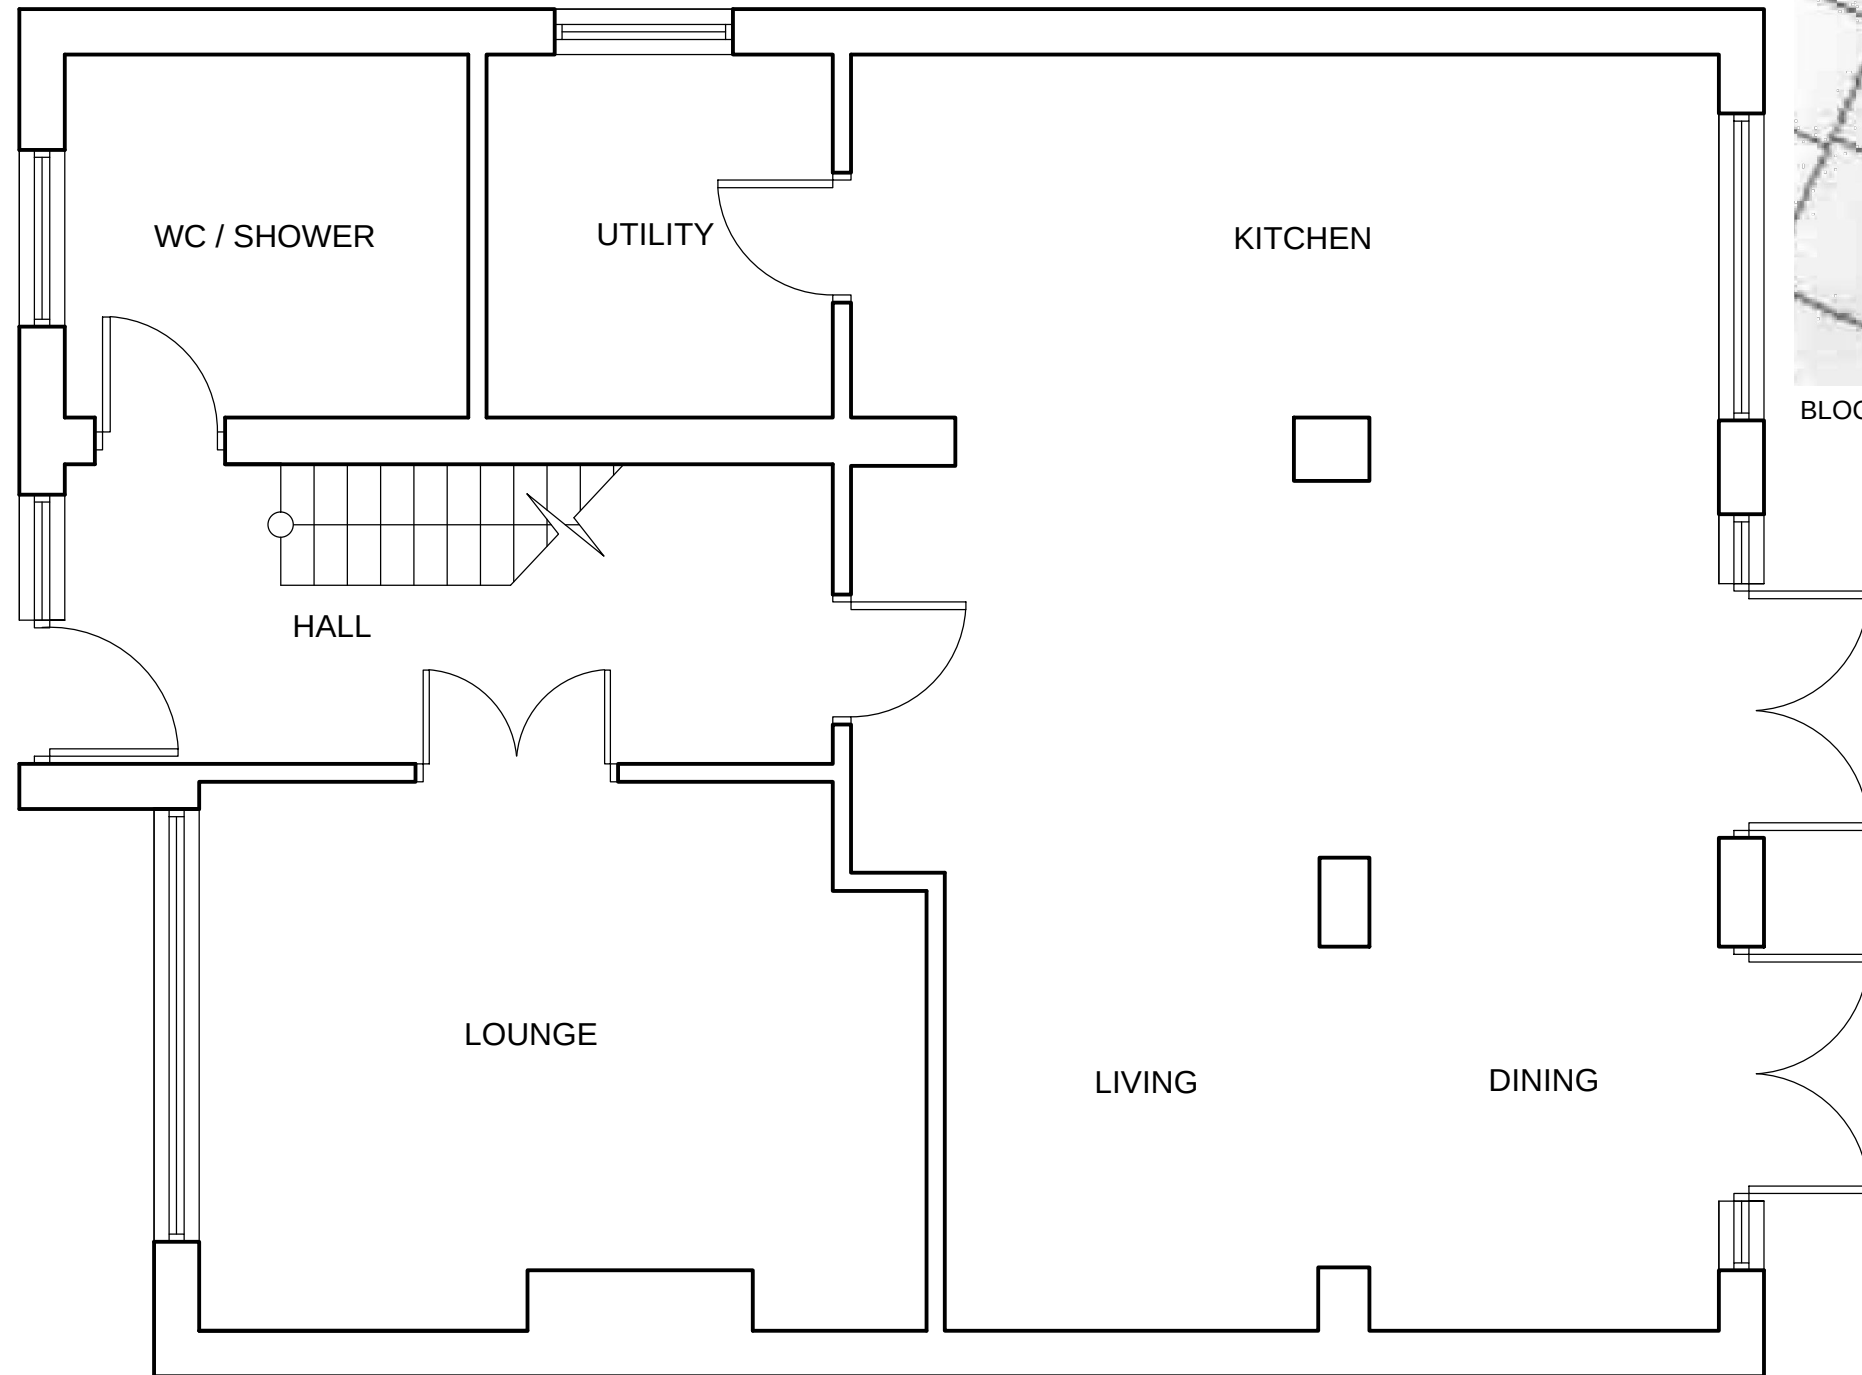


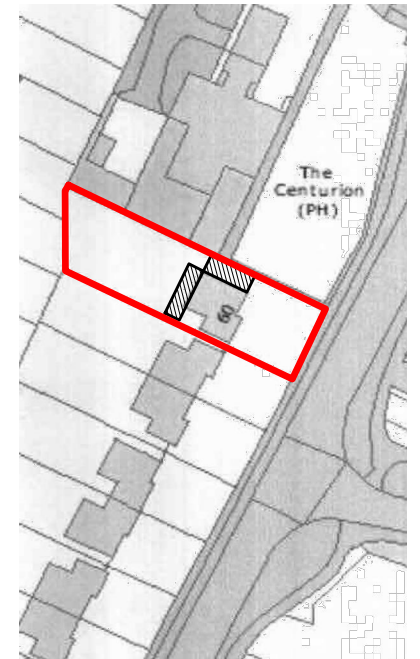

BLOCK PLAN 1:500

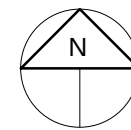

LOCATION PLAN 1:1250

PROJECT ADDRESS:

60 Crookhorn Lane, Waterlooville,
Hampshire, PO7 5QL

DESCRIPTION:

*TWO STORY SIDE EXTENSION WITH NEW GLAZED
PITCHED ROOF OVER EXISTING REAR FLAT ROOF*

DRAWING:

EXISTING GROUND FLOOR PLAN

SCALE:

1:50 at A3 Paper Size

DATE:

**AUGUST
2017**

STATUS:

PLANNING

REVISION:

DRAWING NUMBER:

01