

PROPOSED ELEVATIONS  
SCALE 1:50

KEY:

Blockwork

External brickwork

Timber/metal framed stud walling

X

Mechanical extraction fan

SD

Mains Powered interconnecting smoke detectors

SVP

Soil & vent pipe

SS

Stub stack

RWP

Rain water pipe

HD

Mains Powered interconnecting heat detector ( with smoke )

30 minute fire door no closer



EAST ELEVATION



SOUTH ELEVATION




NORTH ELEVATION



WEST ELEVATION

NOTES:  
The design and construction of this project shall be in accordance with the current Building Regulations & NHBC Standards. These notes & drawings have been prepared solely for the purpose of Planning & Building Regulation approval.  
  
Do not scale from this drawing unless for Planning purposes. All dimensions to be checked on-site and any alterations to be approved by the Architect and/or client prior to any work commencing.  
  
**Ordnance Survey Licence No: 100047591**  
  
This drawing to be copyright and to be read in conjunction with all other drawings

AMENDMENTS:

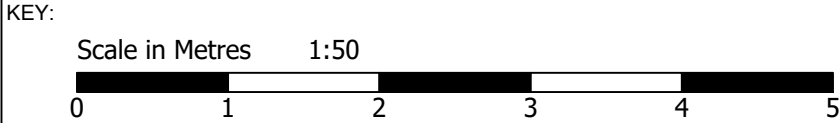

CLIENT NAME  
& ADDRESS  
  
Mr & Mrs M Paterson  
59 Havant Road  
Emsworth  
PO10 7JQ

PROJECT  
ADDRESS  
  
59 Havant Road  
Emsworth  
PO10 7JQ

DRAWING DETAILS  
  
PLANNING DRAWING  
  
Proposed Elevations

|                    |              |                  |
|--------------------|--------------|------------------|
| PROJECT No<br>895  | DWG No<br>4  | REV No           |
| SCALE<br>1:50 @ A1 | DRAWN<br>BWH | DATE<br>22/06/18 |



**B H  
ARCHITECTURE Ltd**  
  
Heath Cottage  
Newlands Lane  
Purbrook  
Waterlooville  
Hants  
PO7 5SQ  
  
Tel: 023 9223 2322  
Mob: 07747 771808  
E-mail:bernard@bernardharding.com