


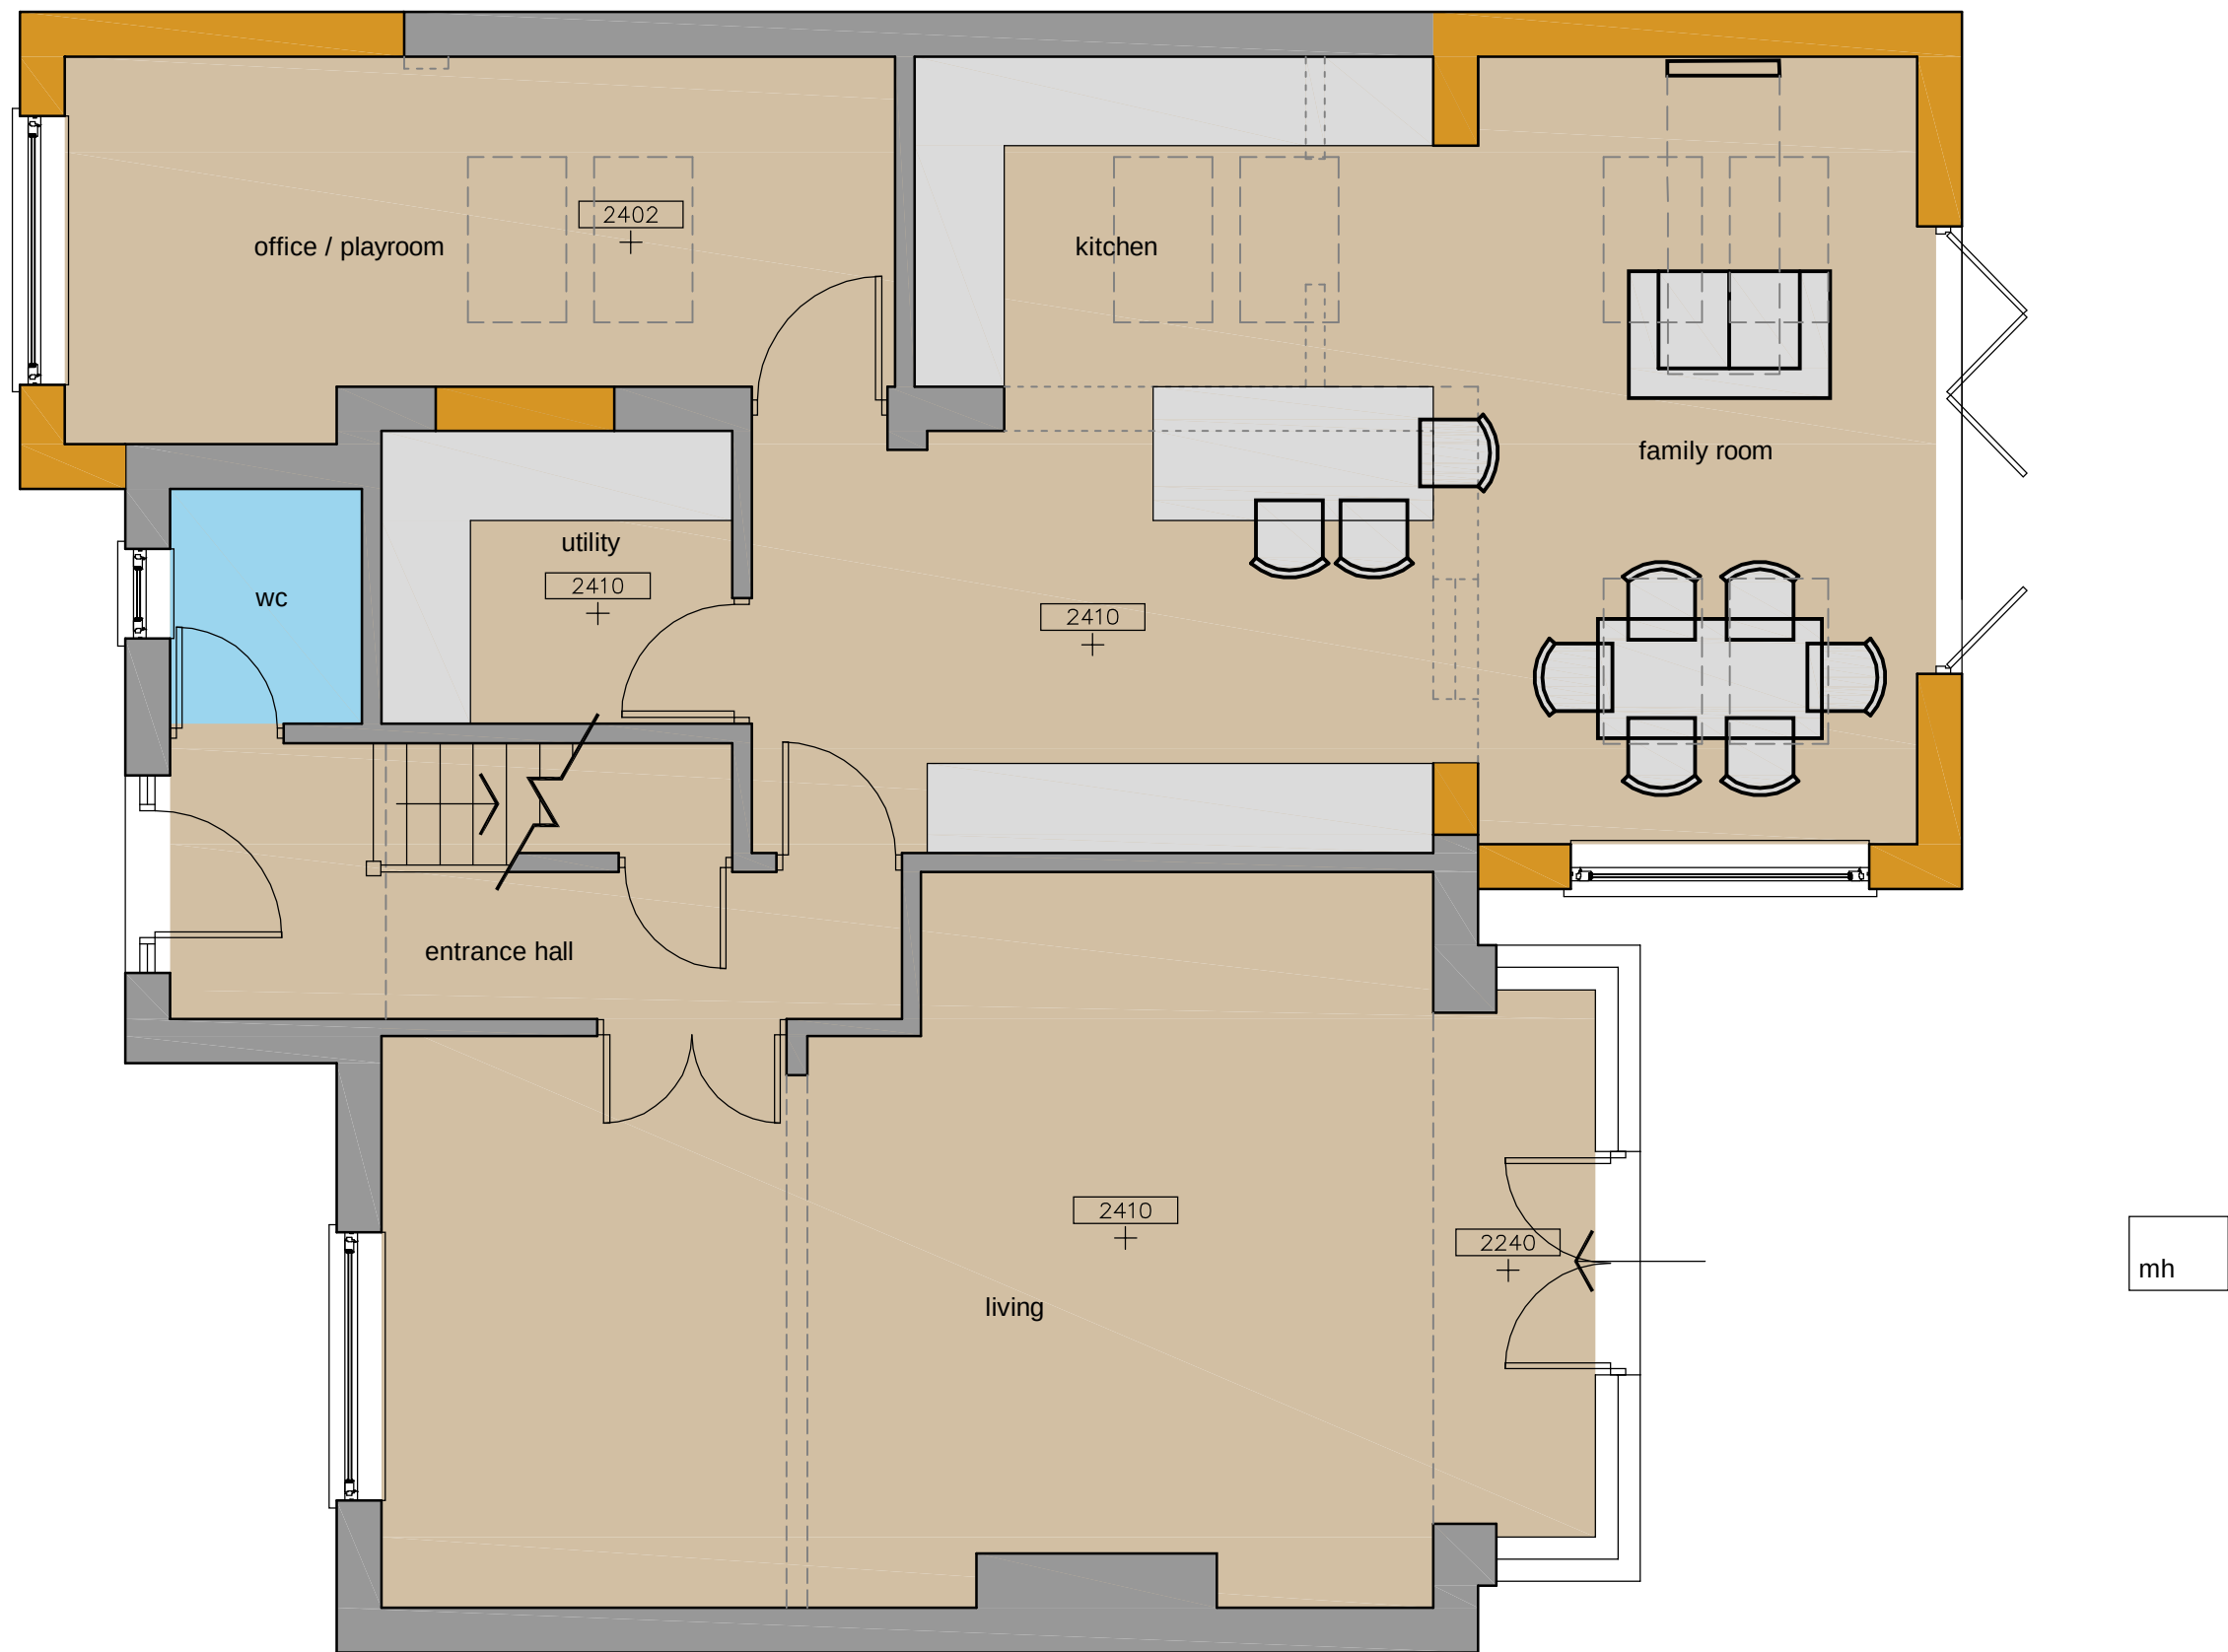

PROPOSED GROUND FLOOR PLAN
SCALE 1:50

Note:
Do not Scale from this Drawing (except for planning approval).
All dimensions are in millimetres and to be checked on site.
All Dimensions relating to subcontractors or suppliers work
must be checked and agreed between the main contractor and
the sub-contractors and suppliers.

DRAWING TITLE
FEASIBILITY SCHEME -
PROPOSED GROUND FLOOR PLAN
CLIENT
Mr Hunt & Miss Hall, 2a Billet Avenue, Waterlooville, Hants.

DATE Mar 2018		SCALE 1:50 @ A3	
DRN. gp	CHK. -	Drawing Ref 18131 SK200	Rev -

Gavin Page BA(hons)
tel. 07747 011252
email. gavin.page77@gmail.com