


OVERALL MEASUREMENTS TO BE CHECKED ON SITE
PRIOR TO CONSTRUCTION WORK COMMENCING

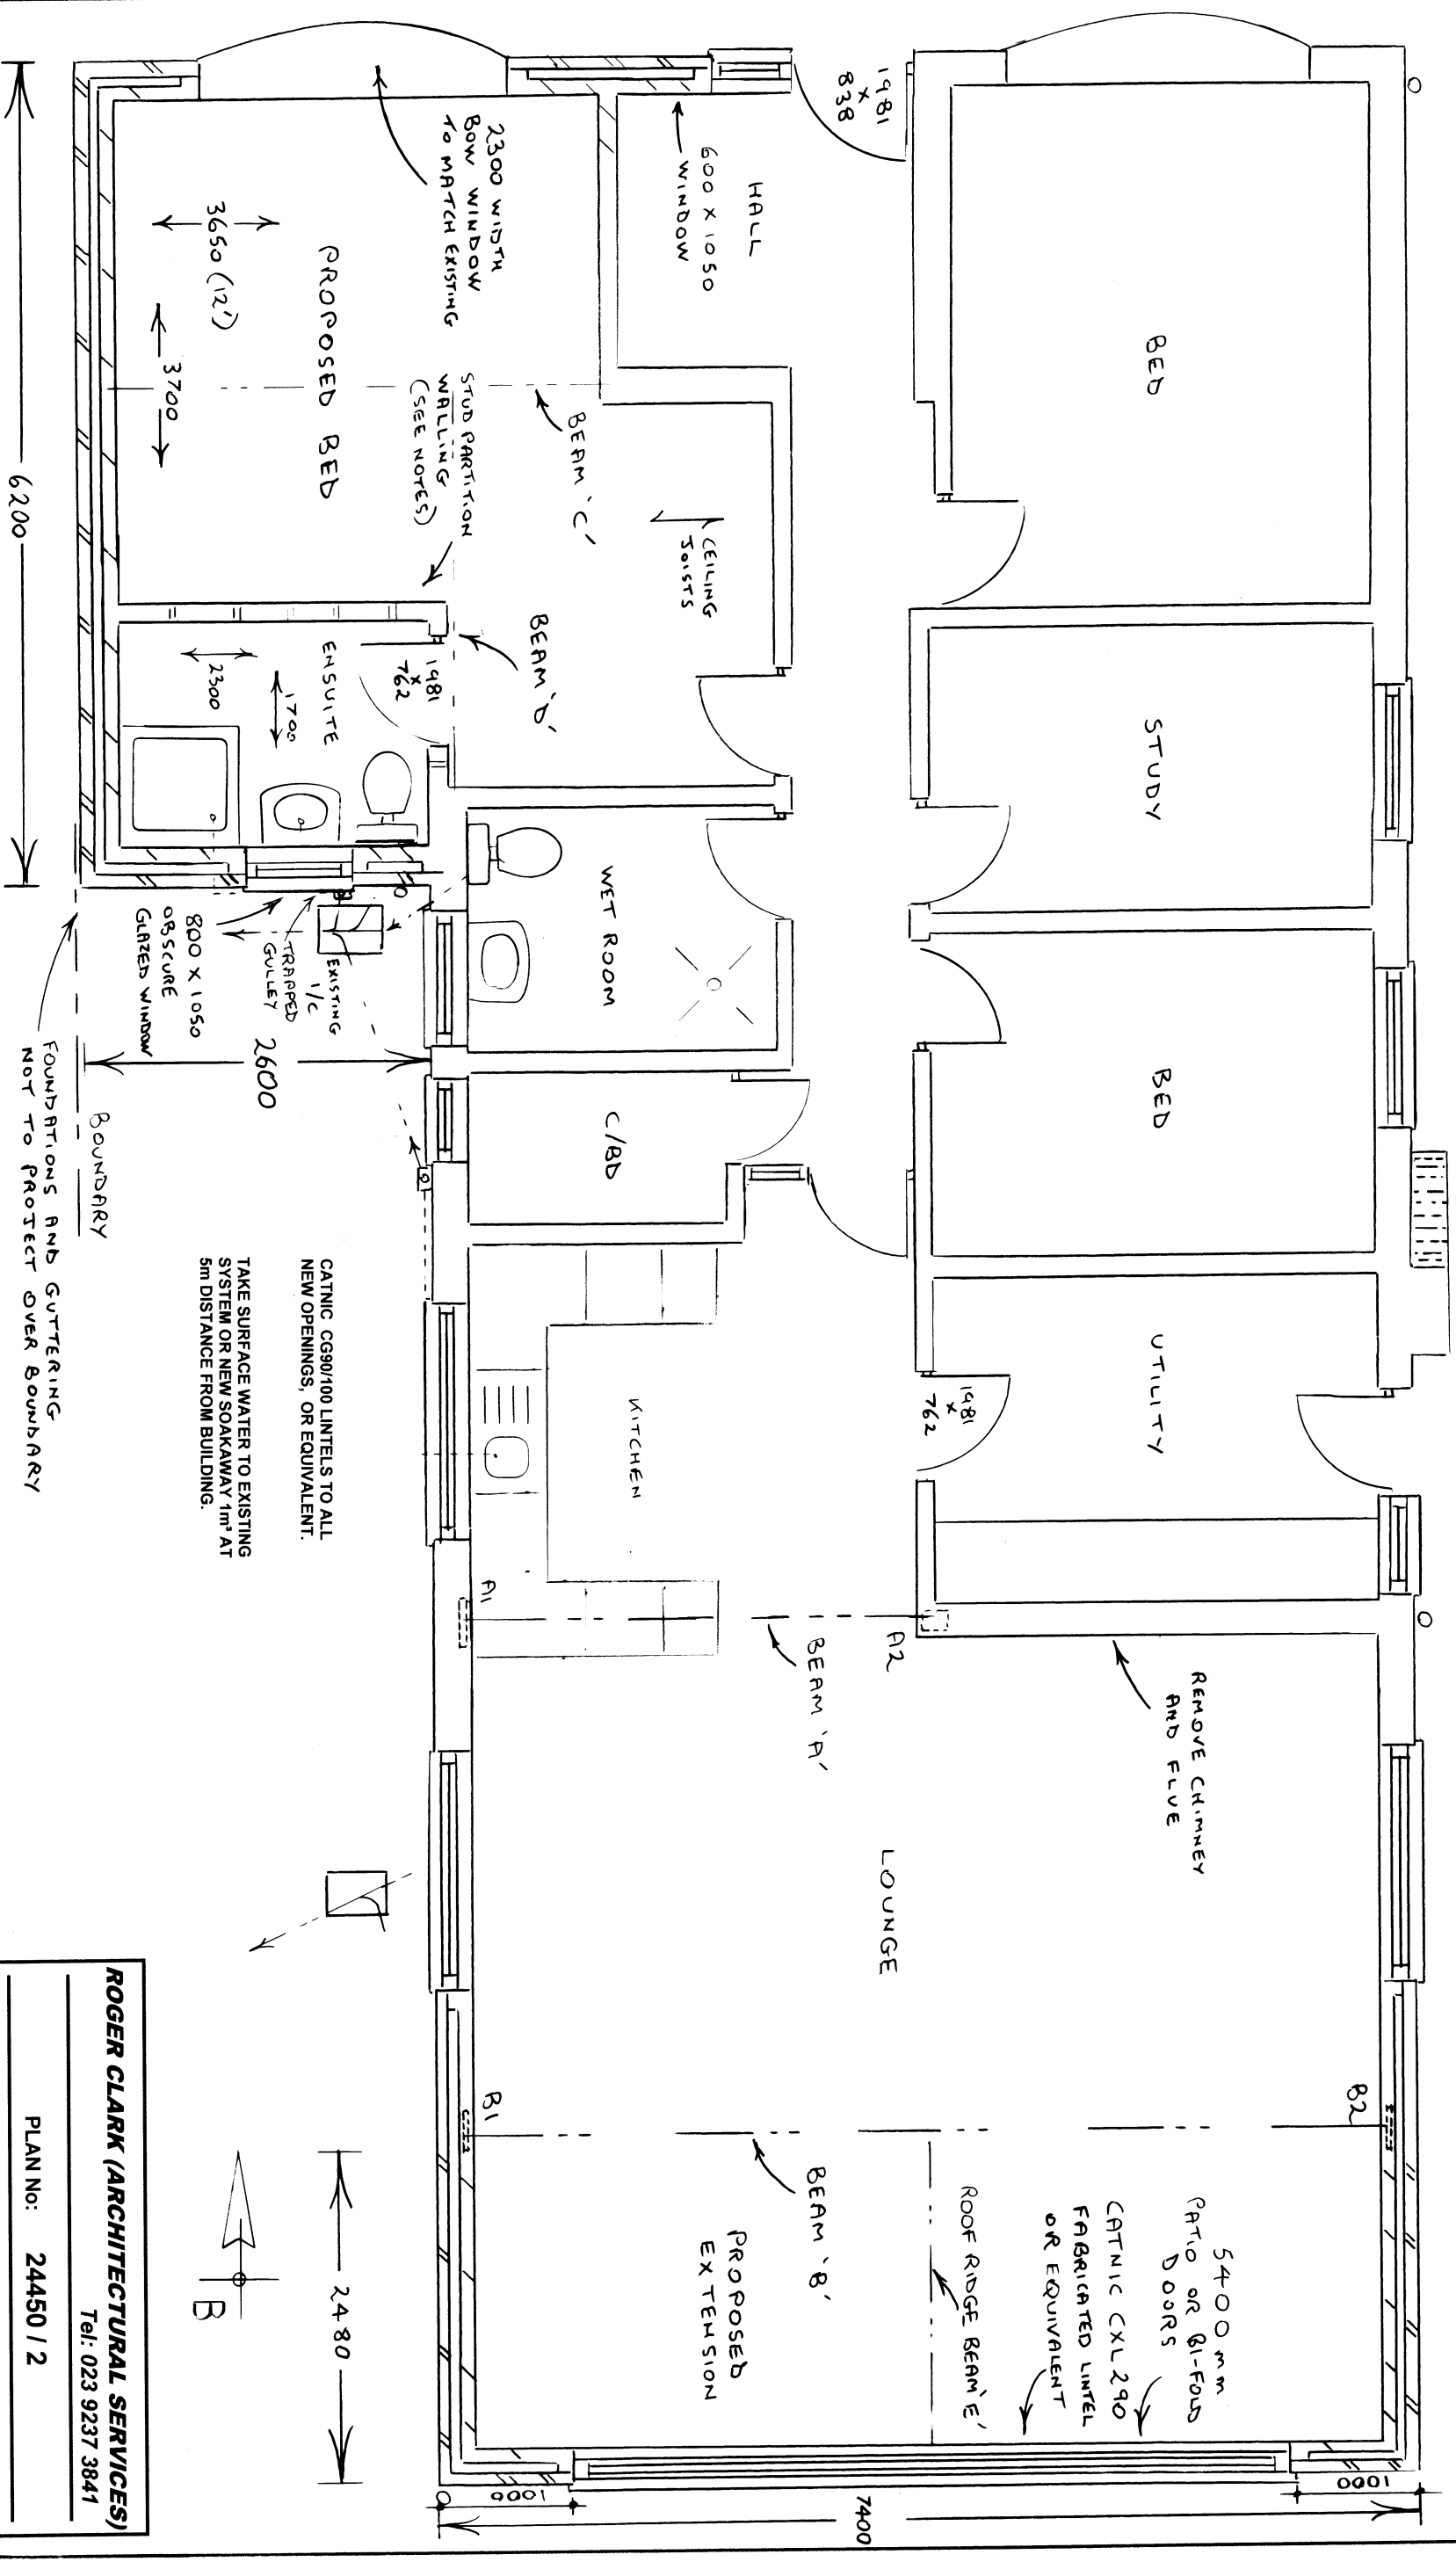

PROPOSED FLOOR PLAN 1:50

ROGER CLARK (ARCHITECTURAL SERVICES)
Tel: 023 9237 3841

PLAN No: 24450 / 2

Proposed Floor Plan Scale: 1:50 @ A3

PROPOSED EXTENSION

94 CHARLESWORTH DRIVE
WATERLOOVILLE