


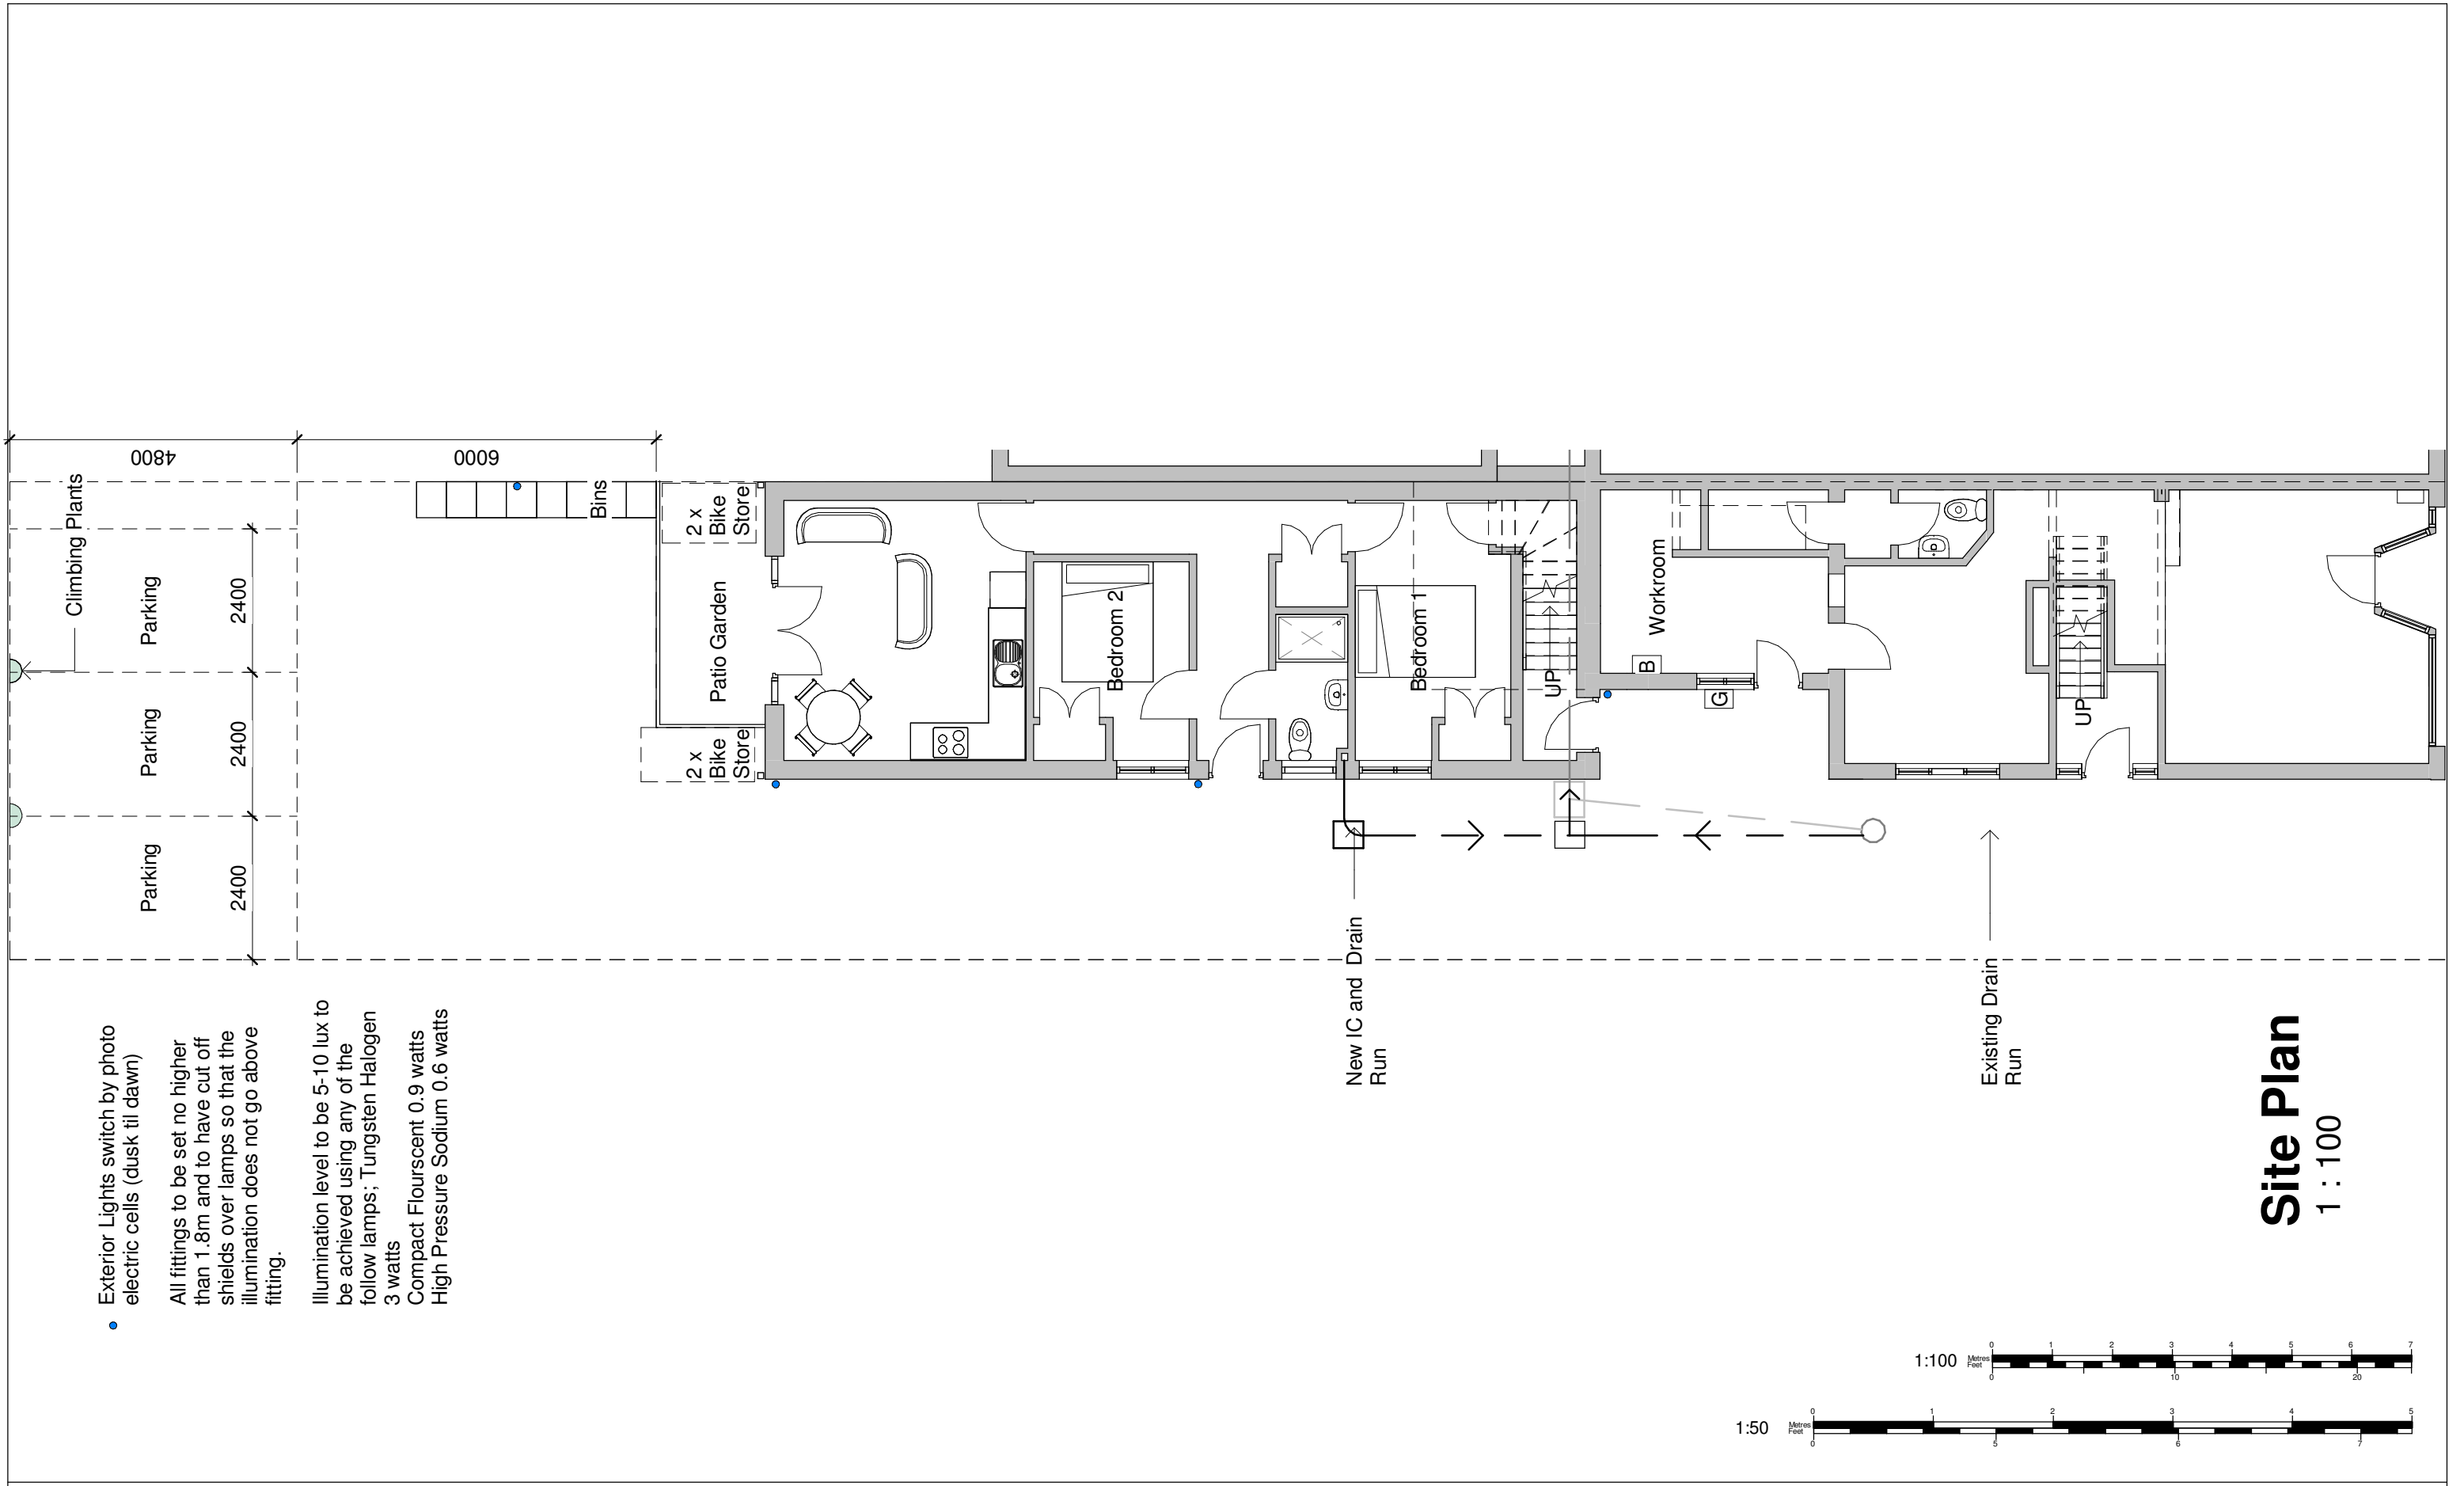

- Exterior Lights switch by photo electric cells (dusk til dawn)
- All fittings to be set no higher than 1.8m and to have cut off shields over lamps so that the illumination does not go above fitting.
- Illumination level to be 5-10 lux to be achieved using any of the follow lamps; Tungsten Halogen 3 watts
- Compact Flourscent 0.9 watts
- High Pressure Sodium 0.6 watts

Site Plan
1 : 100



Tel: 0800 6127 664
www.yourhomeplans.co.uk

Your Home Plans



These drawings are for approval purposes. Materials and products should not be ordered based on scaling from drawings as errors may occur along existing building lines. All measurements and supporting elements are to be checked on site. Refer to Your Home Plans if any discrepancies are found.

Mr Passingham
85 & 85A London Road
Cowplain
Waterlooville
Hampshire
PO8 8XB

Site Plan

Project number	85LON-18 REV B	A107
Date	19th July 2018	
Drawn by	JG	
Checked by	Checker	Scale
		1 : 100