






Existing Front Elevation 1:100

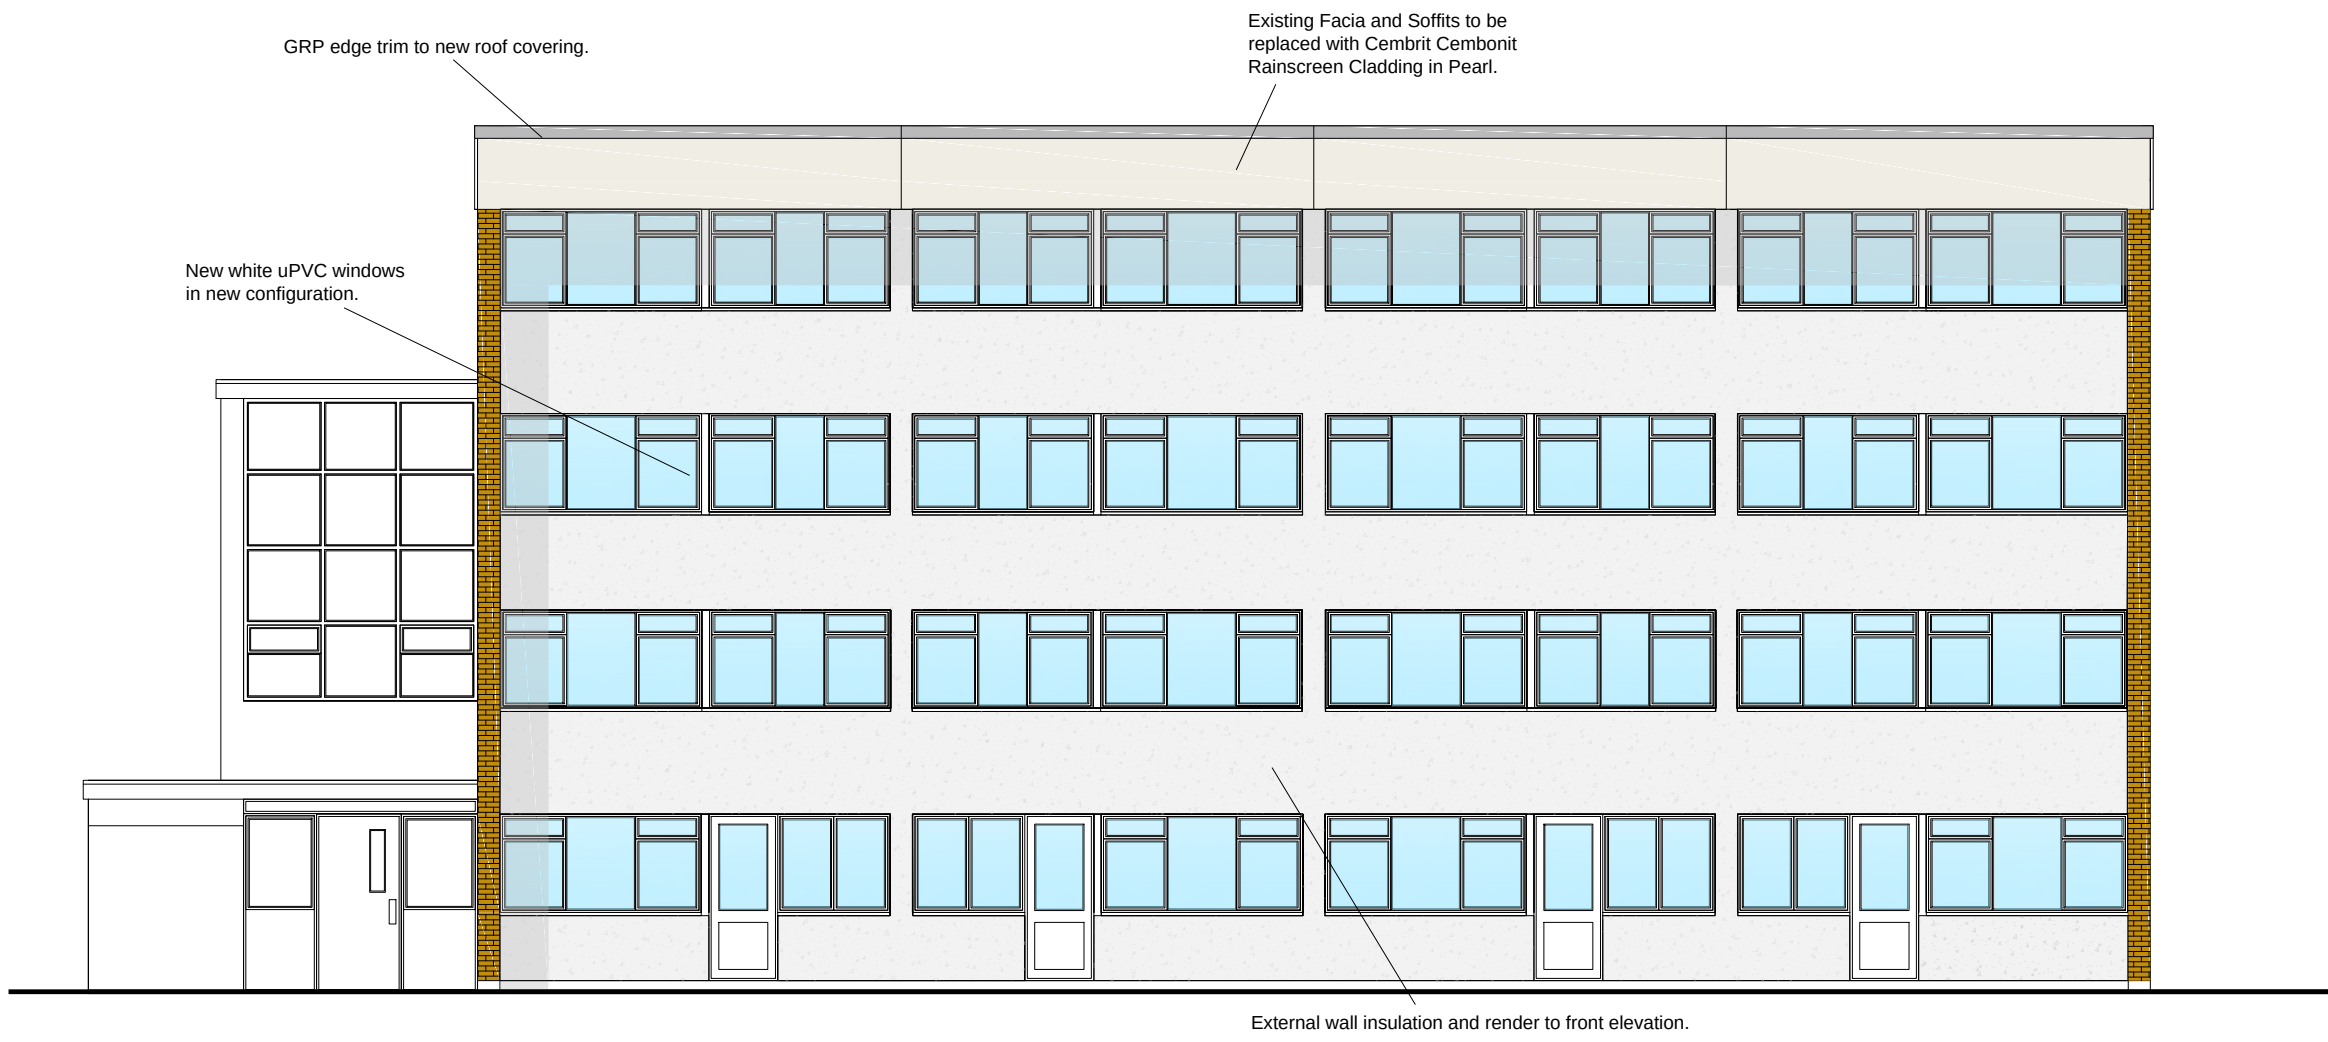


Proposed Front Elevation 1:100

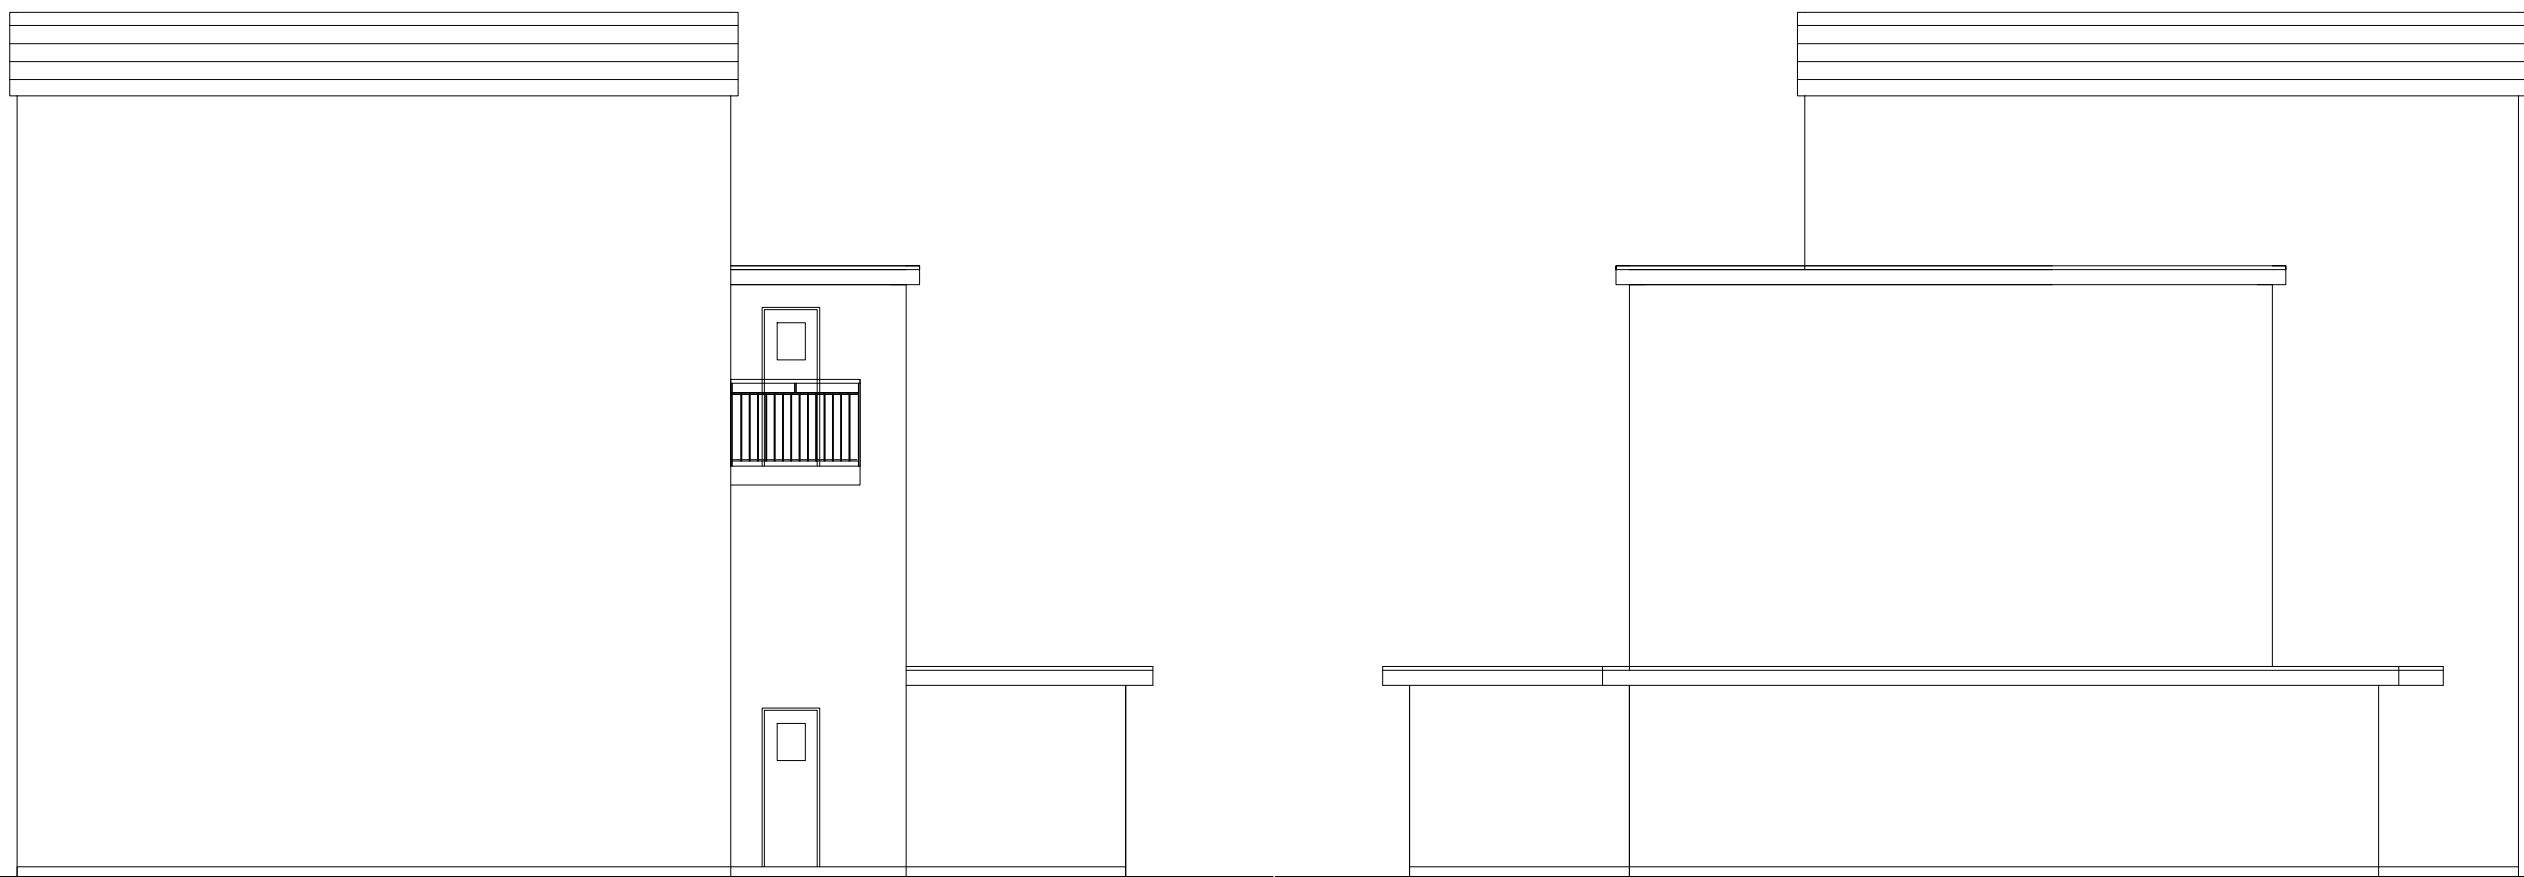


Existing Side Elevation 1:100

 

Existing Side Elevation 1:100

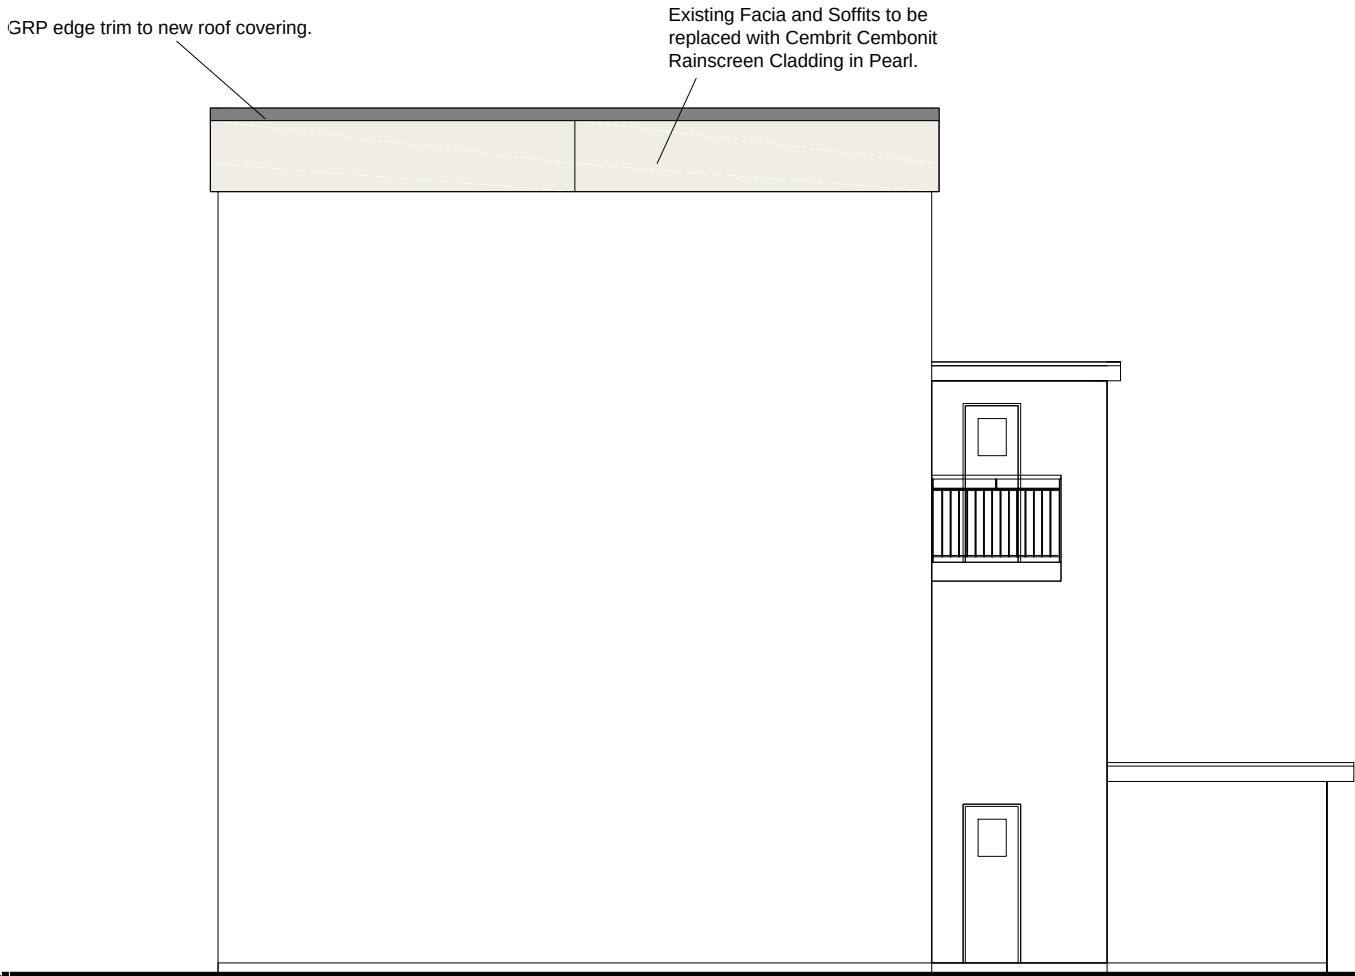

Proposed Side Elevation 1:100

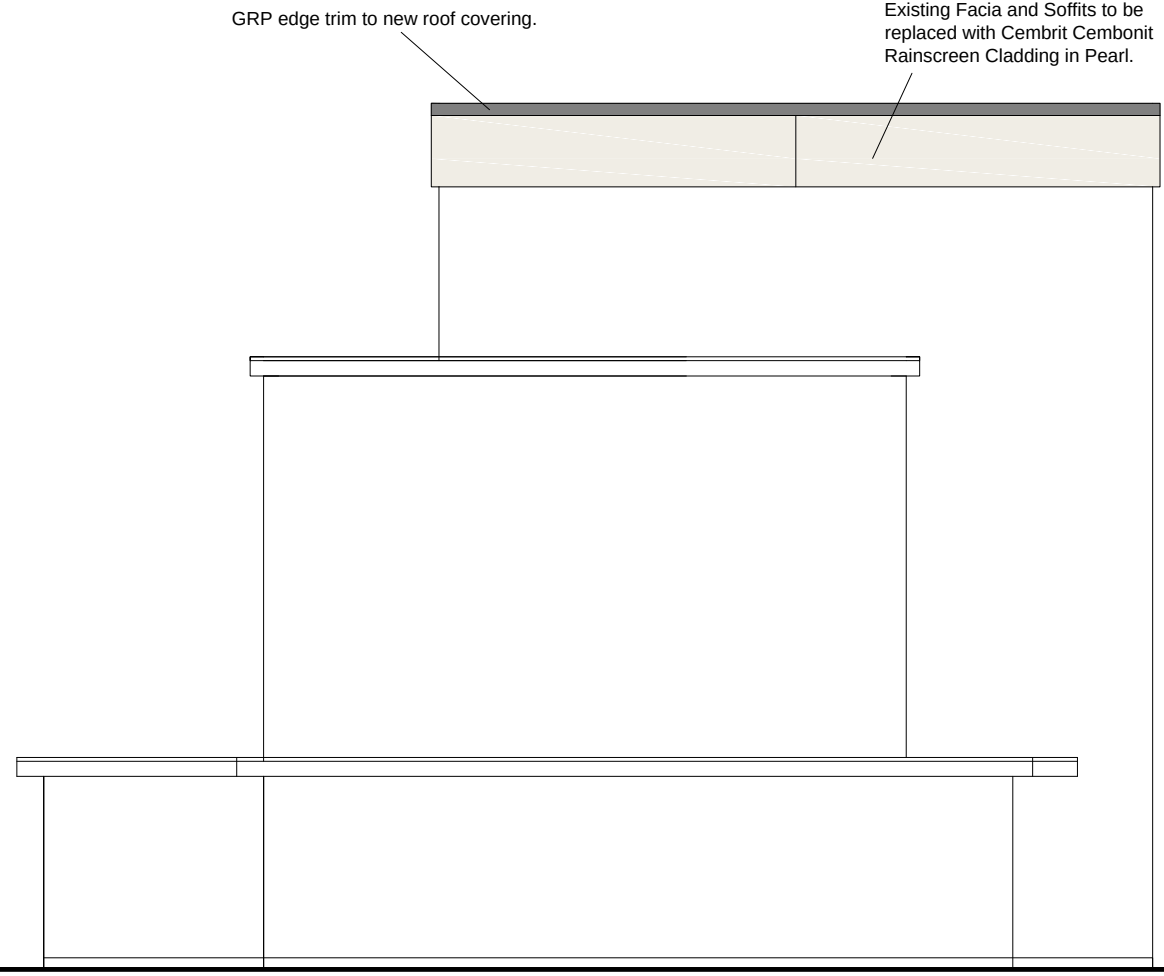


Proposed Side Elevation 1:100



Existing Rear Elevation 1:100



Proposed Rear Elevation 1:100

 



PROJECT TITLE:
Ashe Road Blocks Window Replacement

DRAWING TITLE:
Blackmoor Walk Existing and Proposed Elevations.

NOV-17
Date: 10/11/17

Drawn by: GTJ
DWG No. PLAN AR02
REV No. A

A1- As Shown

OS Licence No.: 100019671

REVISIONS: