


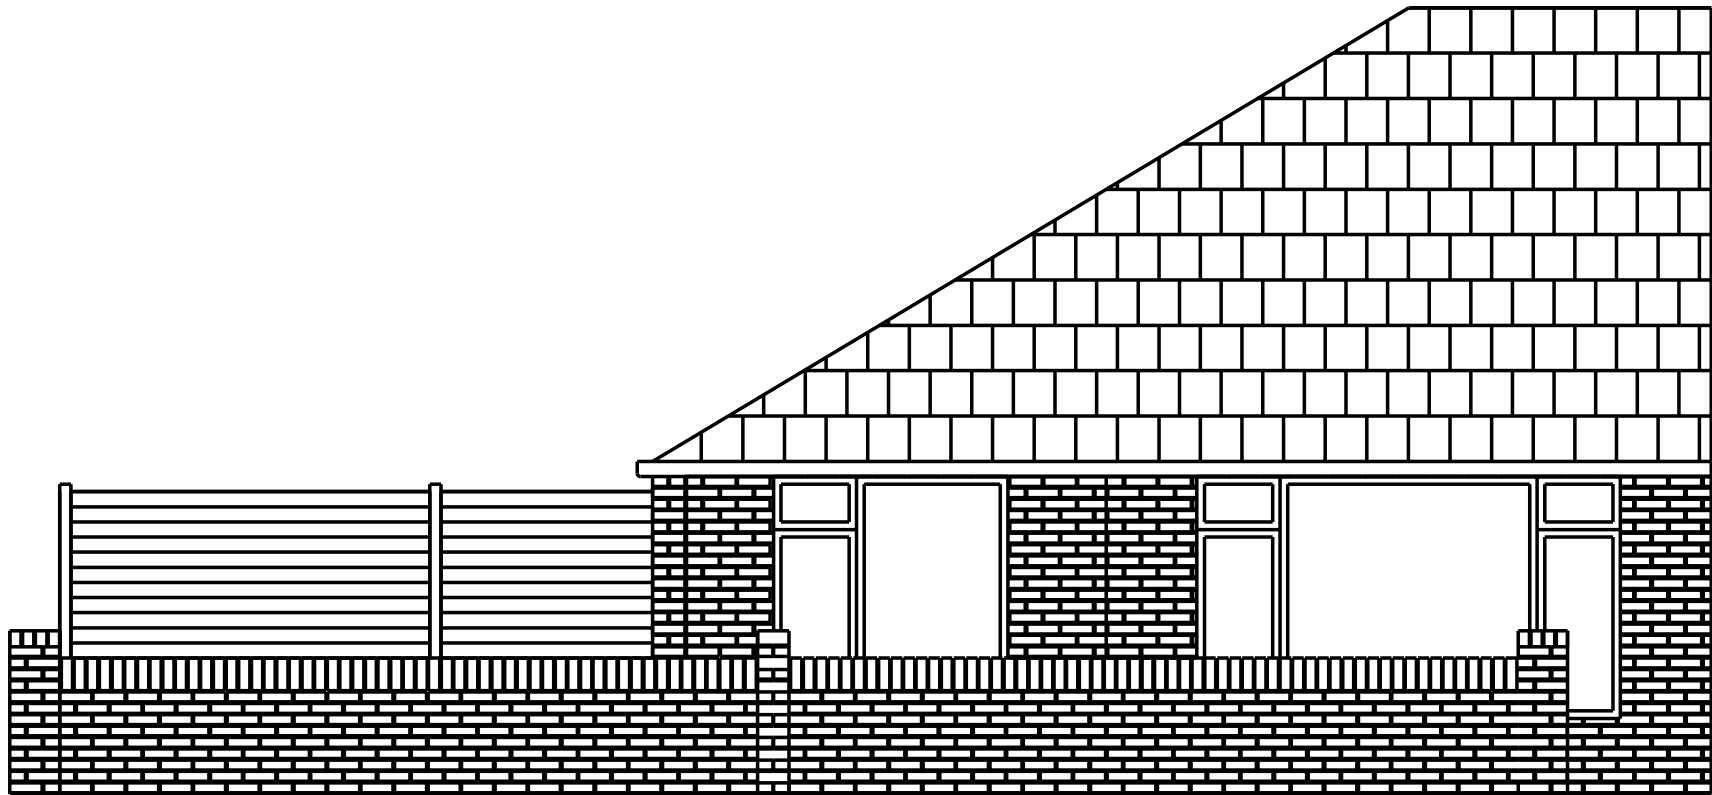

Scale 1:50	Drawing No. JB/7
15 Sutton Close	
Existing West Elevation	
1 May 2018	J Borowski