


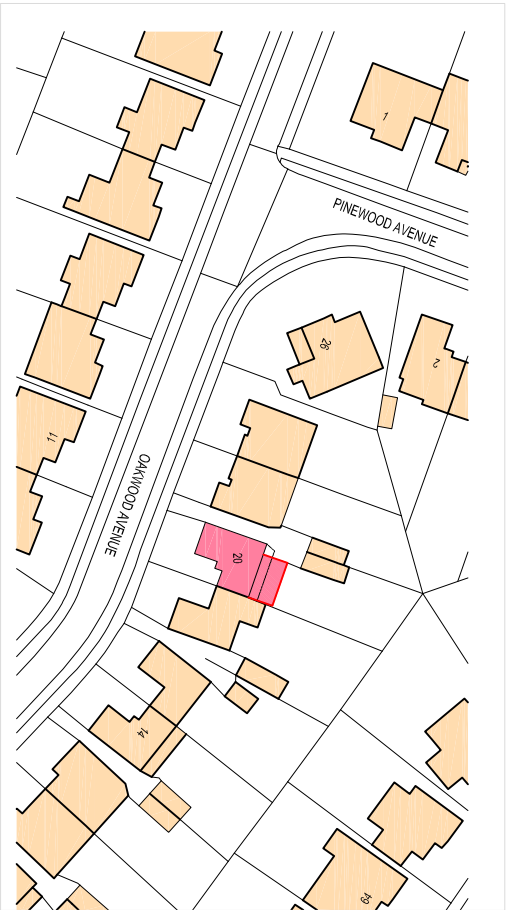

General Notes:

Do not scale dimensions from this drawing, unless for Planning purposes.


The Contractor is responsible for checking all dimensions on site prior to commencement of the works.

This drawing is to be read in conjunction with the specification.

Location Plan

0m 5m 10m 15m 20m 25m

1:1250 Scale bar

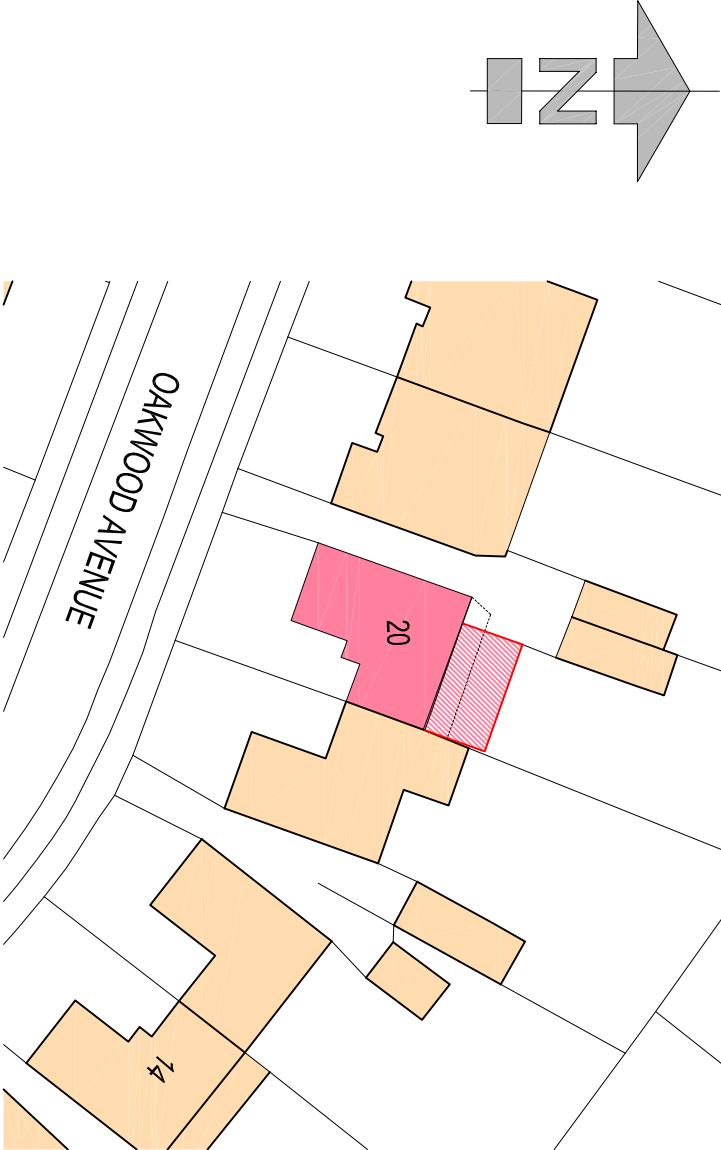



Block Plan

0m 5m 10m 15m 20m

1:500 Scale bar

Existing Floor Plan

Scale: 1:100

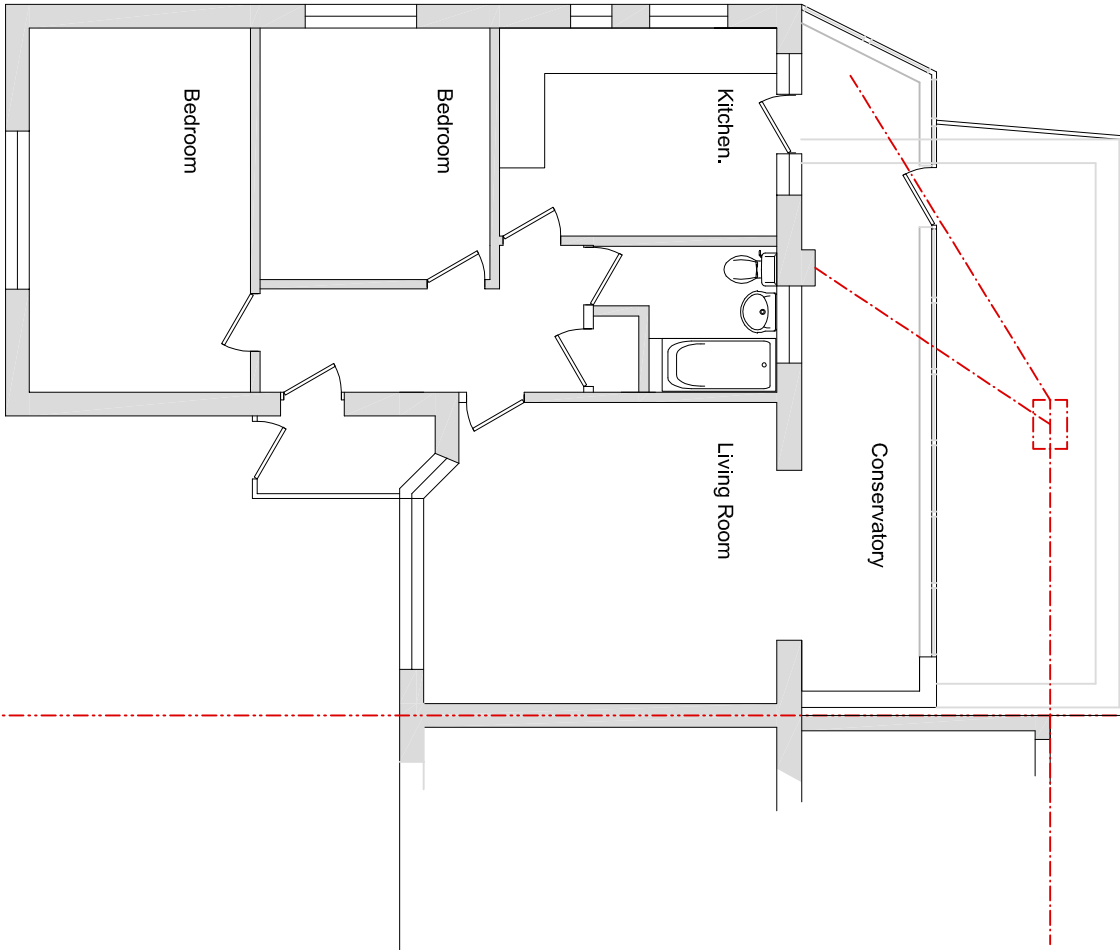 

Brian Elstone Surveying Services Ltd
Brian Elstone, MCIOB, RMAPS, MCABE
Building Surveyor and Architectural Consultant

4 Hene Court, Station Road, Rustington, BN16 3BQ
Phone: 01903 784884, Mobile: 07710 593021,
Email: brian@elstone.biz

Client:
Mr & Mrs A. Paine, 20 Oakwood Avenue, Havant, PO9 3RA

Project:
Rear Extension.

Drawing Title:
Existing layout, Site Location Plan and Block Plan

Revision	Date	Description
----------	------	-------------

Scale:	Date:	Drawn By:
--------	-------	-----------

NOTED	28/03/2018	BE
-------	------------	----

Drawing Number:	Revision:
1270/001	-