


NOTES:

Dimensions to be checked on site before commencing work. Any discrepancies shall be reported to the architect immediately.


Do not scale from these drawings except for planning purposes. Use figured dimensions only.

Where applicable this drawing is to be read in conjunction with other consultants' drawings.




Ordnance Survey, (c) Crown Copyright 2017.
All rights reserved.
Licence number 100022432

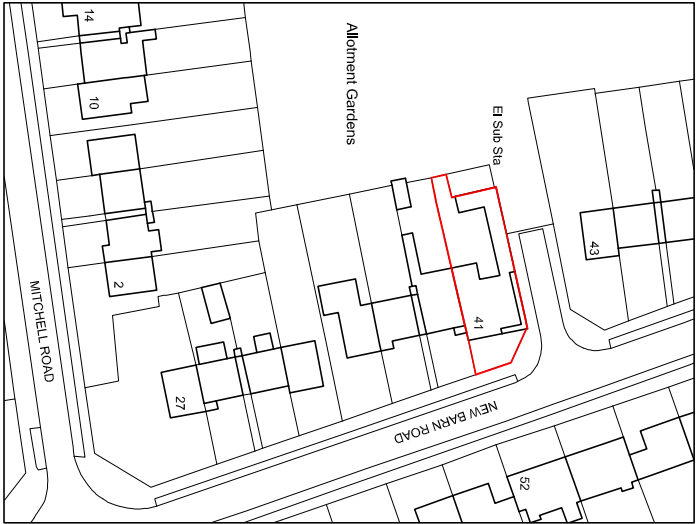

Location plan
scale 1:1250

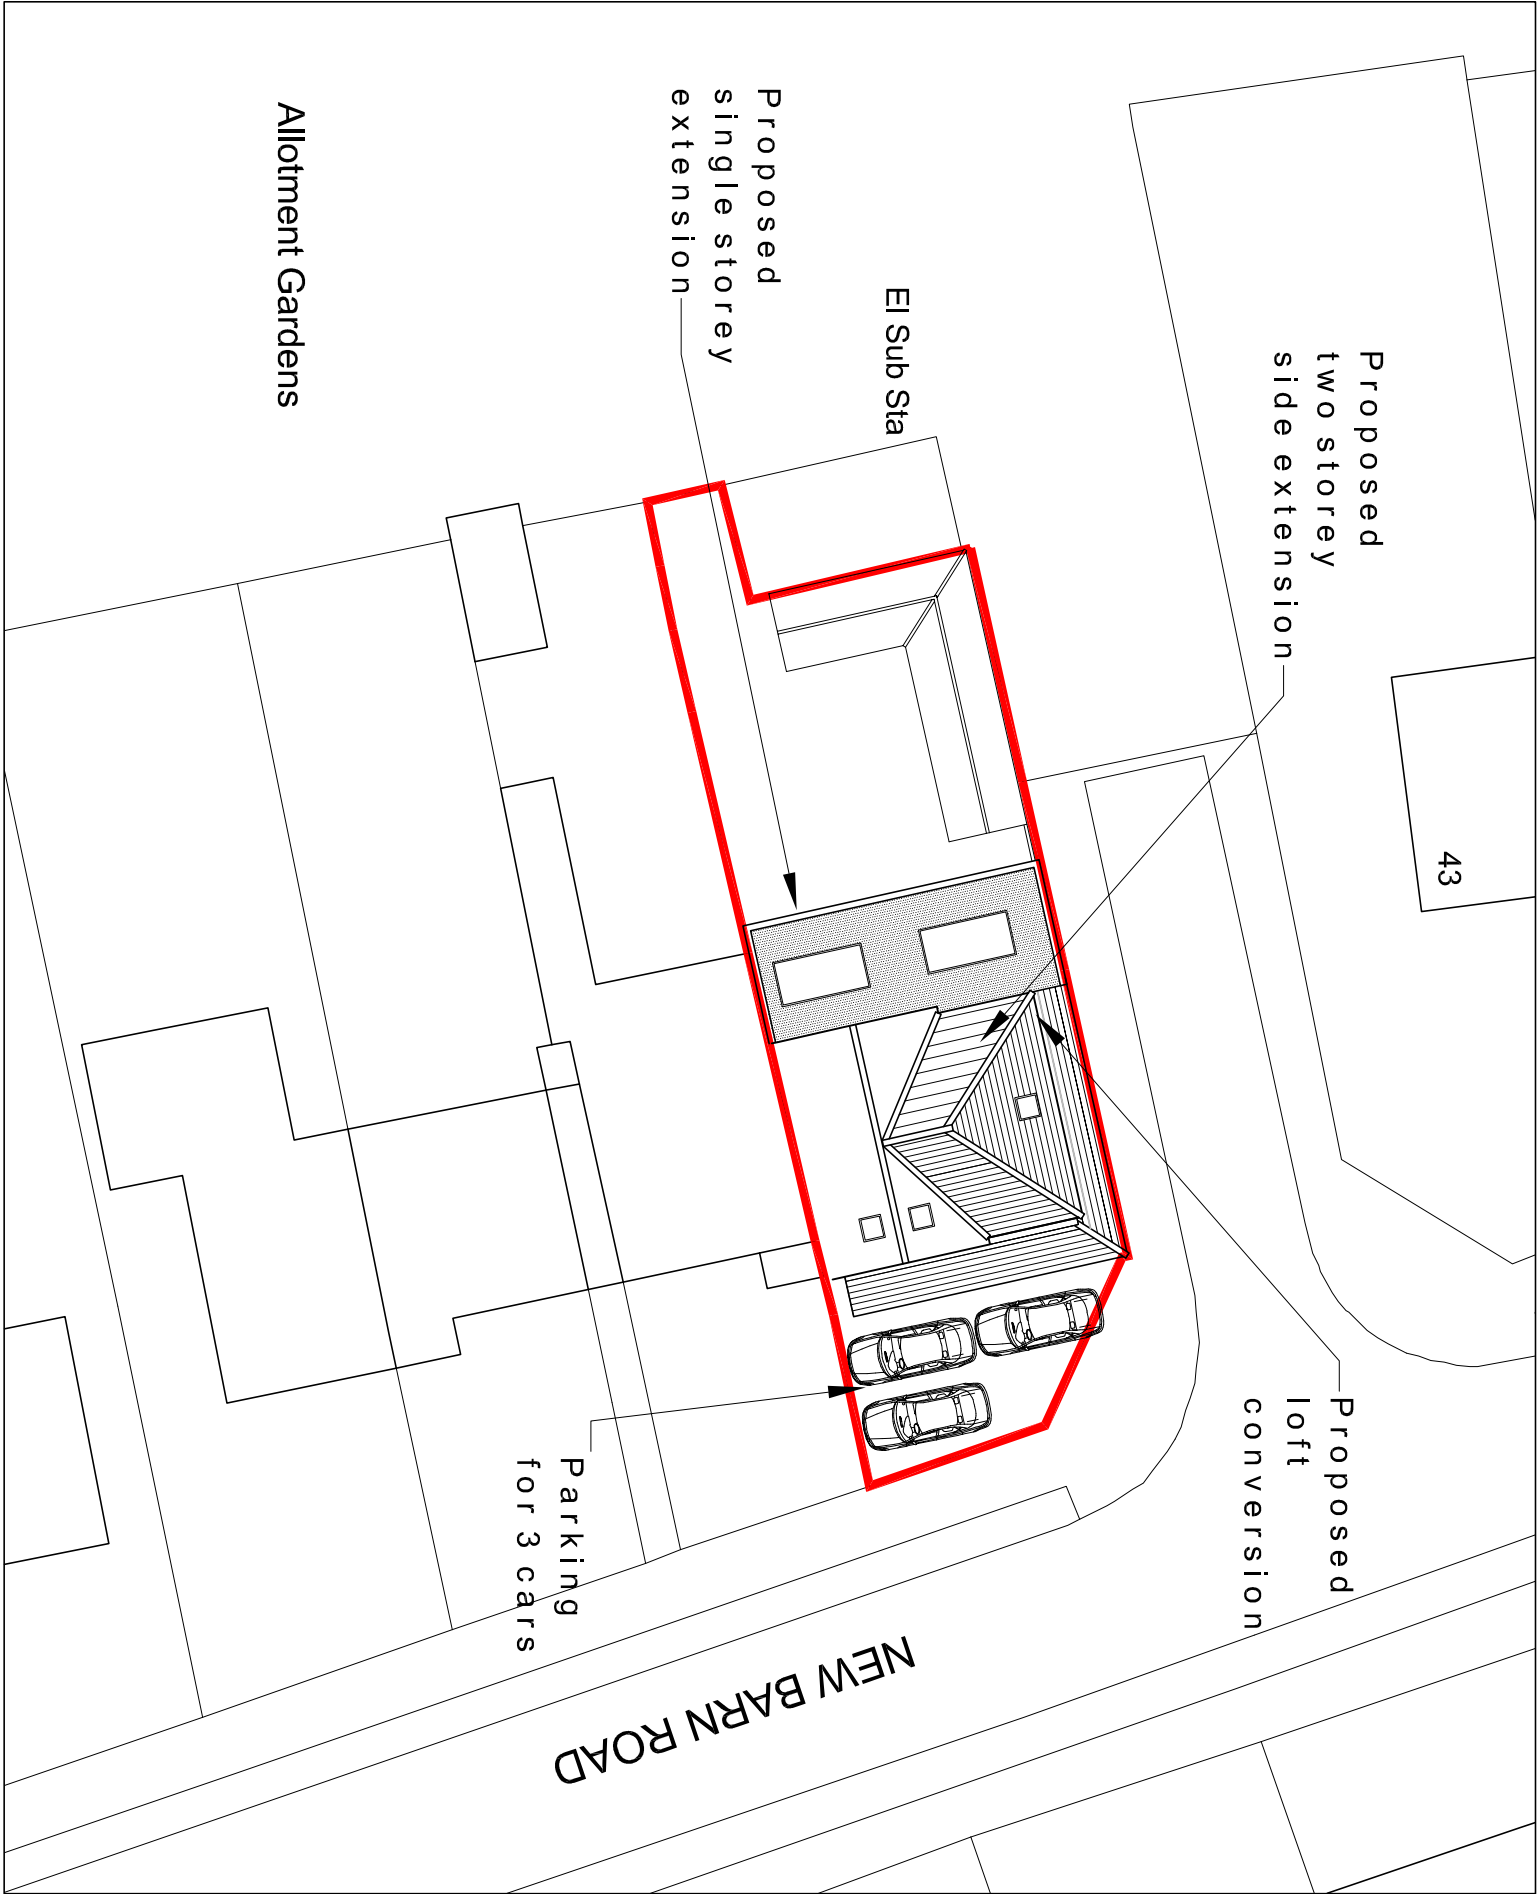

Proposed site plan scale 1:250

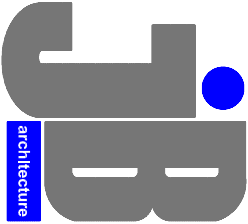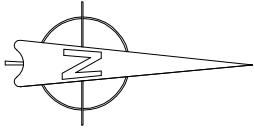 

JIMMY BESSANT ARCHITECTURE
TEL: 01243 373620 M: 07769904282
E: jimmy@jb-architecture.co.uk
Web: www.jb-architecture.co.uk

For
MR & MRS PAGE

Project
**PROPOSED EXTENSIONS
AT 41 NEW BARN ROAD
BEDHAMPTON
PO9 3PY**

Title
SITE & LOCATION PLANS

Date	Drawn	Scale	Checked
FEB 2018	JB	As shown @ A3	-
Job Number	Drawing Number	Revision	
PL164.18	401		