


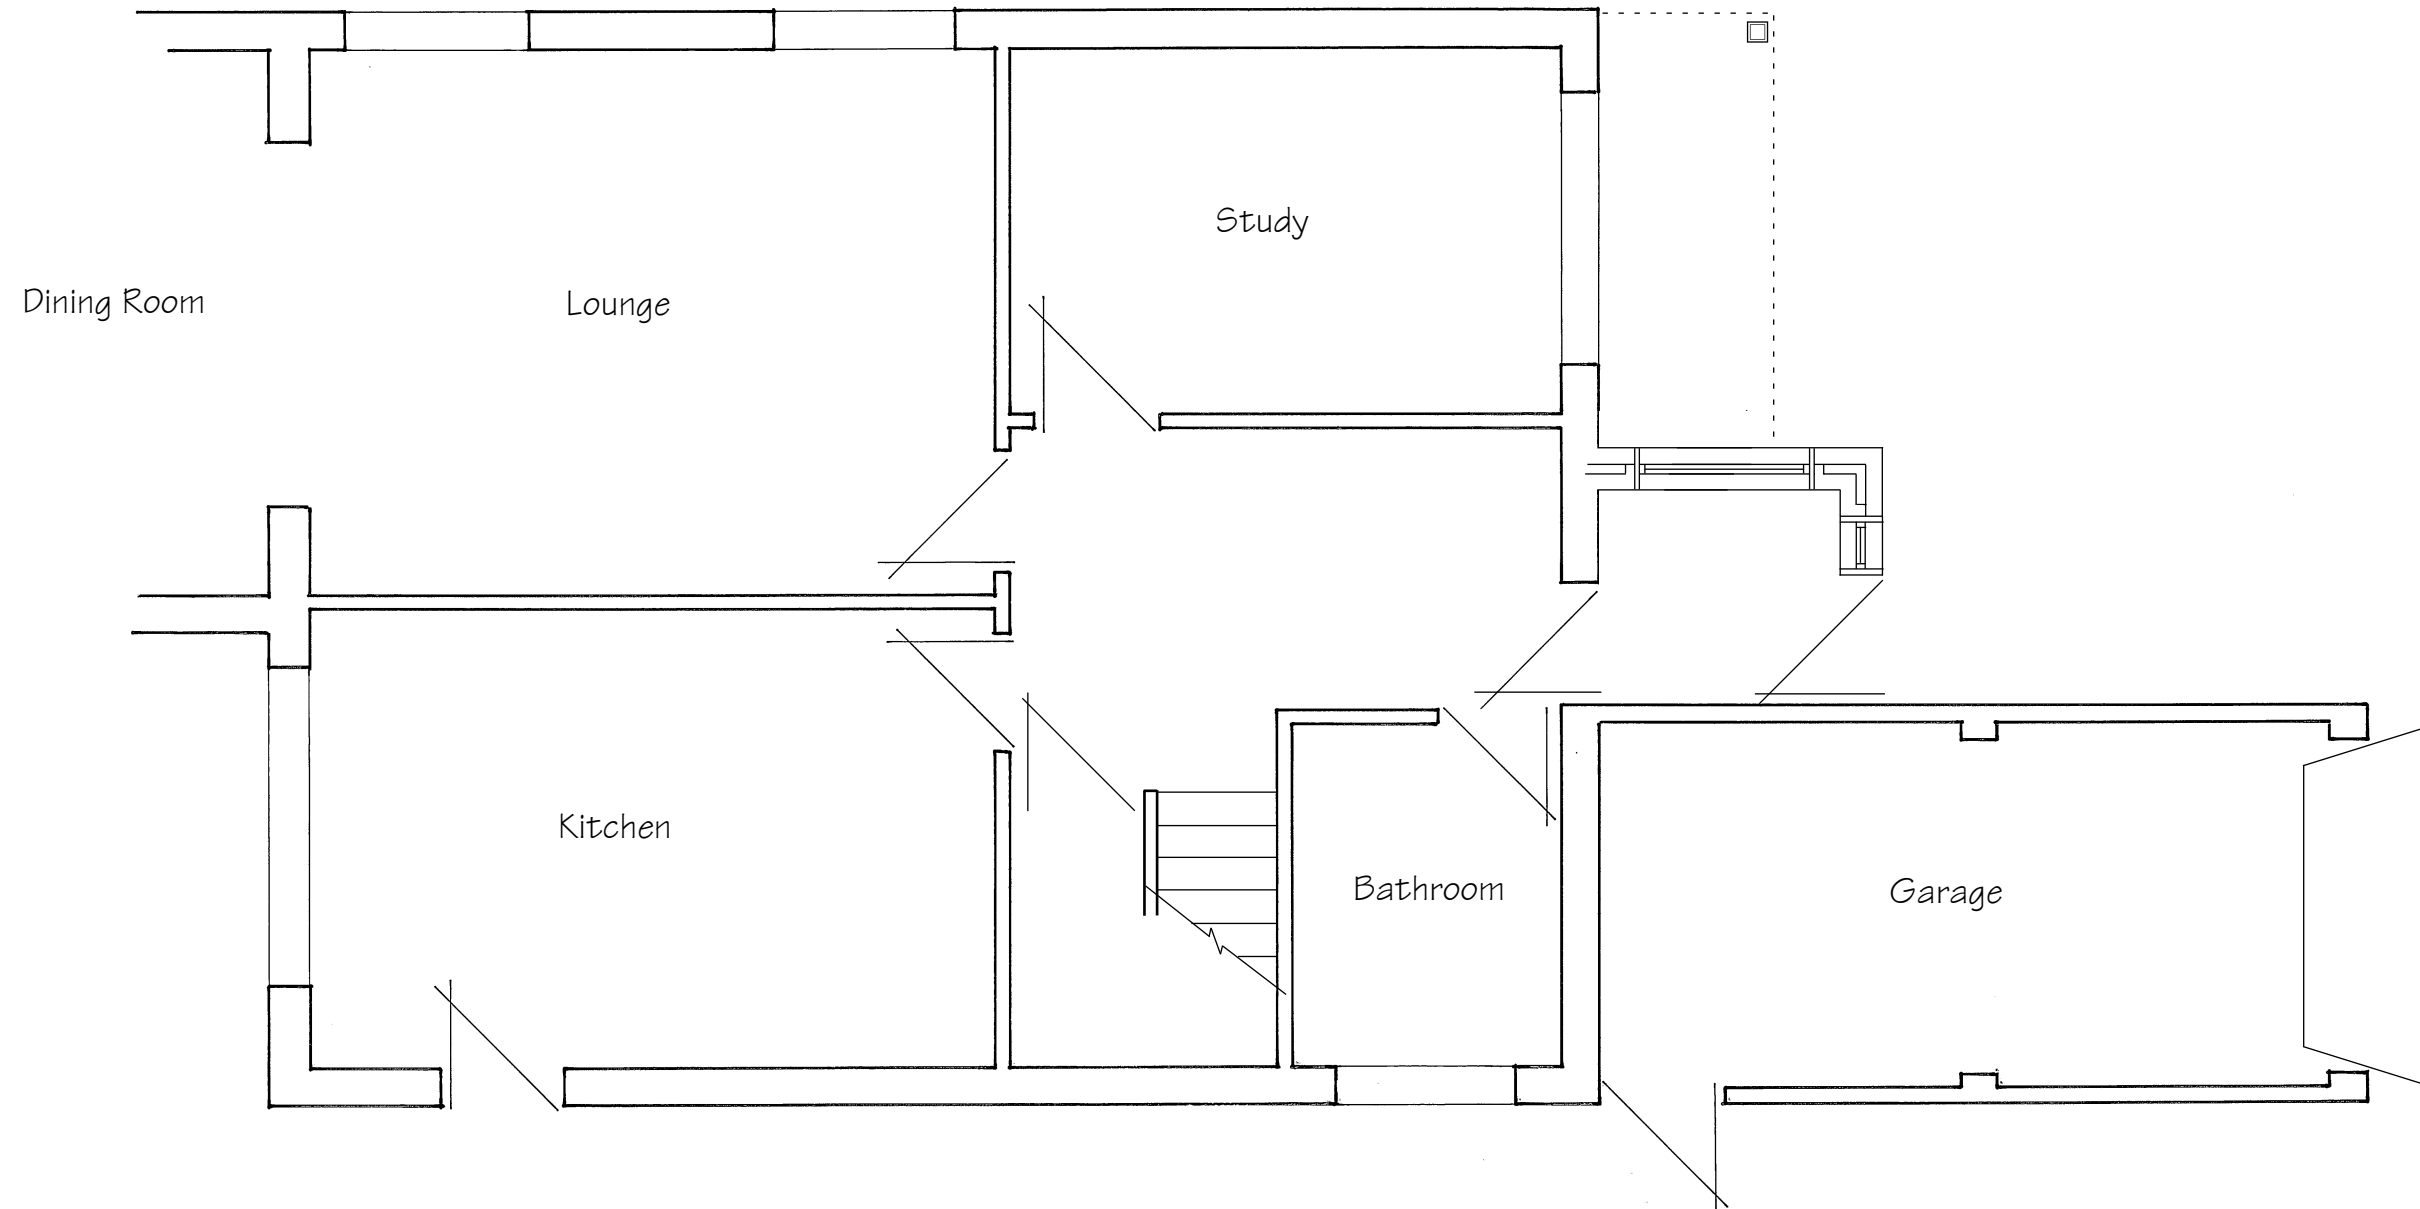

These Plans have been prepared for the purpose of obtaining Planning Permission and/or Building Regulation Approval for the work shown thereon only and should not be used for any other purpose.

© These Plans remain the copyright of the architect and must not be copied or reproduced in any way without written permission with the exception of Local Authorities for Planning Purposes




Andrew R Dunks

BSc(Hons) MRICS CBuildE MCABE

Chartered Surveyor and Building Engineer

Unit 1, Basepoint, Waterberry Drive
Waterlooville, Hants, PO7 7TH
Tel: (023) 9225 3034
e-mail: andrewdunks@gmail.com

Proposed Ground Floor Plan

 

Proposed Porch & Garage Alterations

8 Saltmarsh Lane
Hayling Island

For Mr R Hollingworth

Scale - 1:50 at Page Size A3

Date - March 2017

Drawing No. 4730/2 - Rev A