



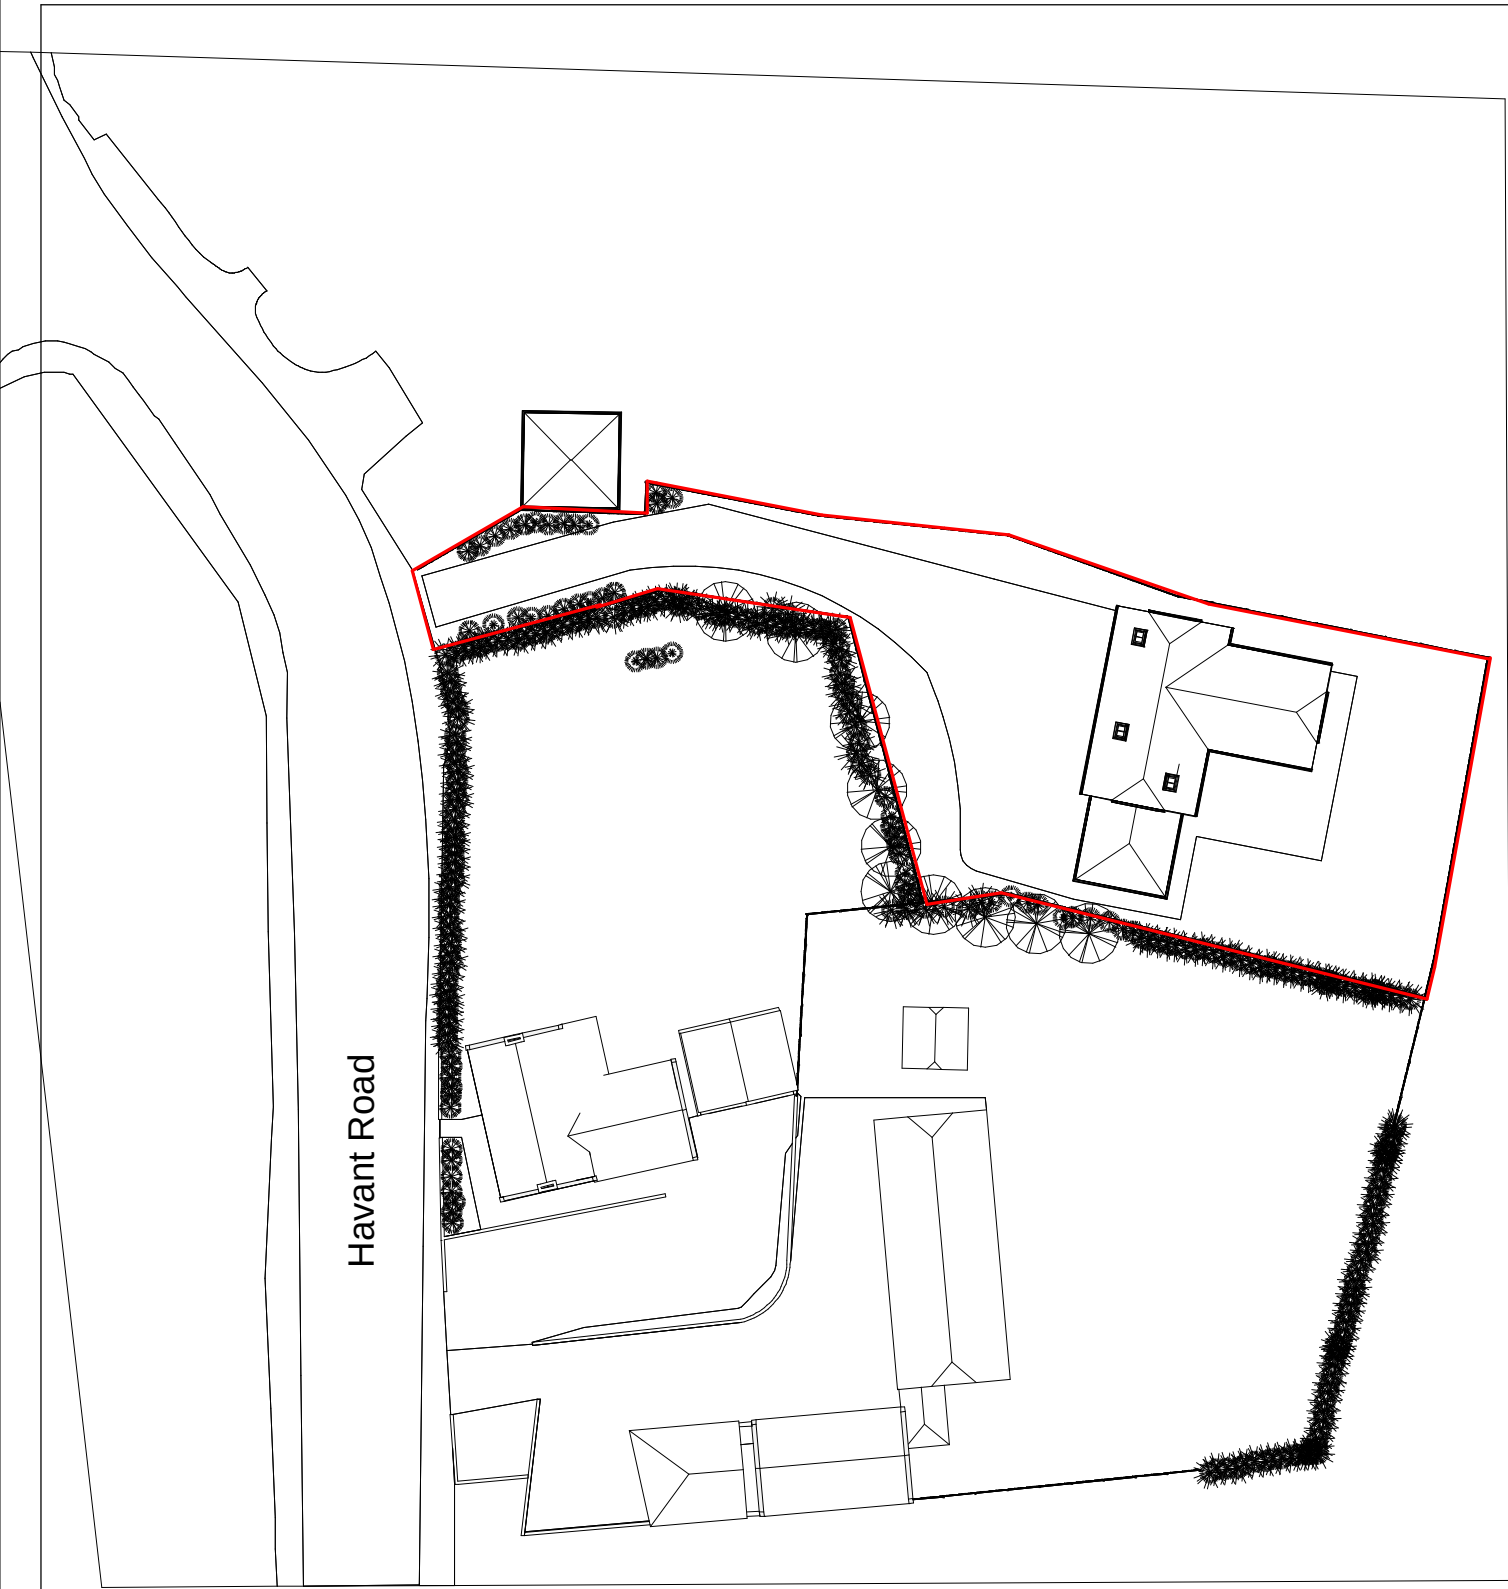

This map was purchased from emapsite.com and is subject to the following
© Crown copyright and database rights 28/5/16
Ordnance Survey 0100031673

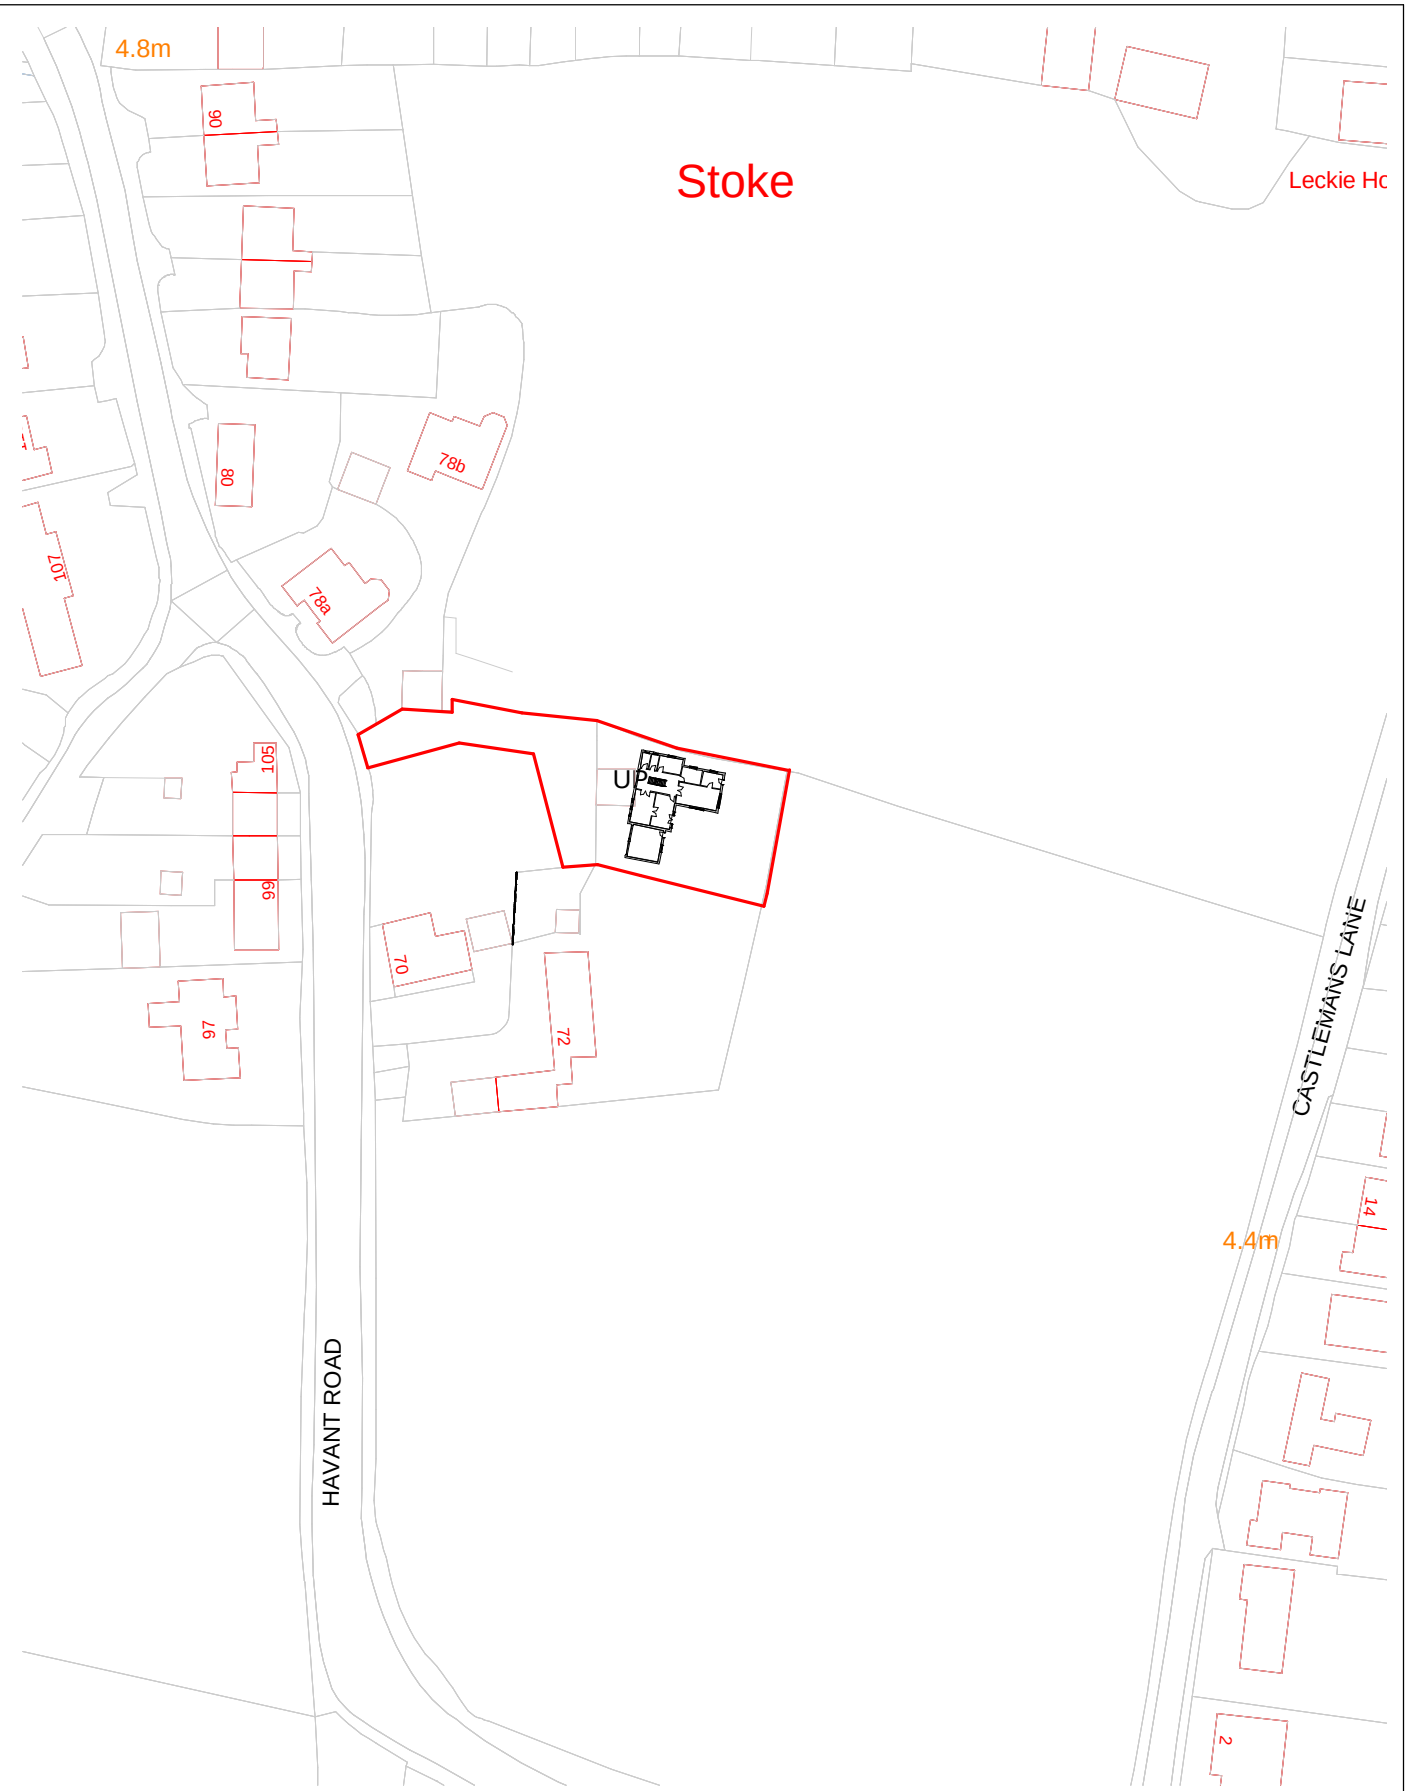

Site Plan Scale 1:500

Location Plan Scale 1:1250

IJ Murray Associates

www.ijma.co.uk

No.	Description	Date

Ken Muddle /Jeff Mould

Land to rear of 70
Havant Rd Hayling

Site and Location Plans

Project number	Project Number	A101 V7	
Date	Issue Date		
Drawn by	Author		
Checked by	Checker	Scale	As indicated