


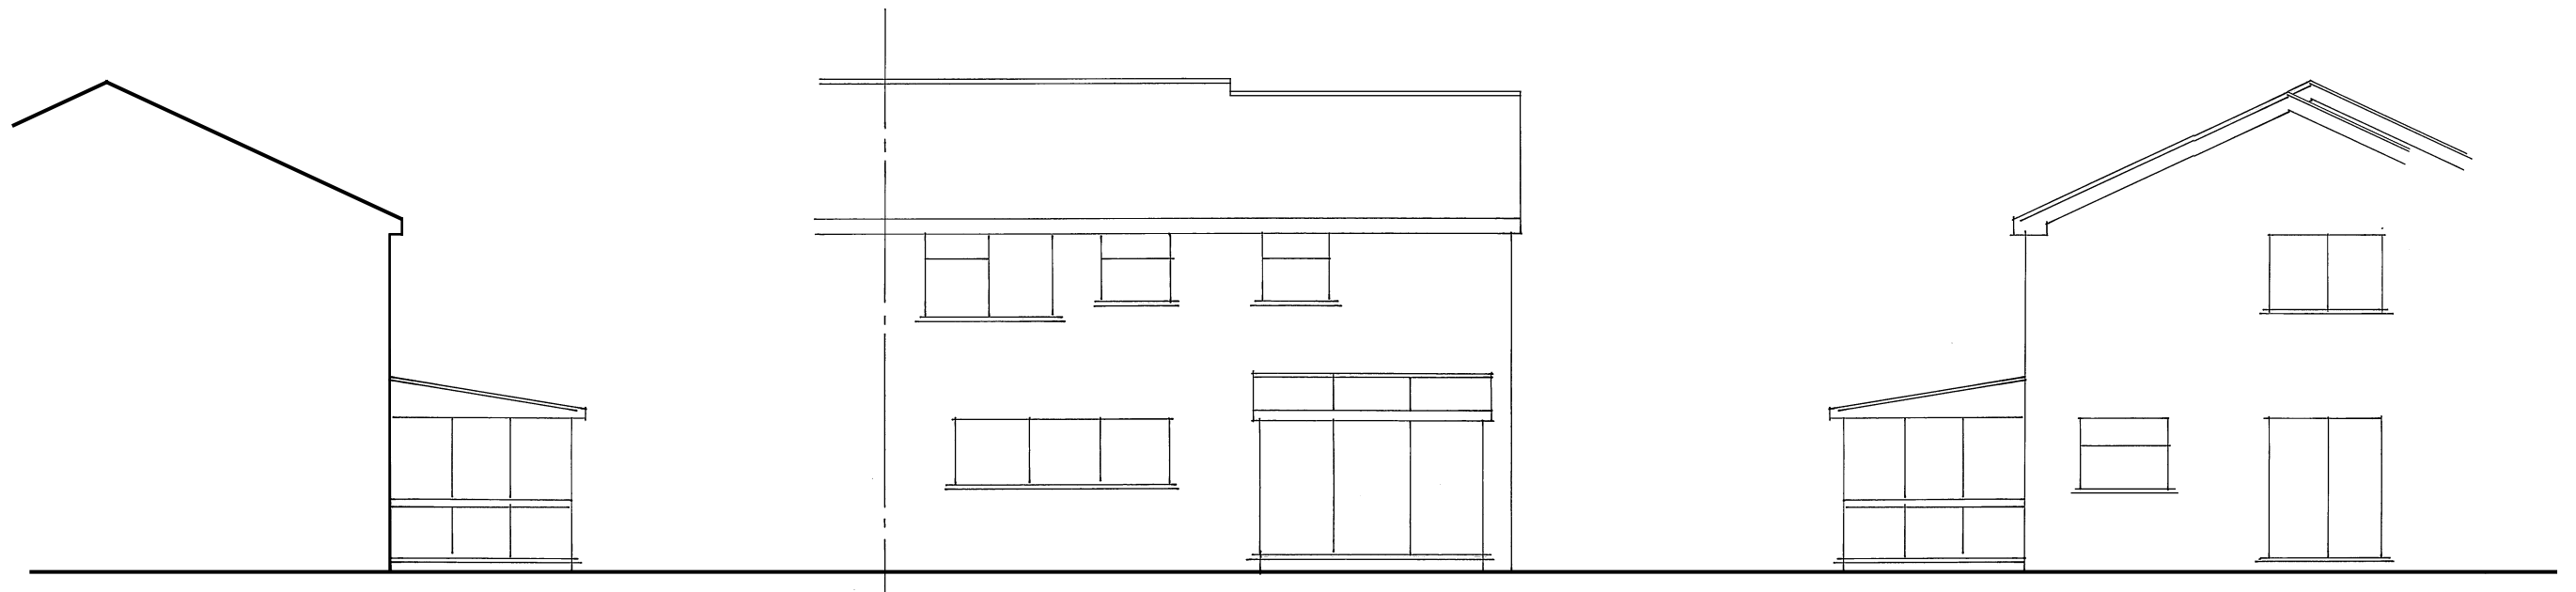

Existing West/Side Elevation

Existing South/Rear Elevation

Existing East/Side Elevation



Proposed West/Side Elevation

Proposed South/Rear Elevation

Proposed East/Side Elevation

These Plans have been prepared for the purpose of obtaining Planning Permission and/or Building Regulation Approval for the work shown thereon only and should not be used for any other purpose.

© These Plans remain the copyright of the architect and must not be copied or reproduced in any way without written permission with the exception of Local Authorities for Planning Purposes

1 0 1 2 3 4  
Metres @ 1:100 Scale



**Andrew R Dunks**

BSc(Hons) MRICS CBuildE MCABE

Chartered Surveyor and Building Engineer

Unit 1, Basepoint, Waterberry Drive  
Waterlooville, Hants, PO7 7TH  
Tel: (023) 9225 3034  
e-mail: andrewRdunks@gmail.com

Proposed Rear Extension  
16 Cornbrook Grove  
Waterlooville

For Mr & Mrs Lynch

Scale - 1:100 at Page Size A3

Date - May 2017

Drawing No. 4710/3 - Rev A