
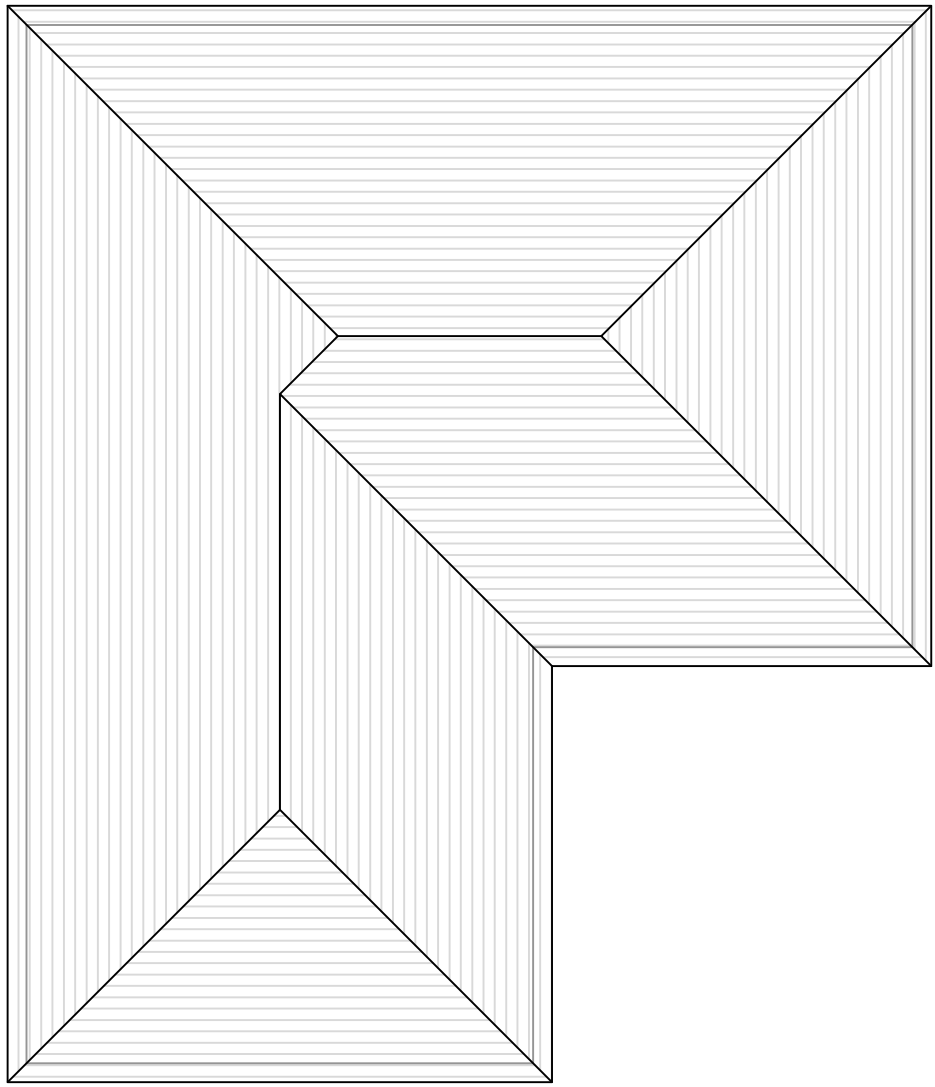
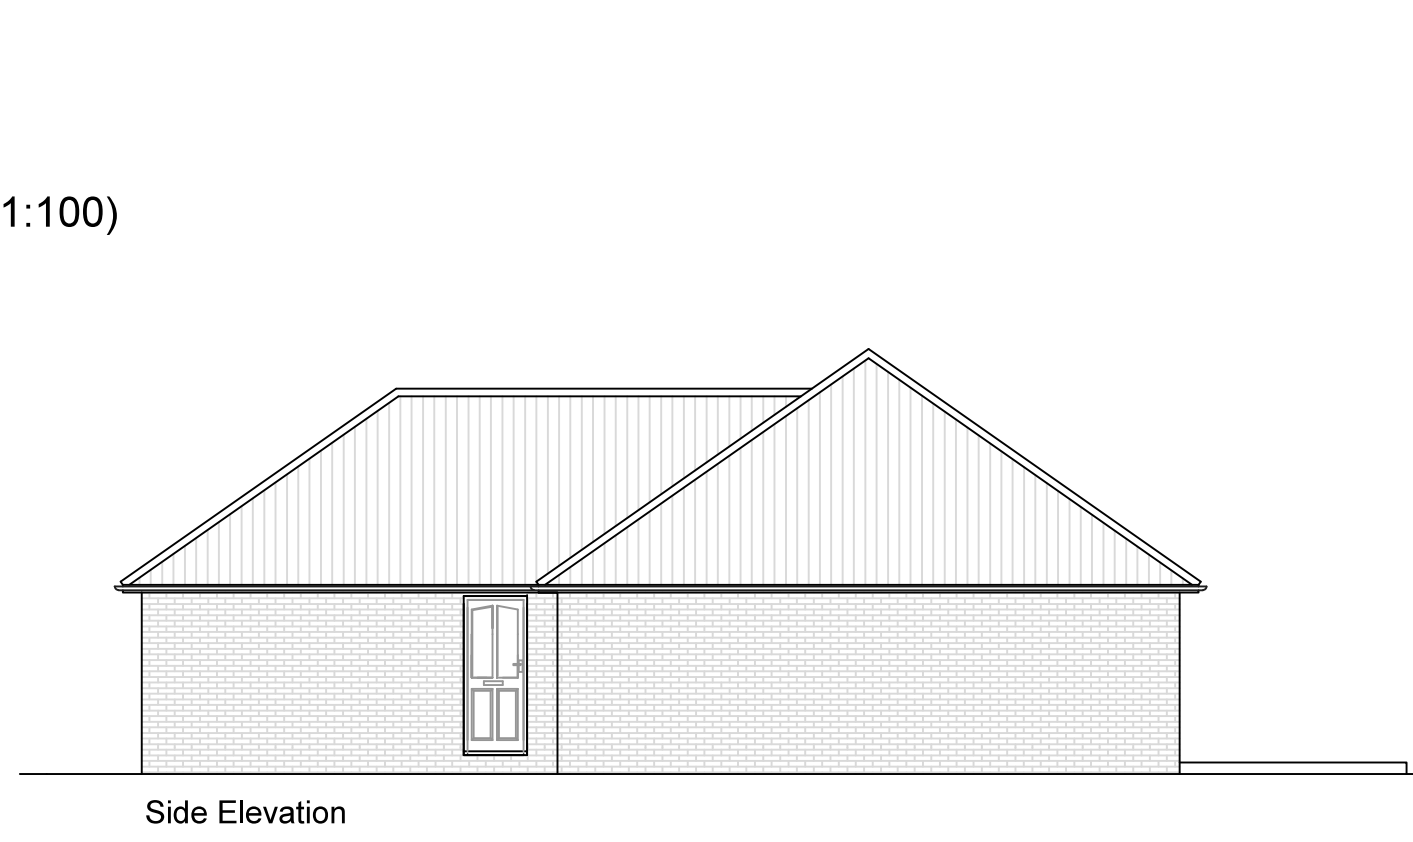
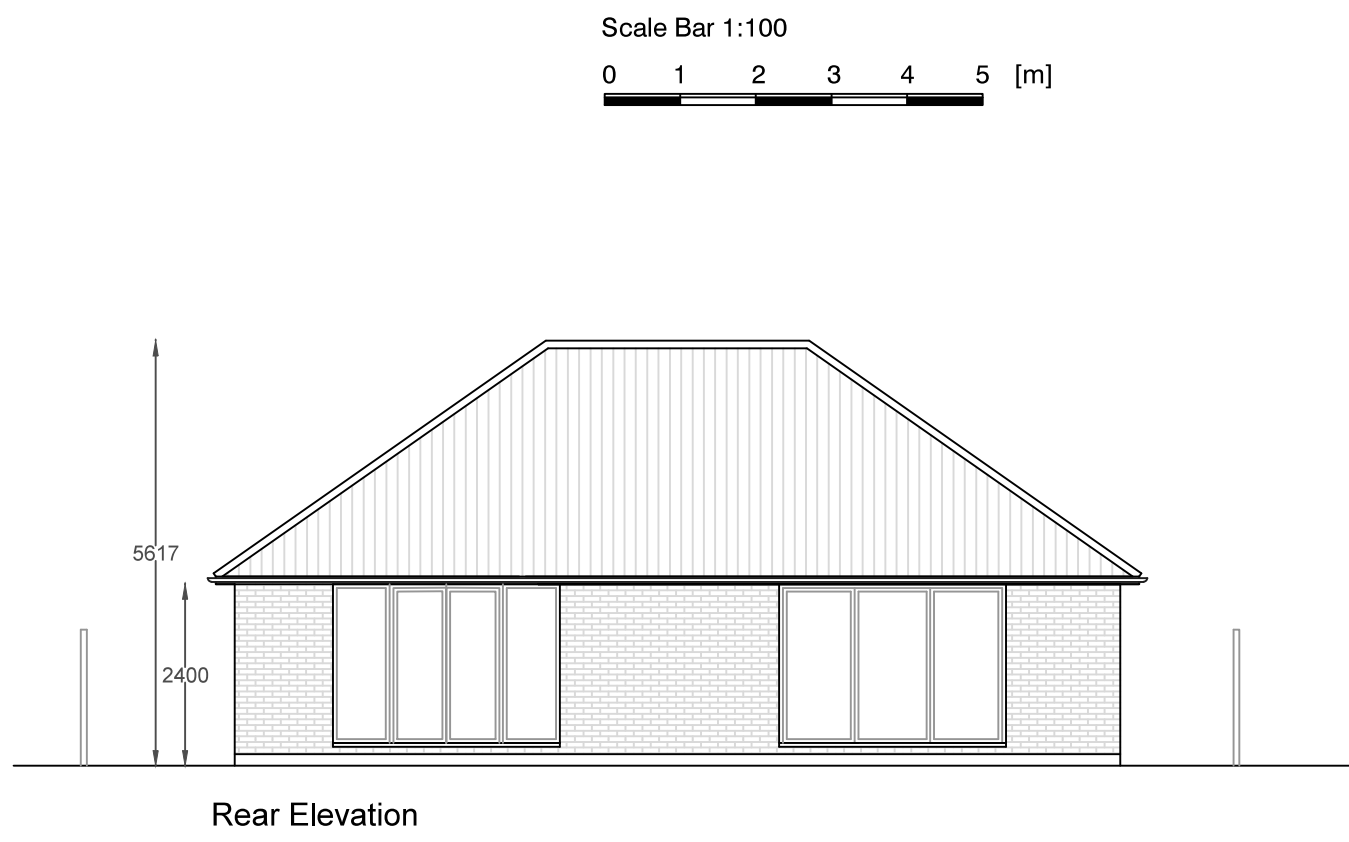
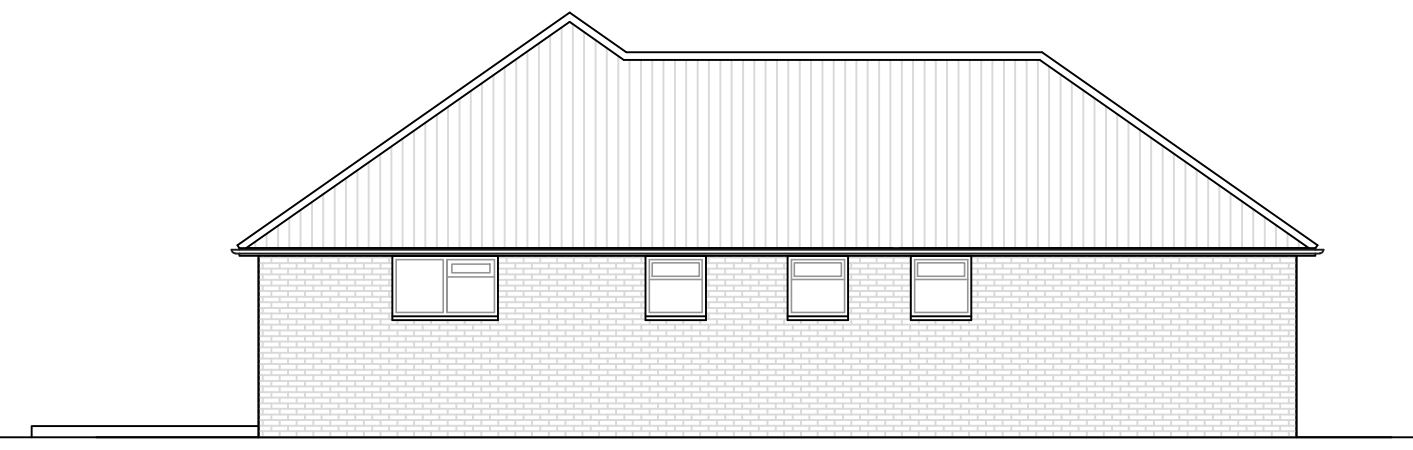
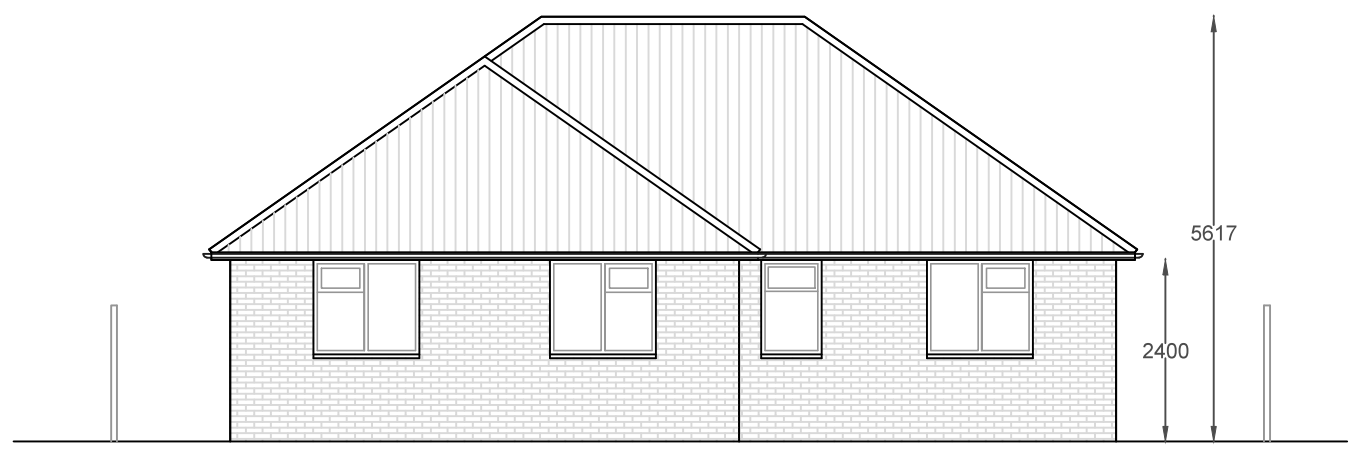


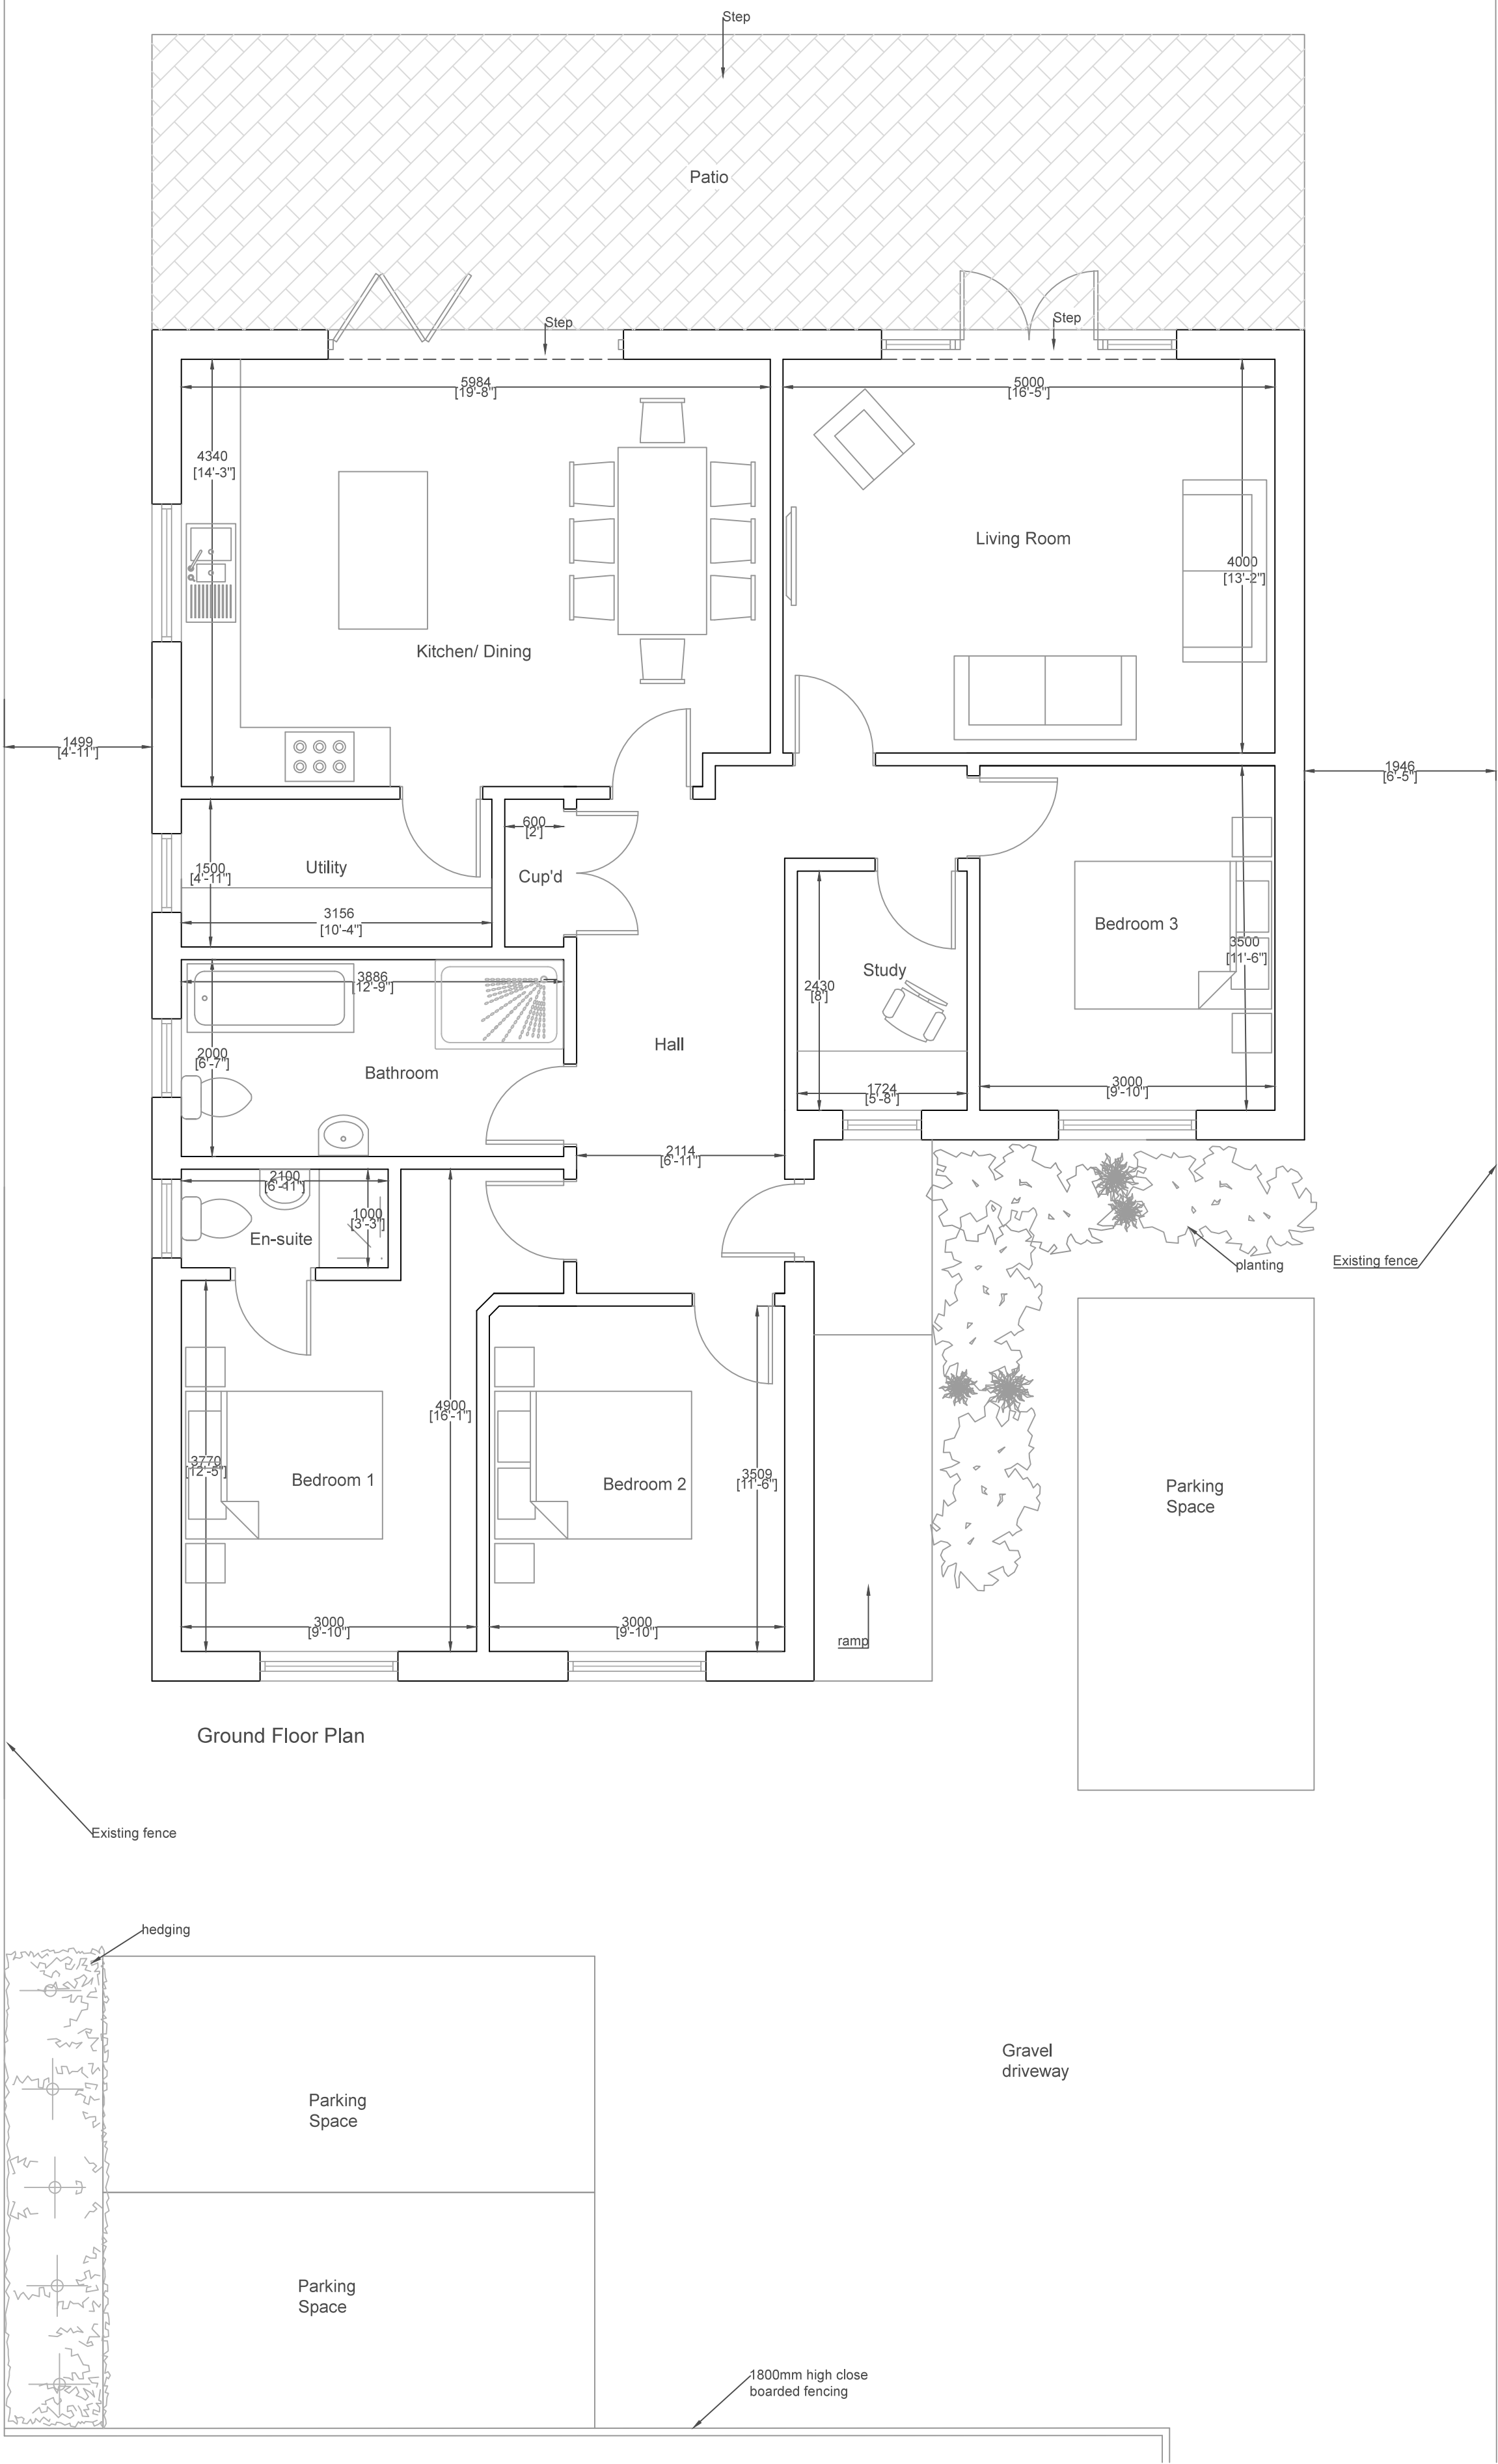

Revisions		
a	Additional Information	LW
All dimensions to be checked on site prior to commencement of work, except for planning purposes. This drawing is the copyright of Inspired Design Studio Ltd. and may not be copied, altered or reproduced in any way without written authority.		
Client: KDM Property Developments Limited		
Project Address: Land to rear of 9 West Hays Road Hayling Island PO11 9RN		
Drawing Title: New build Proposed plan, Elevations & Roof Plan		
Drawing Number: 1170.03.a		
Scale: As stated printed @ A1		
Date: 19/04/2018		