
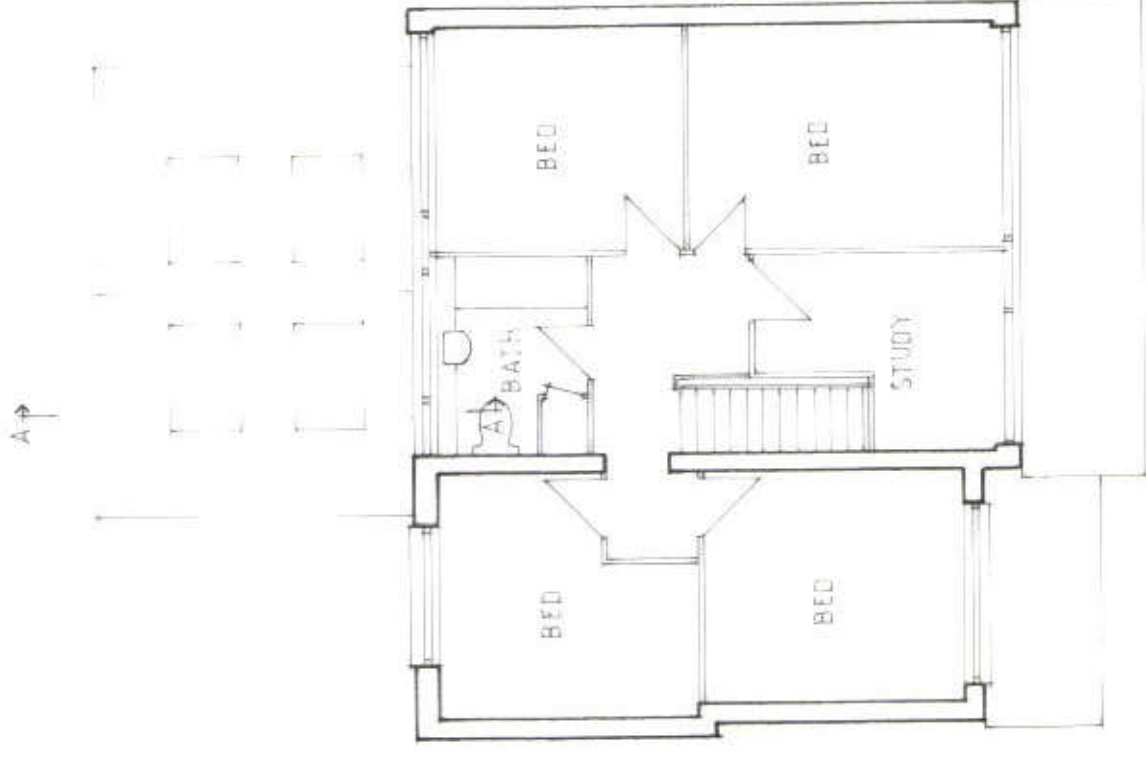


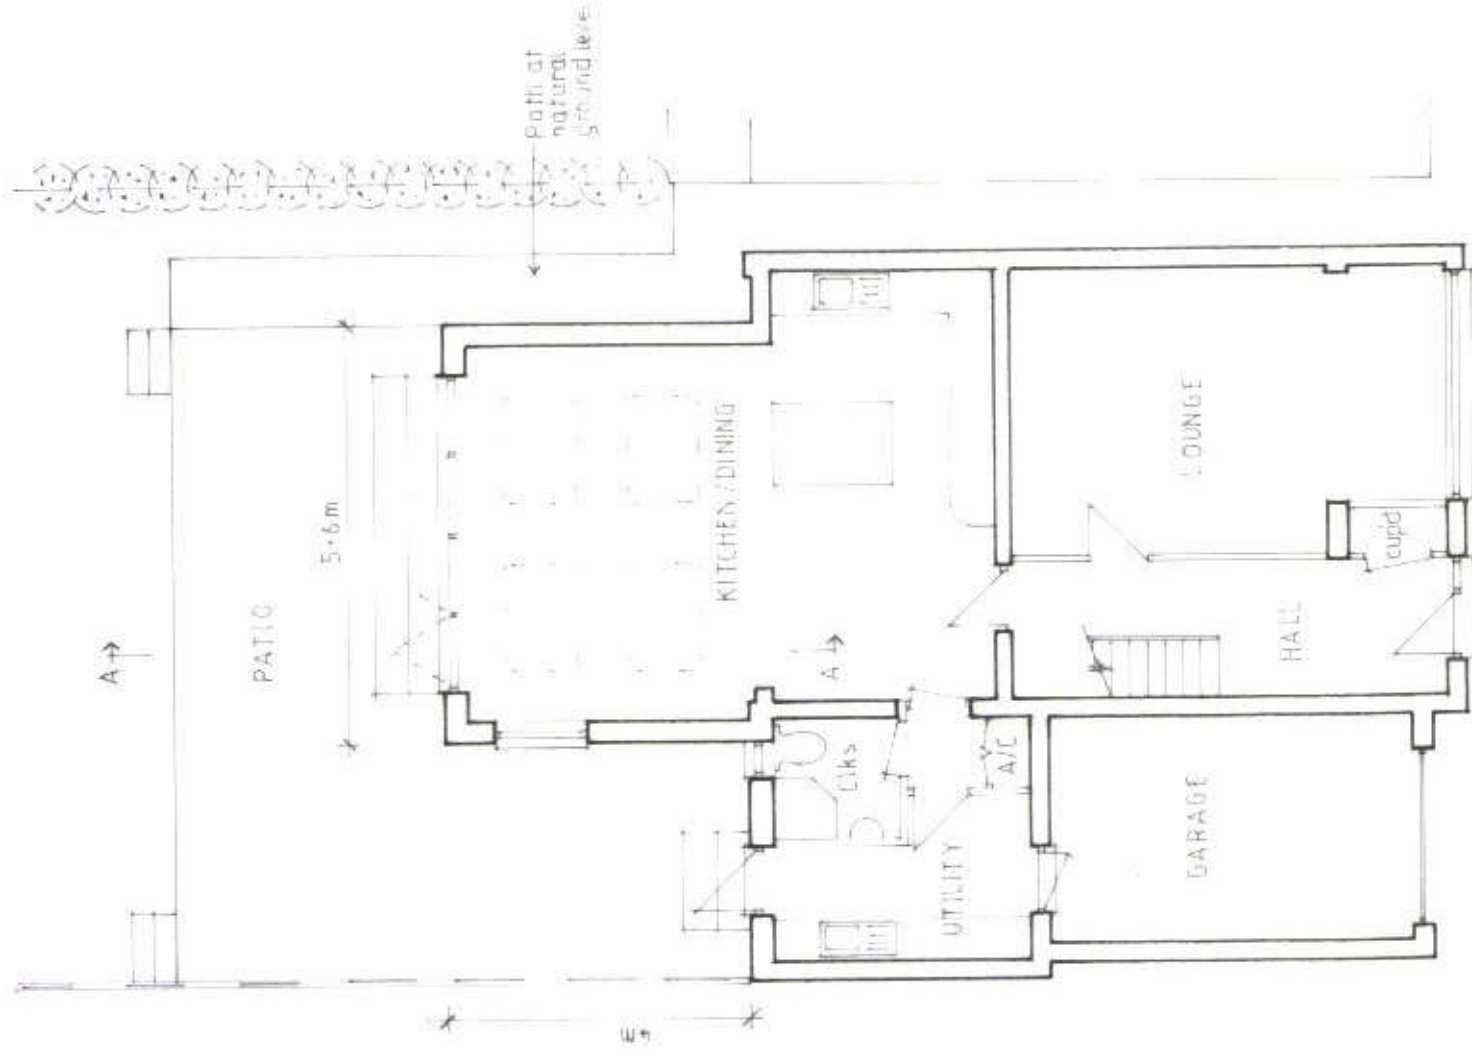

HAVANT BOROUGH COUNCIL  
14 MAY 2018  
RECEIVED

Project  
PROPOSED EXTENSION AND ALTERATIONS  
AT 128 GREENFIELD CRESCENT,  
WATERLOOVILLE

Drawing Title  
PROPOSED FLOOR PLANS

Client  
MR & MRS HAZELL

NP DESIGNS

Architectural Consultants

WOODSIDE HOUSE 198 LONGWOOD AVENUE  
COWPLAIN  
WATERLOOVILLE HAMPSHIRE PO8 8H3  
TEL: 023 9226 8551 EMAIL: npdesigns@npdesigns.net

|        |         |
|--------|---------|
| Scale  | 1:100   |
| Dwg No | P 29075 |
| Rev    |         |