


NOTES:



- 1. Dimensions are in millimetres unless stated otherwise
- 2. Levels are in meters AOD unless stated otherwise
- 3. Dimensions govern. Do not scale off the drawing
- 4. All dimensions to be verified on site before proceeding
- 5. All discrepancies on this drawing to be notified in writing to the Architect.
- 6. Drawing only to be used for the purposes it was issued for.

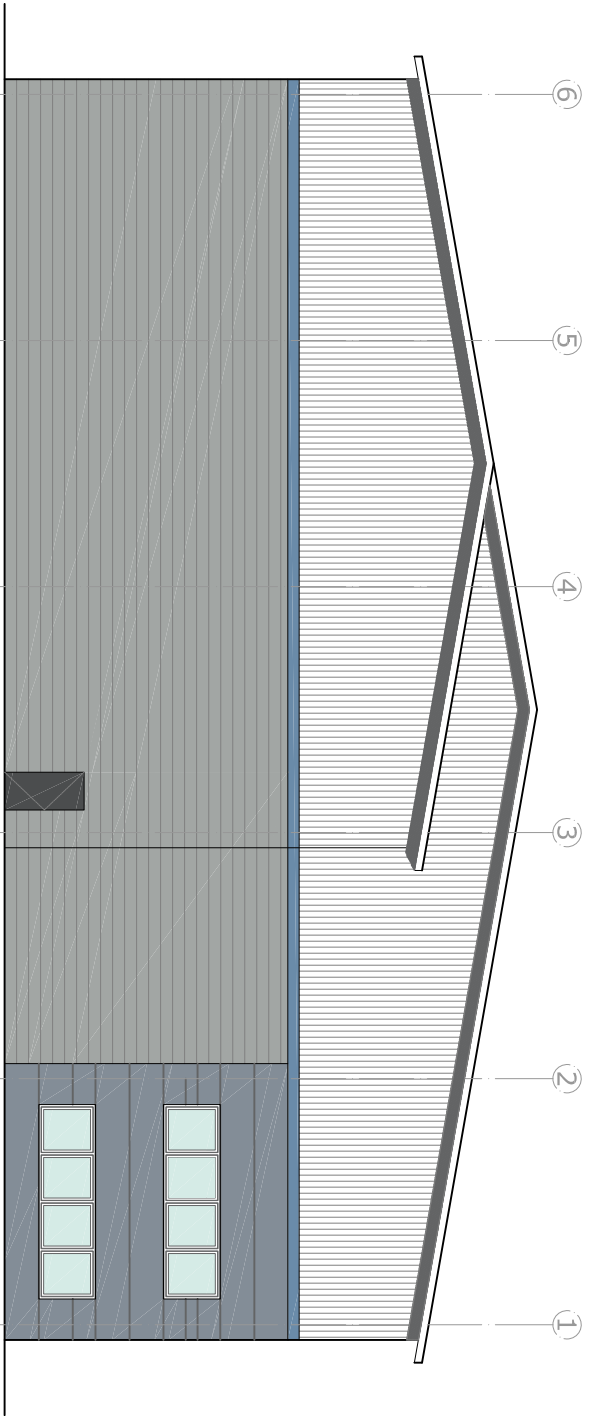


EAST ELEVATION



SOUTH ELEVATION

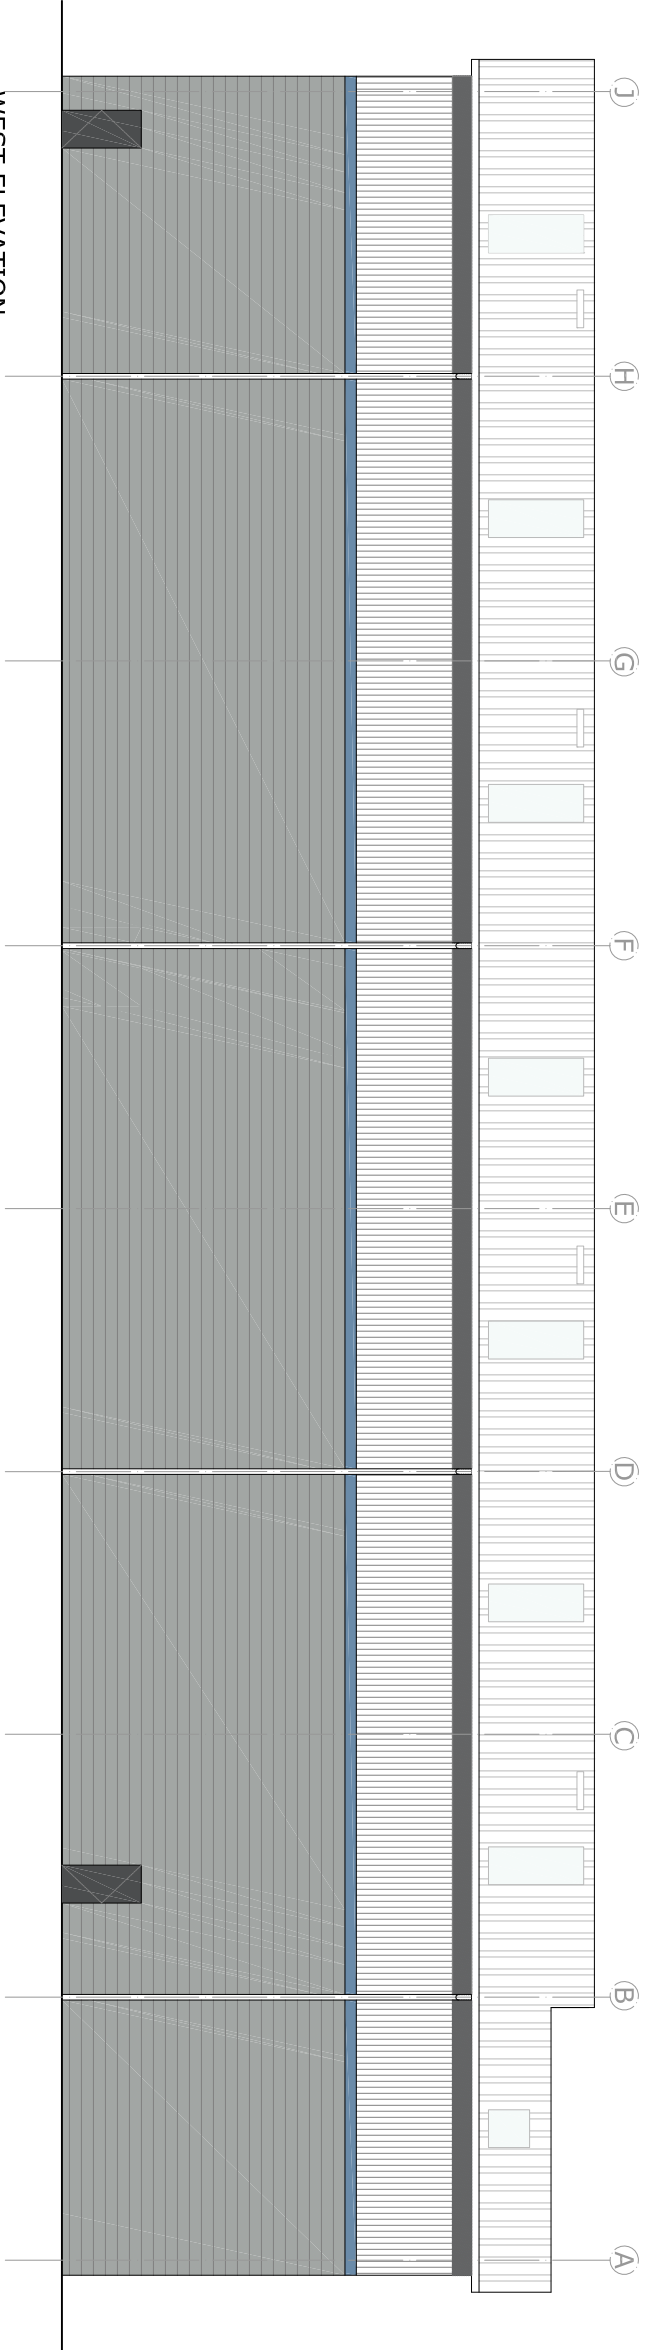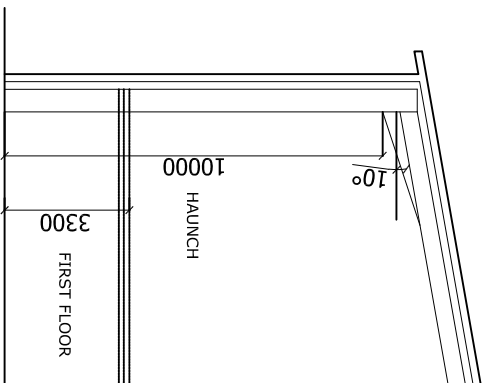


WEST ELEVATION

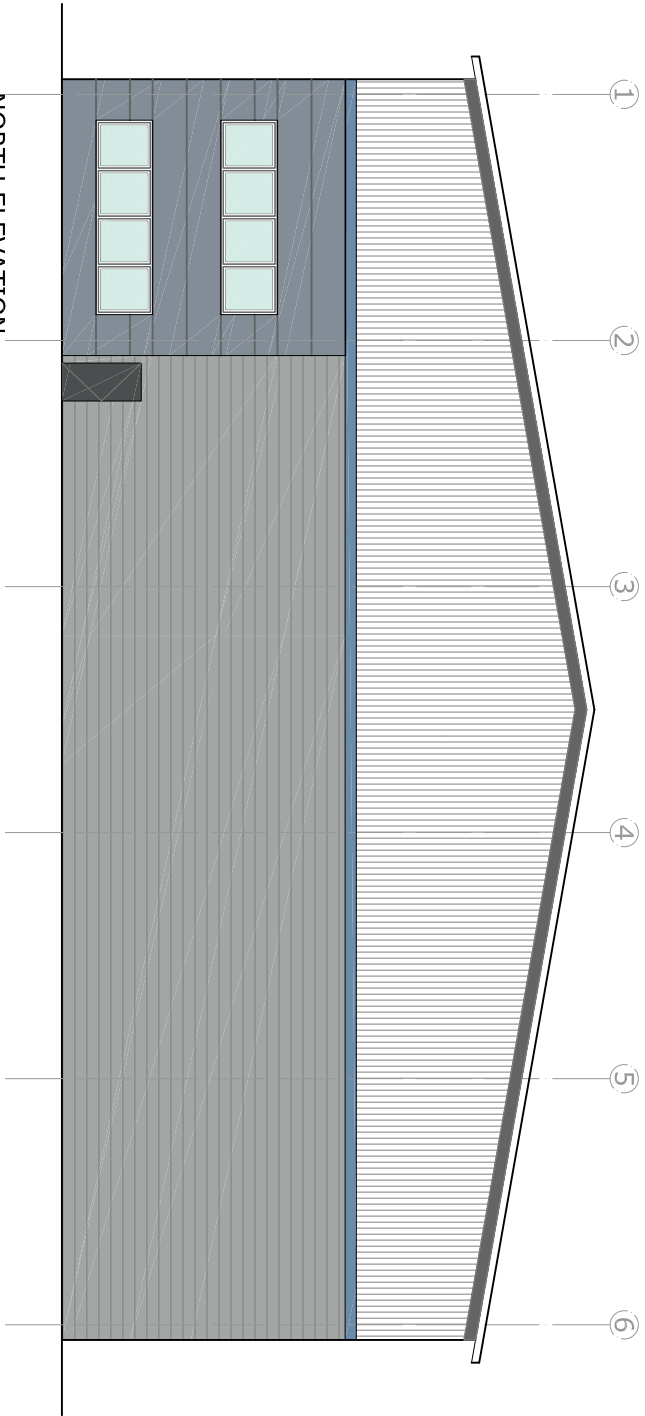

NORTH ELEVATION



TATA COLORCOAT PRIMA
CARD – CLADDING COLOURS

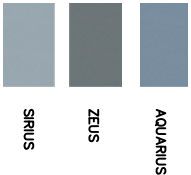

FOR INFORMATION

PROJECT

Harts Farm Way
Havant


DRAWING

Elevations Units 1 + 2

SCALE	PAPER SIZE	DATE	DRAWN BY
1:200	A2	26.02.18	CL
DRAWING No			REVISION
001.103.01.205			C
CAD REF.			Elevations.dwg
001-103-01-205C-units 1 + 2			

McCurdy Russell Architects

Studio D + E The Lion Brewery St Thomas Street Oxford OX1 1JG
T: 01865 202021 E: studio@mccurdyrussell.com W: www.mccurdyrussell.com

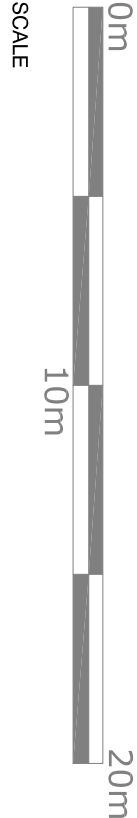

SCALE