
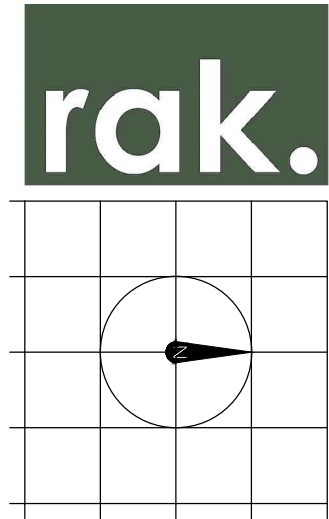


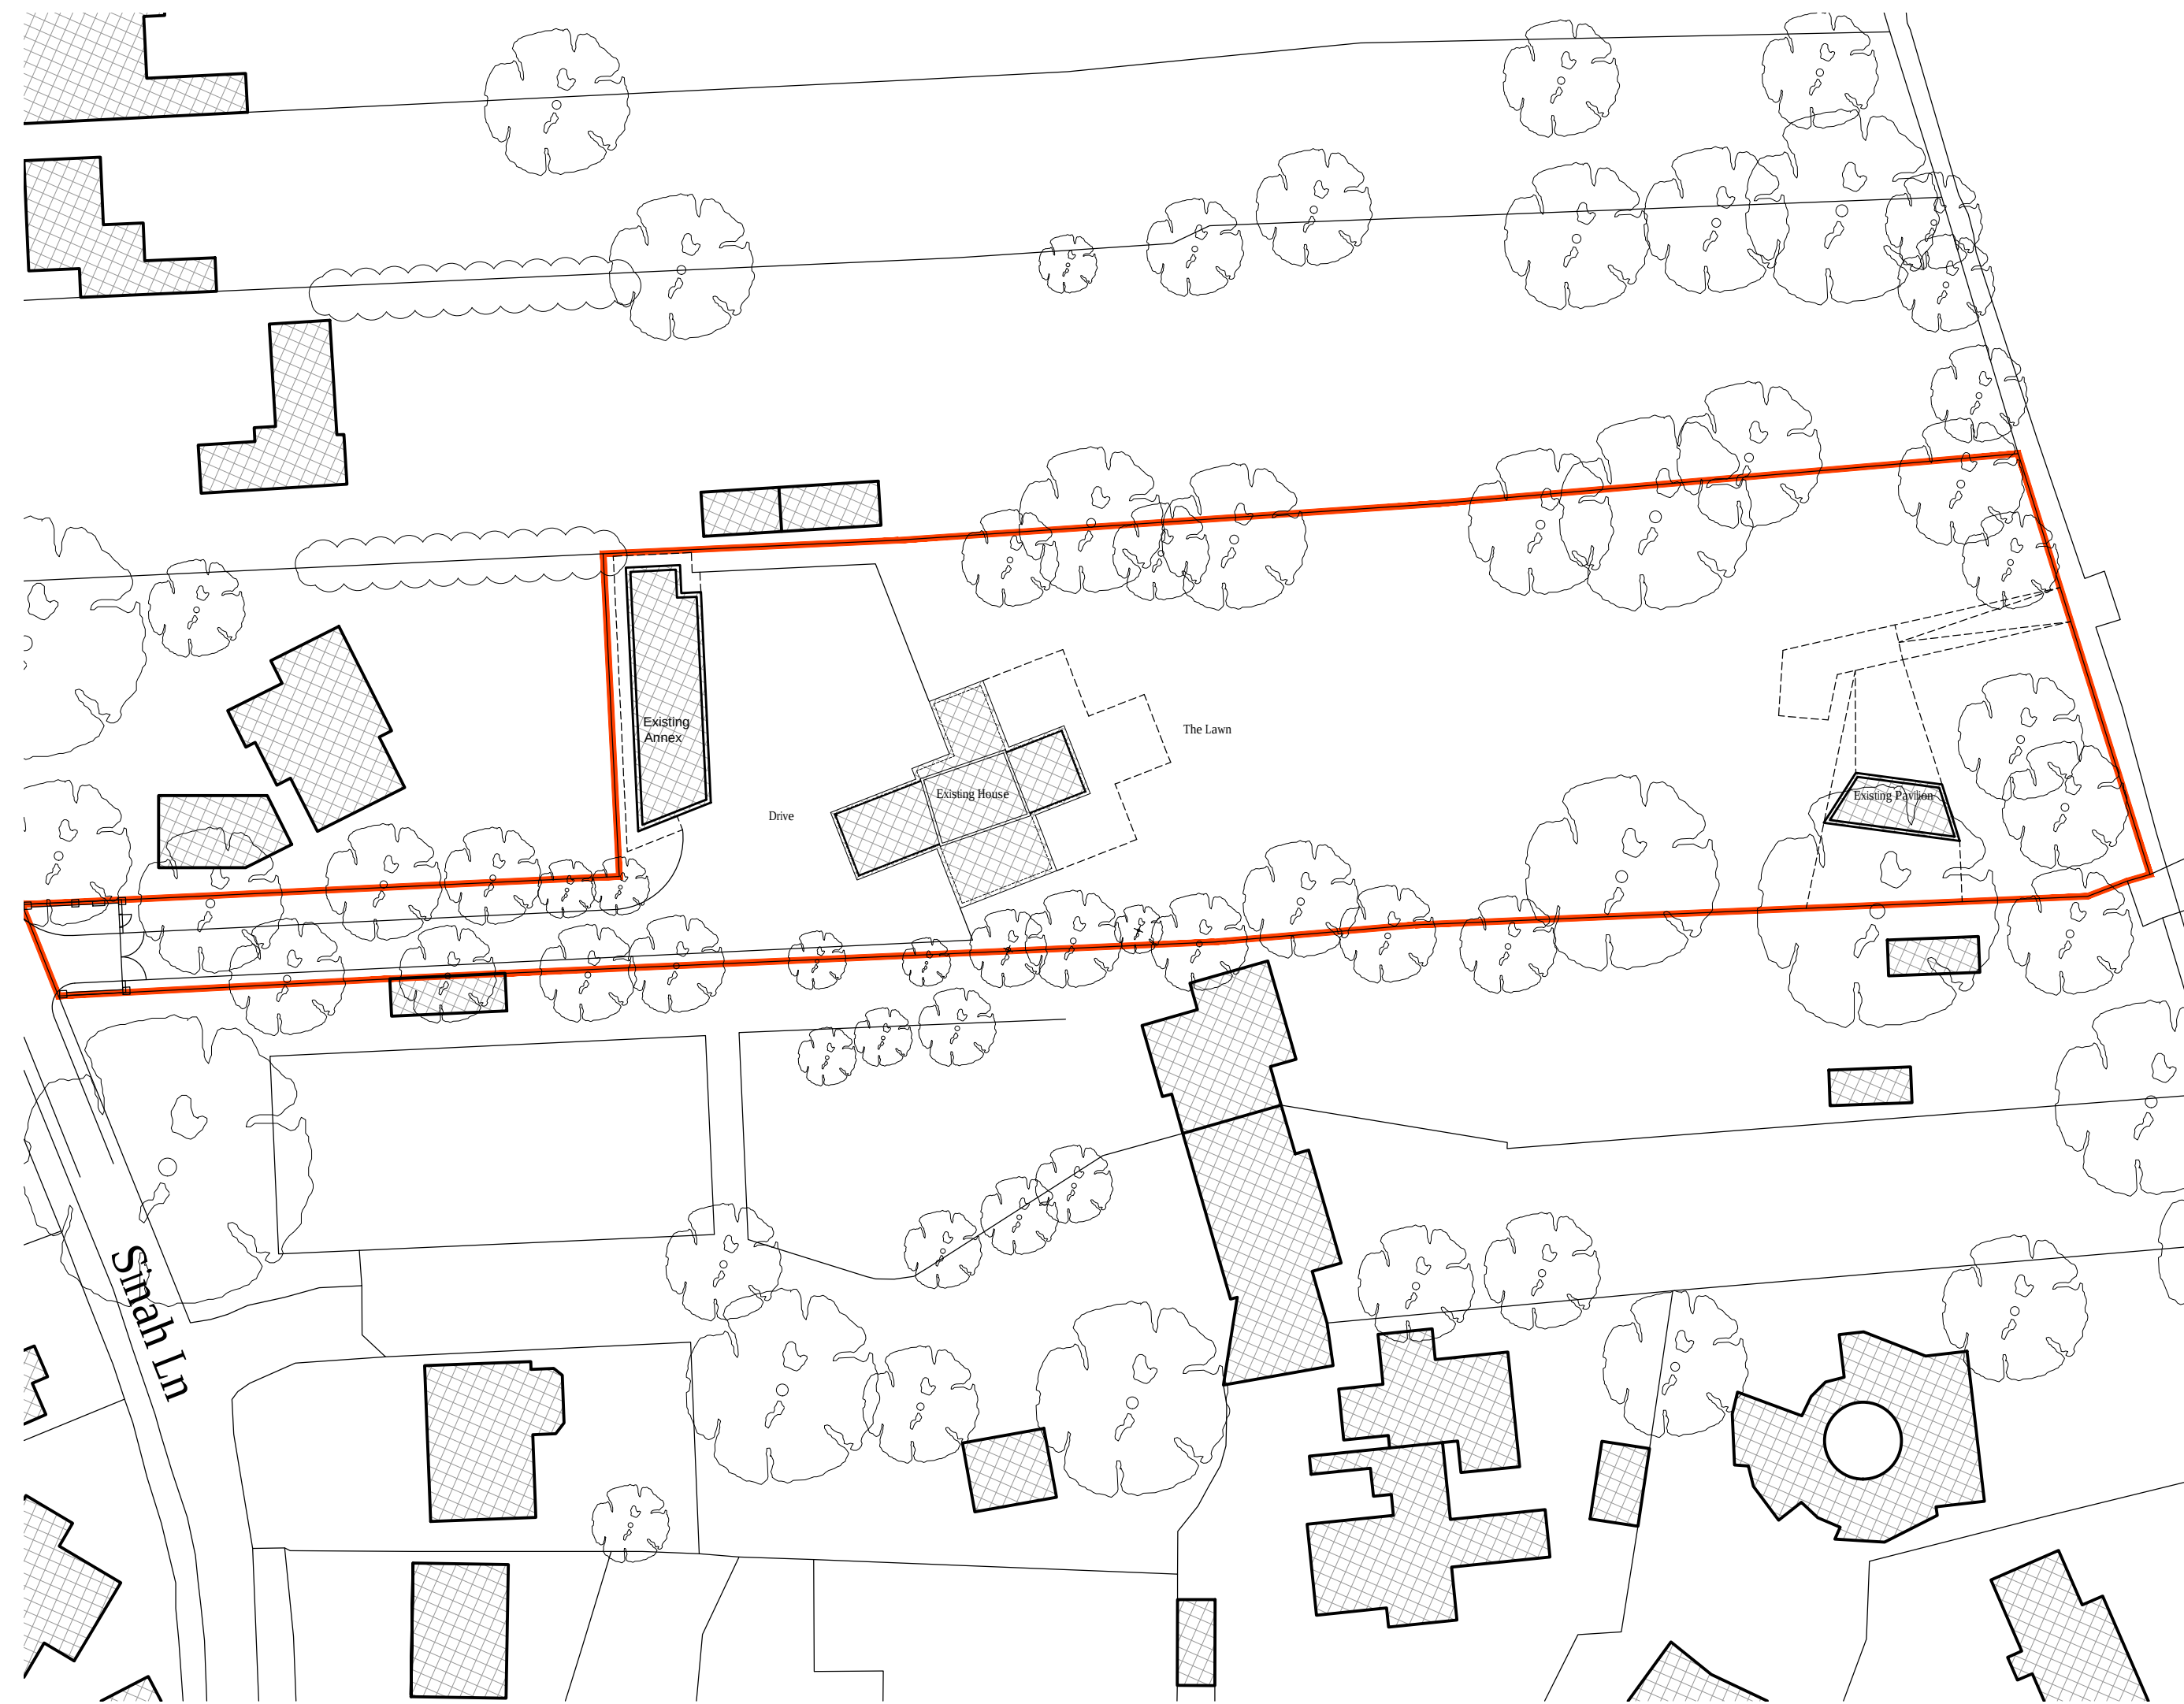

Rev.A 2018.06.14 Planning Application
Revision
Project title: Northshore 40 Sinah Lane Hayling Island, PO11 0HH
Drawing title Site Plan (Existing) - Block Plan
Client Mr and Mrs Nunn
Date 01.02.2018
Scale 1:500 @ a3
Status Planning
Drg. no. 1032-100-001 Rev.A
Notes <i>Do not scale this drawing All dimensions must be checked and rak architects are to be informed of any discrepancies prior to construction. this drawing and any of the details therein remain the copyright of rak architecture ltd.</i>
<i>rak architecture ltd Lower Lewell Farmhouse, Lewell, Dorchester, Dorset, DT2 8AP</i>
<i>Phone. +44 (0)1305 246741 www.rakarchitecture.co.uk</i>