


REVISIONS				
REV.	DESCRIPTION	DRAWN	CHKD.	DATE
A	Tender issue	DW	**	02/01/18
B	Boiler flue relocated	DW	**	08/02/18
DATA point added to front elevations				
C	Brick quoins removed on brickwork elevations	DW	**	17/05/18



Front - South



Side - North

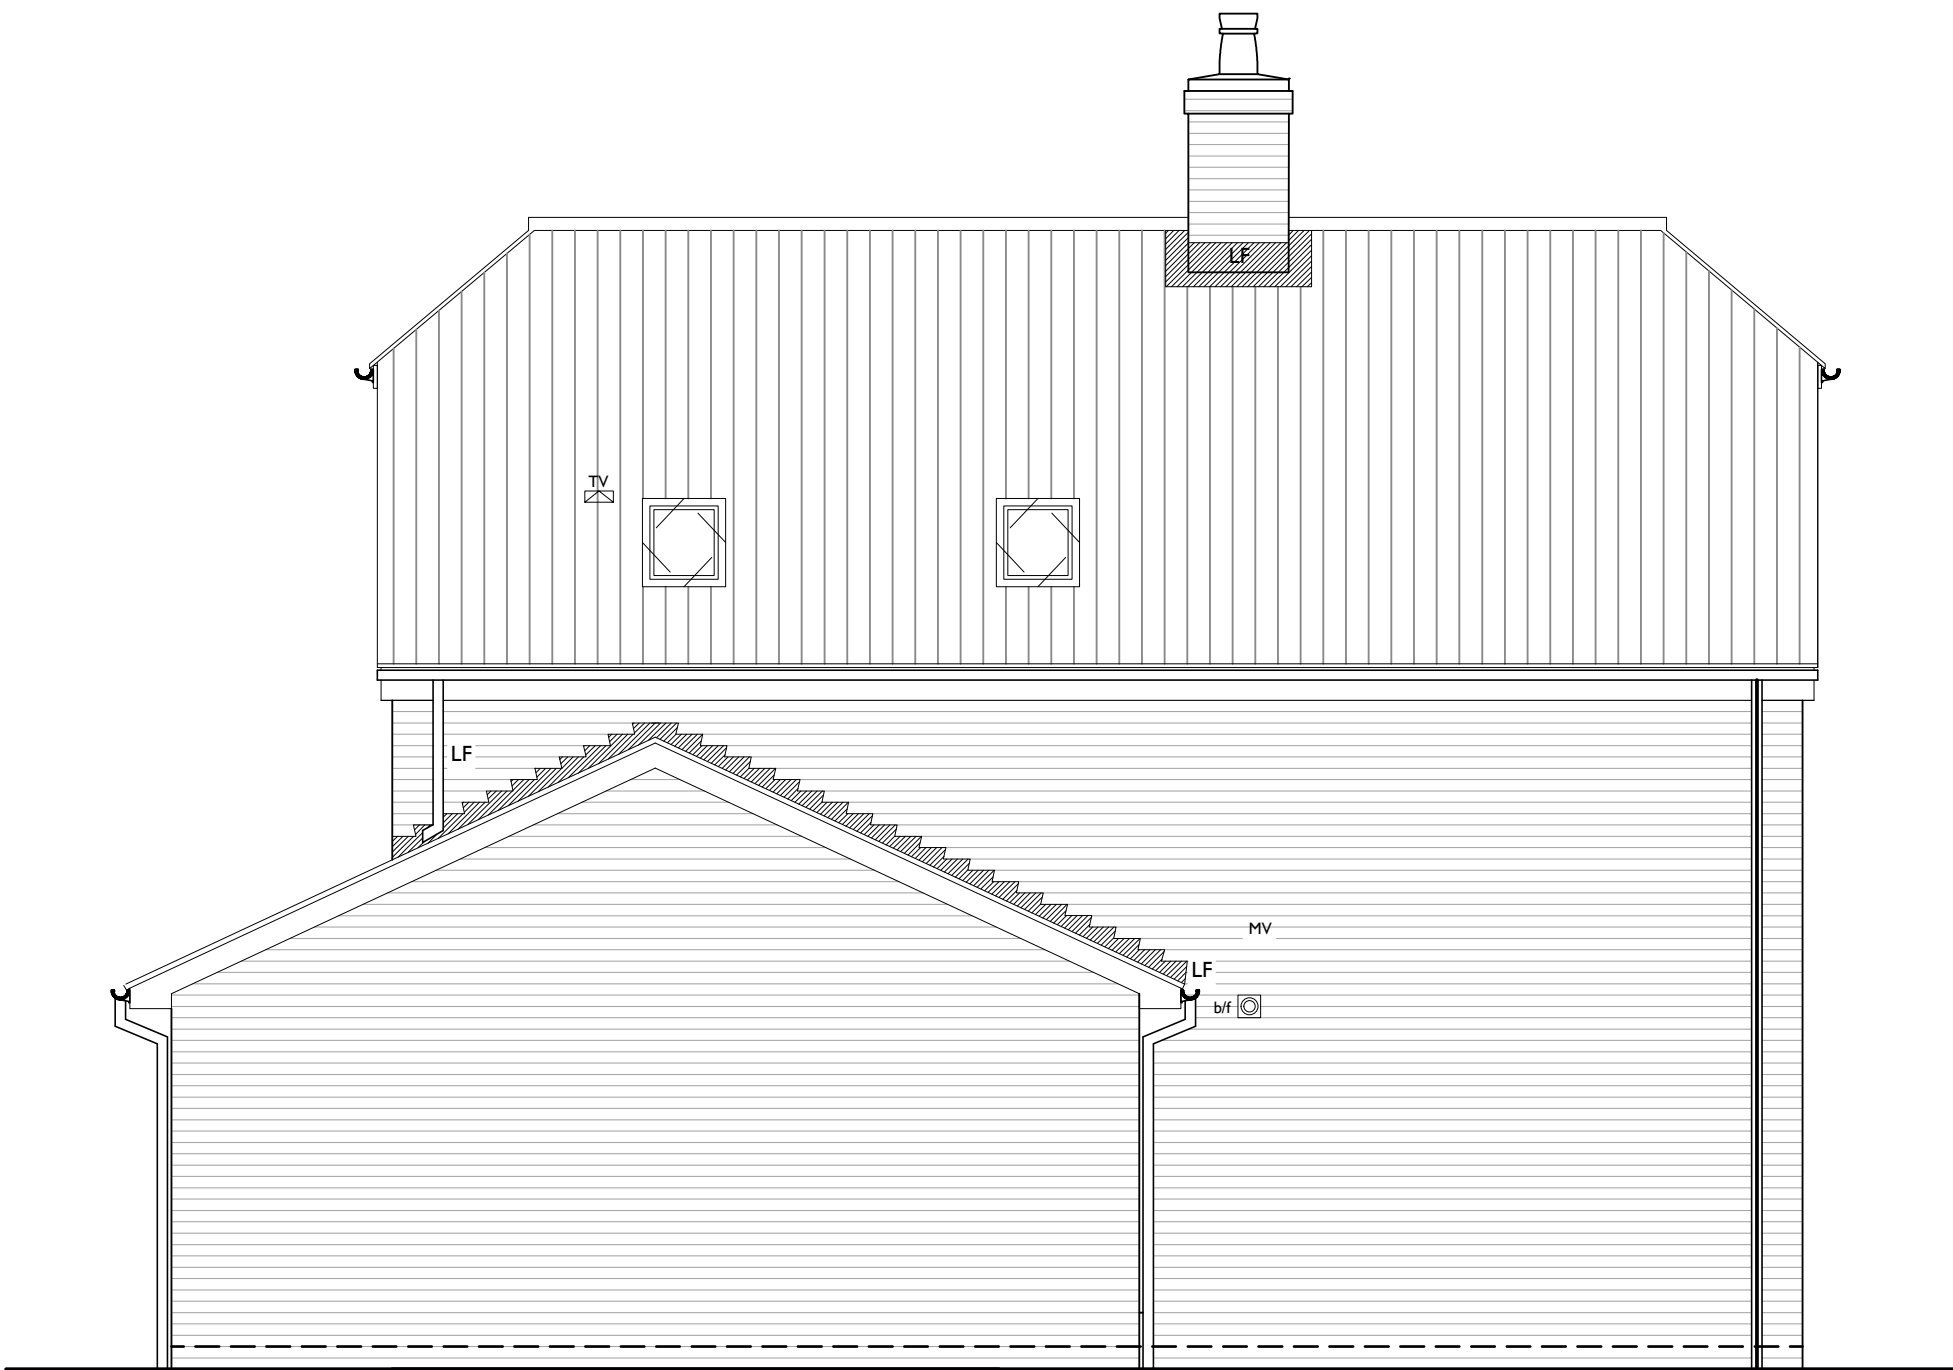

Rear - West



Side - South



The Studio , Unit 17, Vicarage Farm Business Park, Winchester Road,
Fair Oak, Hampshire, SO50 7HD
023 8069 7010
enquiries@urbanpulsedesign.co.uk www.urbanpulsedesign.co.uk

East Leigh House
Havant
Barton Road
Ibex Homes Ltd

Project type	Drawing classification	Work stage
DRAWING TITLE	ibex HOMES CONSTRUCTING QUALITY BUILDING TRUST	
Plot 2		
Elevations		

SCALE	SHEET SIZE	SHEET No.	DRAWN	CHKD.	DATE	CAD FILE
1:50	A1	of	DW		17/05/2018	

Tender

17-1061-202-C