



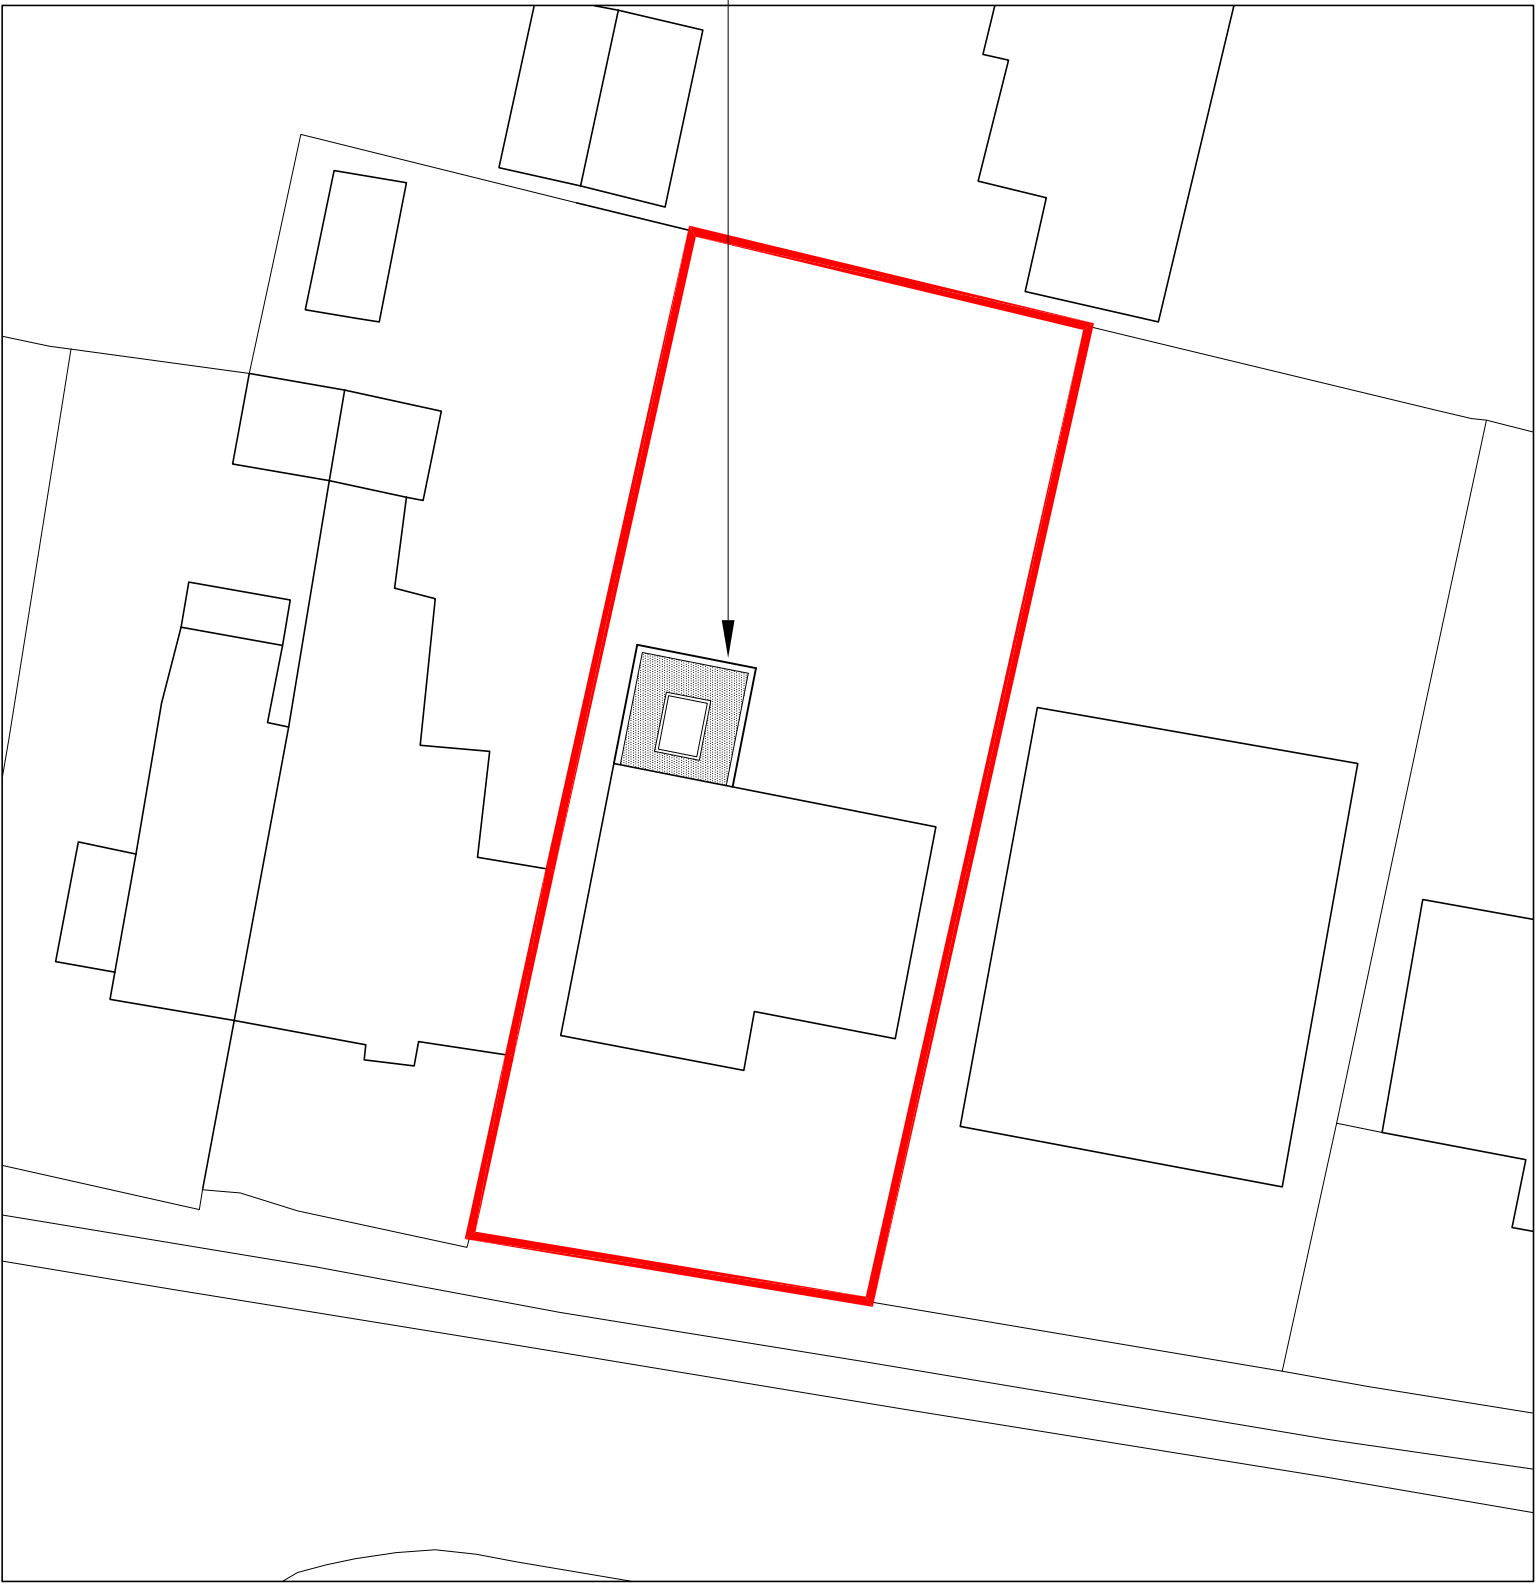

Proposed site plan

scale 1:250

Ordnance Survey, (c) Crown Copyright 2018.
All rights reserved. Licence number 100022432

 

Location plan


scale 1:1250

NOTES:

Dimensions to be checked on site before commencing work. Any discrepancies shall be reported to the architect immediately.

Do not scale from these drawings except for planning purposes. Use figured dimensions only.

Where applicable this drawing is to be read in conjunction with other consultants' drawings.

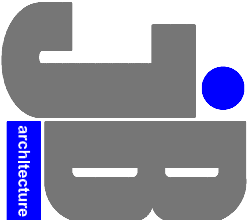

JIMMY BESSANT ARCHITECTURE
TEL: 01243 373620 M: 07769904282
E: jimmy@jb-architecture.co.uk
Web: www.jb-architecture.co.uk

For
MR & MRS STAPLETON
Project
**PROPOSED EXTENSION
105 NEW BRIGHTON ROAD
EMSWORTH
PO10 7QS**

Title
SITE & LOCATION PLANS

Date	Drawn	Scale	Checked
AUG 2018	JB	As shown @ A3	-
Job Number	Drawing Number	Revision	
PL184.18	401		