



Tel: 0800 6127 664
www.yourhomeplans.co.uk





These drawings are for approval purposes.
Materials and products should not be ordered
based on scaling from drawings as errors
may occur along existing building lines. All
measurements and supporting elements are
to be checked on site. Refer to Your Home
Plans if any discrepancies are found.

Mr Passingham
85 & 85A London Road
Cowplain
Waterlooville
Hampshire
PO8 8XB

Site Plan

Project number	85LON-18	A107
Date	7th June 2018	
Drawn by	JG	
Checked by	Checker	Scale
		1 : 100

- Exterior Lights switch by photo electric cells (dusk til dawn)
- All fittings to be set no higher than 1.8m and to have cut off shields over lamps so that the illumination does not go above fitting.
- Illumination level to be 5-10 lux to be achieved using any of the follow lamps; Tungsten Halogen 3 watts
Compact Fluorescent 0.9 watts
High Pressure Sodium 0.6 watts

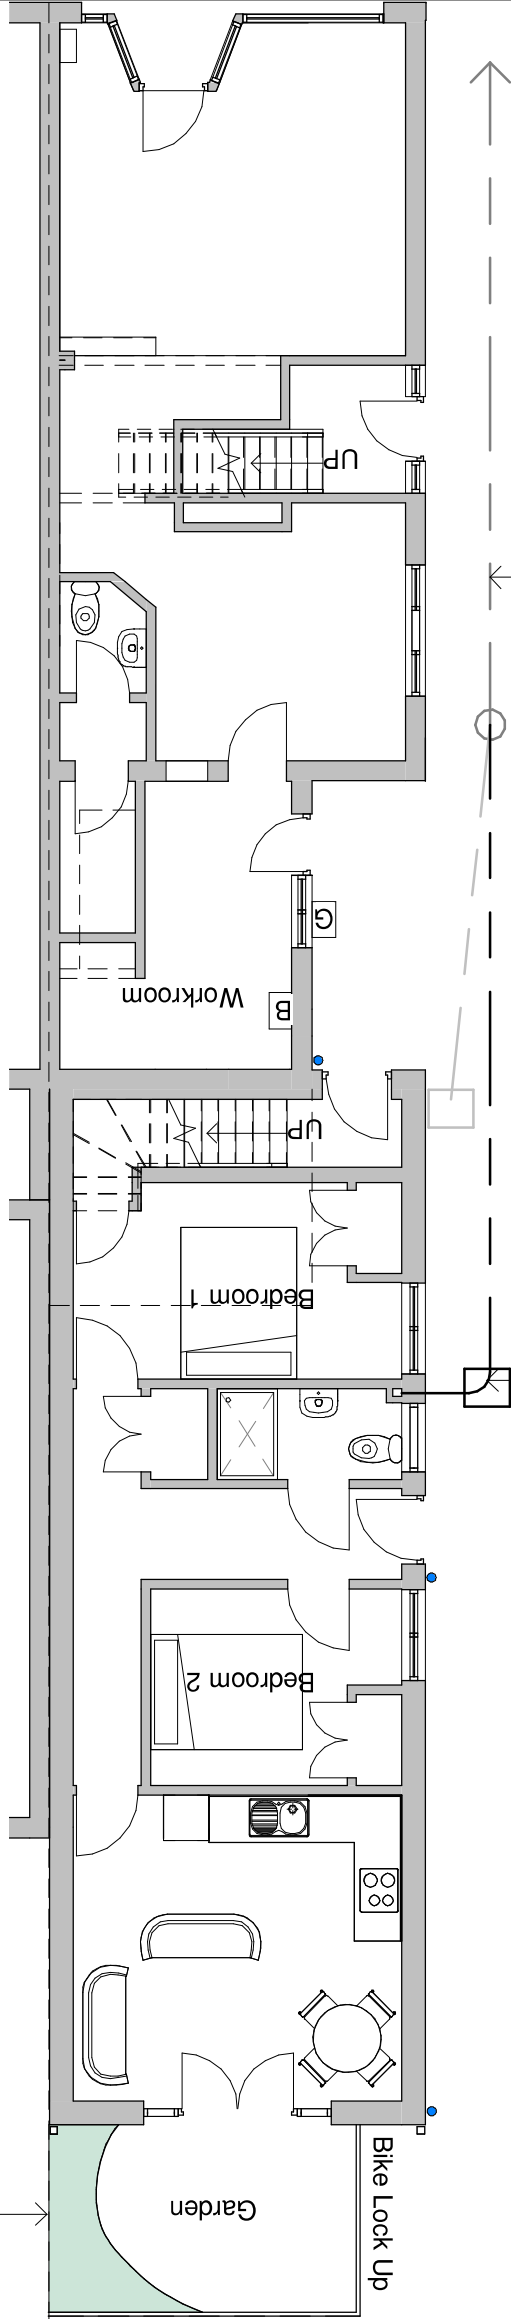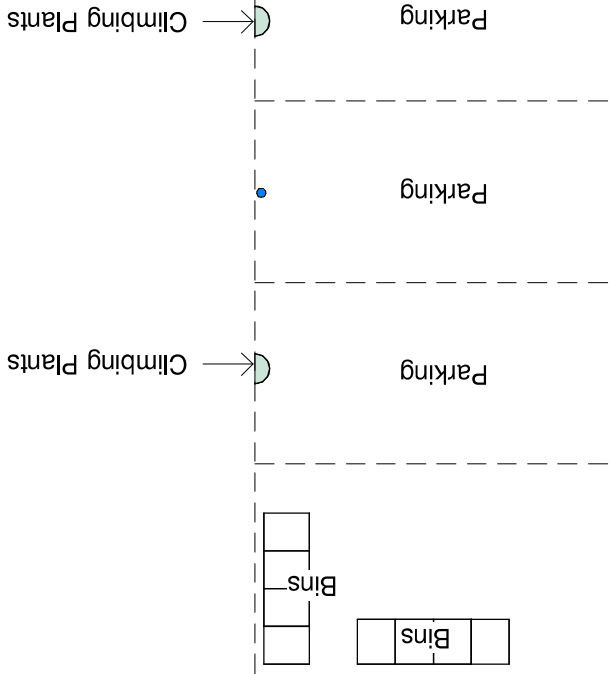

Site Plan

1 : 100

